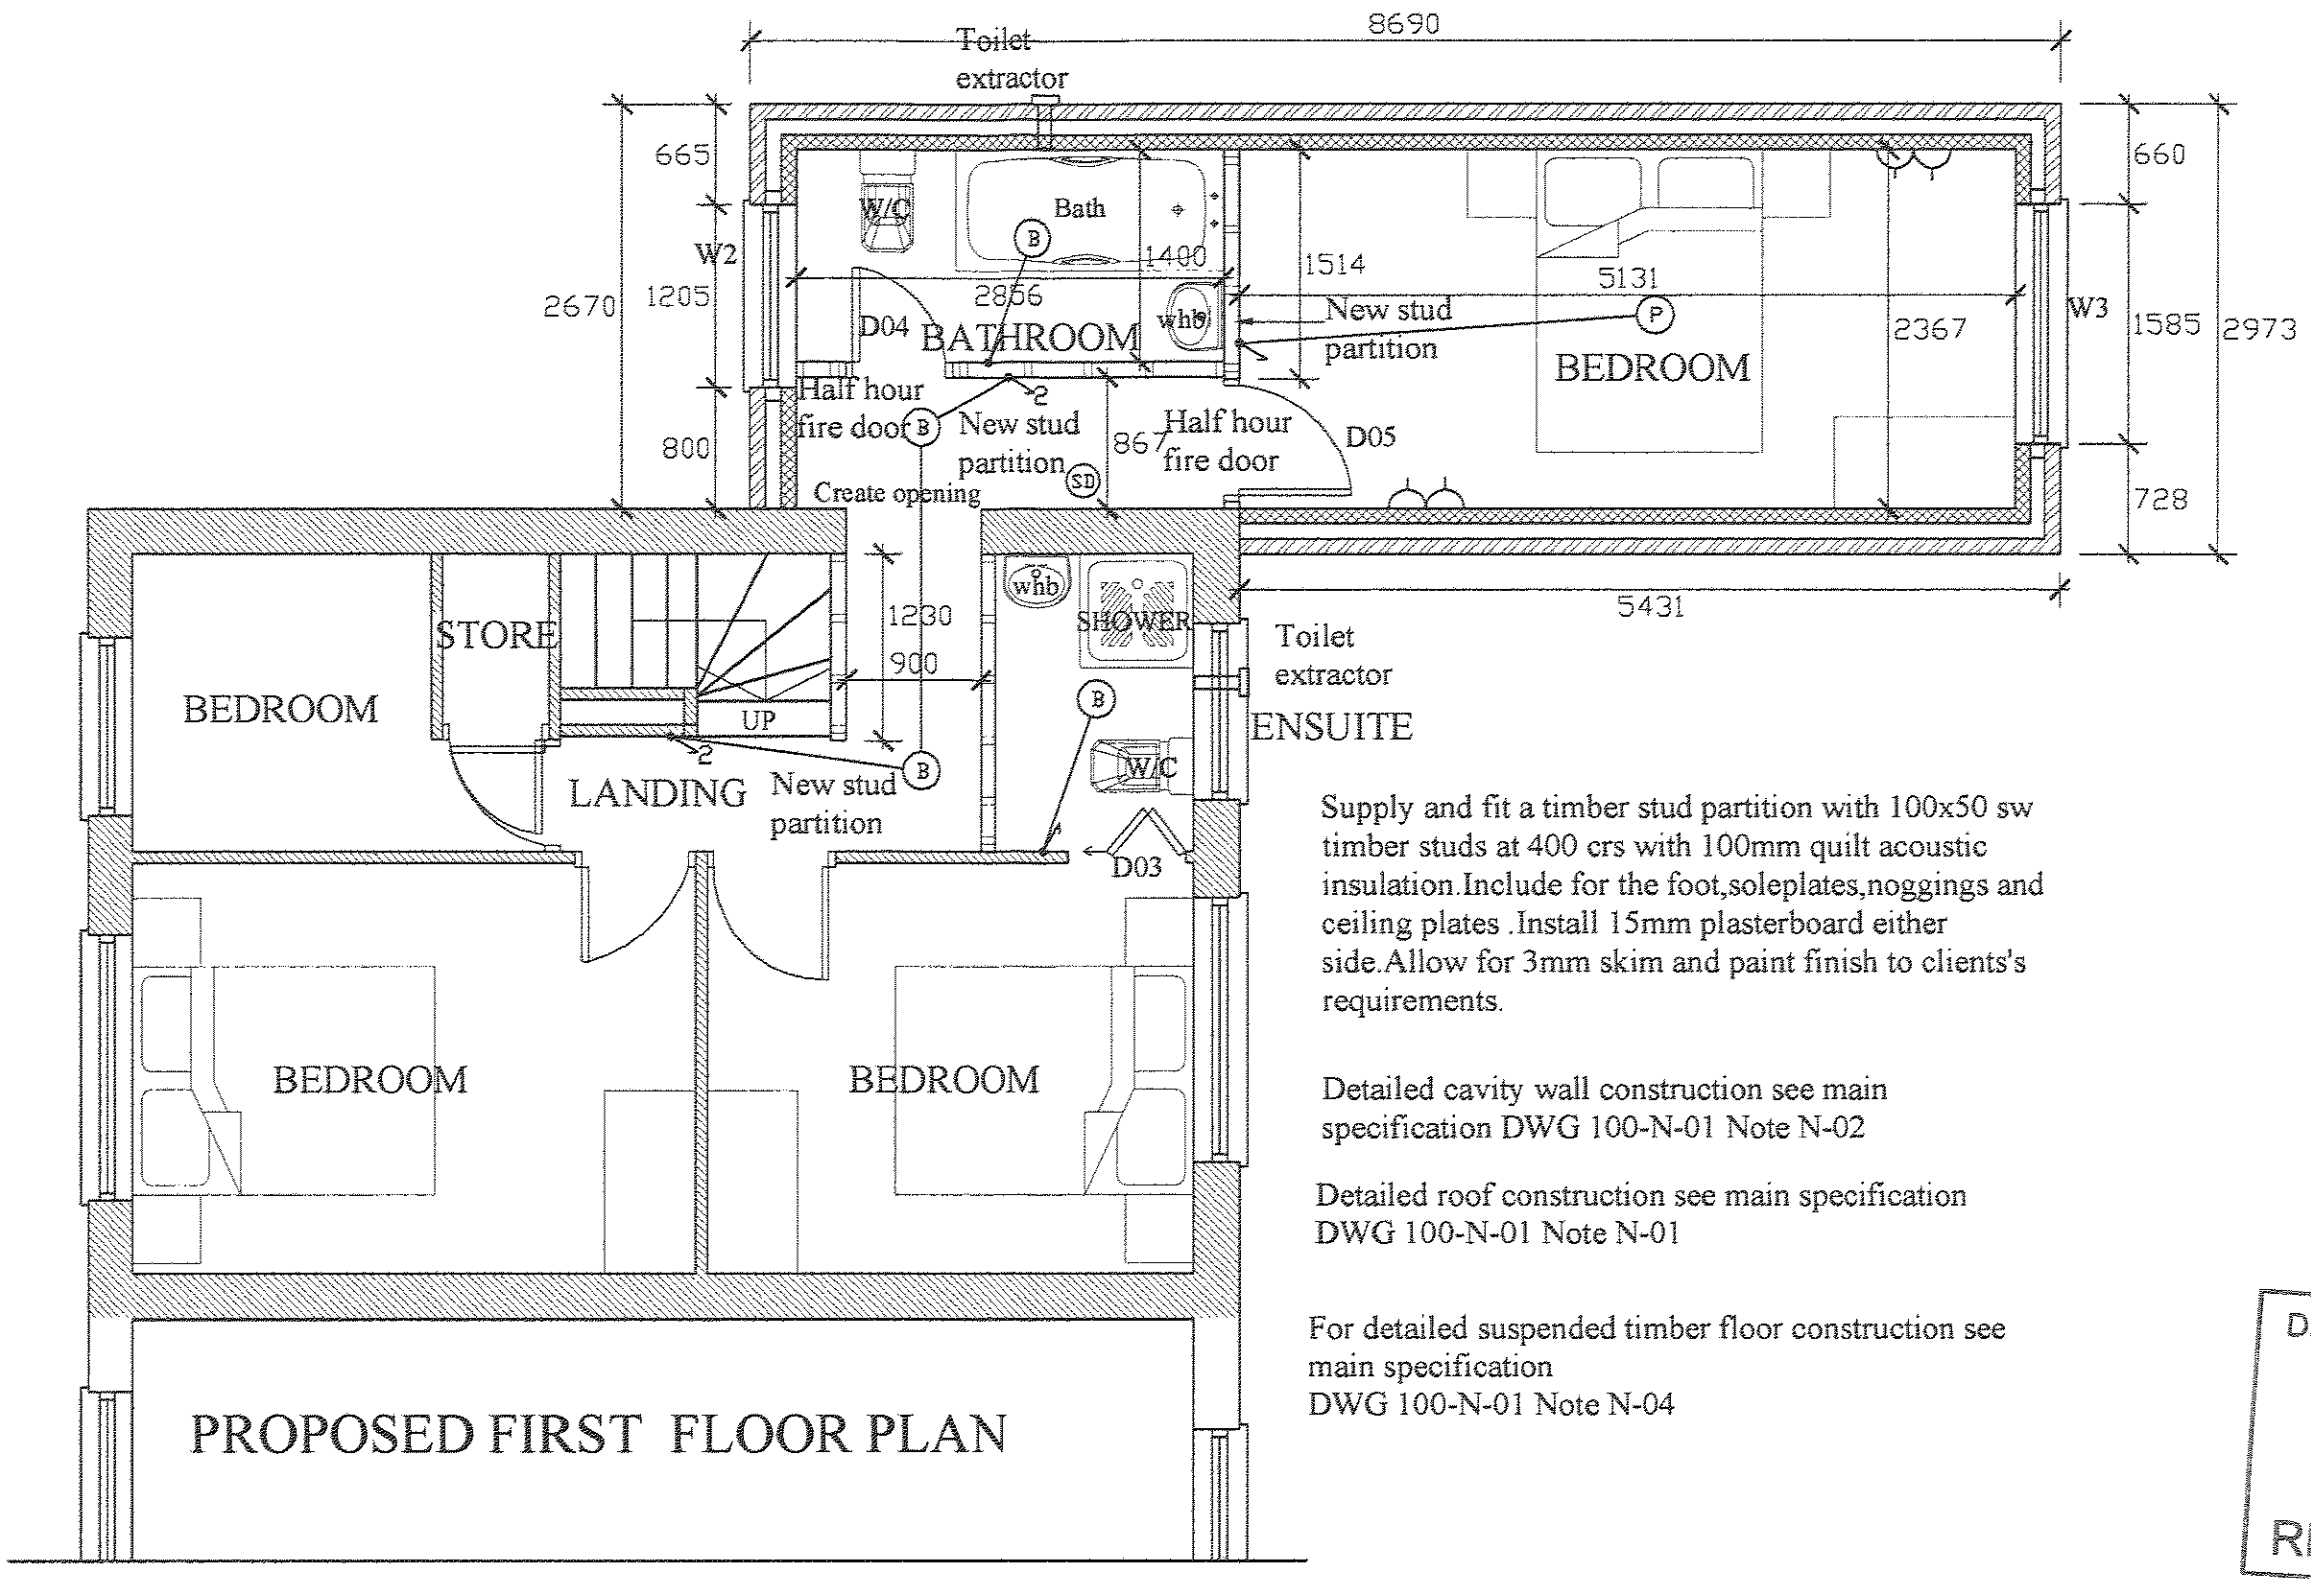

Supply and fit a timber stud partition with 100x50 sw timber studs at 400 crs with 100mm quilt acoustic insulation.Include for the foot,soleplates,noggings and ceiling plates .Install 15mm plasterboard either side.Allow for 3mm skim and paint finish to clients's requirements.

Detailed cavity wall construction see main specification DWG 100-N-01 Note N-02

Detailed roof construction see main specification DWG 100-N-01 Note N-01

For detailed suspended timber floor construction see main specification
DWG 100-N-01 Note N-04

DEVELOPMENT SERVICES
11 MAR 2008
RECEIVED

This Drawing is The Copyright & Must Not Be Reproduced Without Their Permission. Figured Dimensions Must Be Taken In Preference To Scaled Dimensions & All Dimensions Must Be Verified On Site Prior To Commencing Any Works.

PROJECT
PROPOSED HOUSE EXTENSION

TITLE
3 LIME AVENUE, GROBY, LEICESTERSHIRE

Rev	Date	Amendment	Auth.

DRAWN	BT
CHKD	BT
DATE	12/06/07
SCALE @ A3	1:50
REV.	

KÜNSTLER DESIGN STUDIO
178 Scraptoft Lane
Leicester
LE5 1HX
Tel : 0116 243 1647
Mob : 07979592398

KÜNSTLER DESIGNS
ARCHITECTURE

DRAWING No.
2734/04