1:1250 SITE LOCATION PLAN

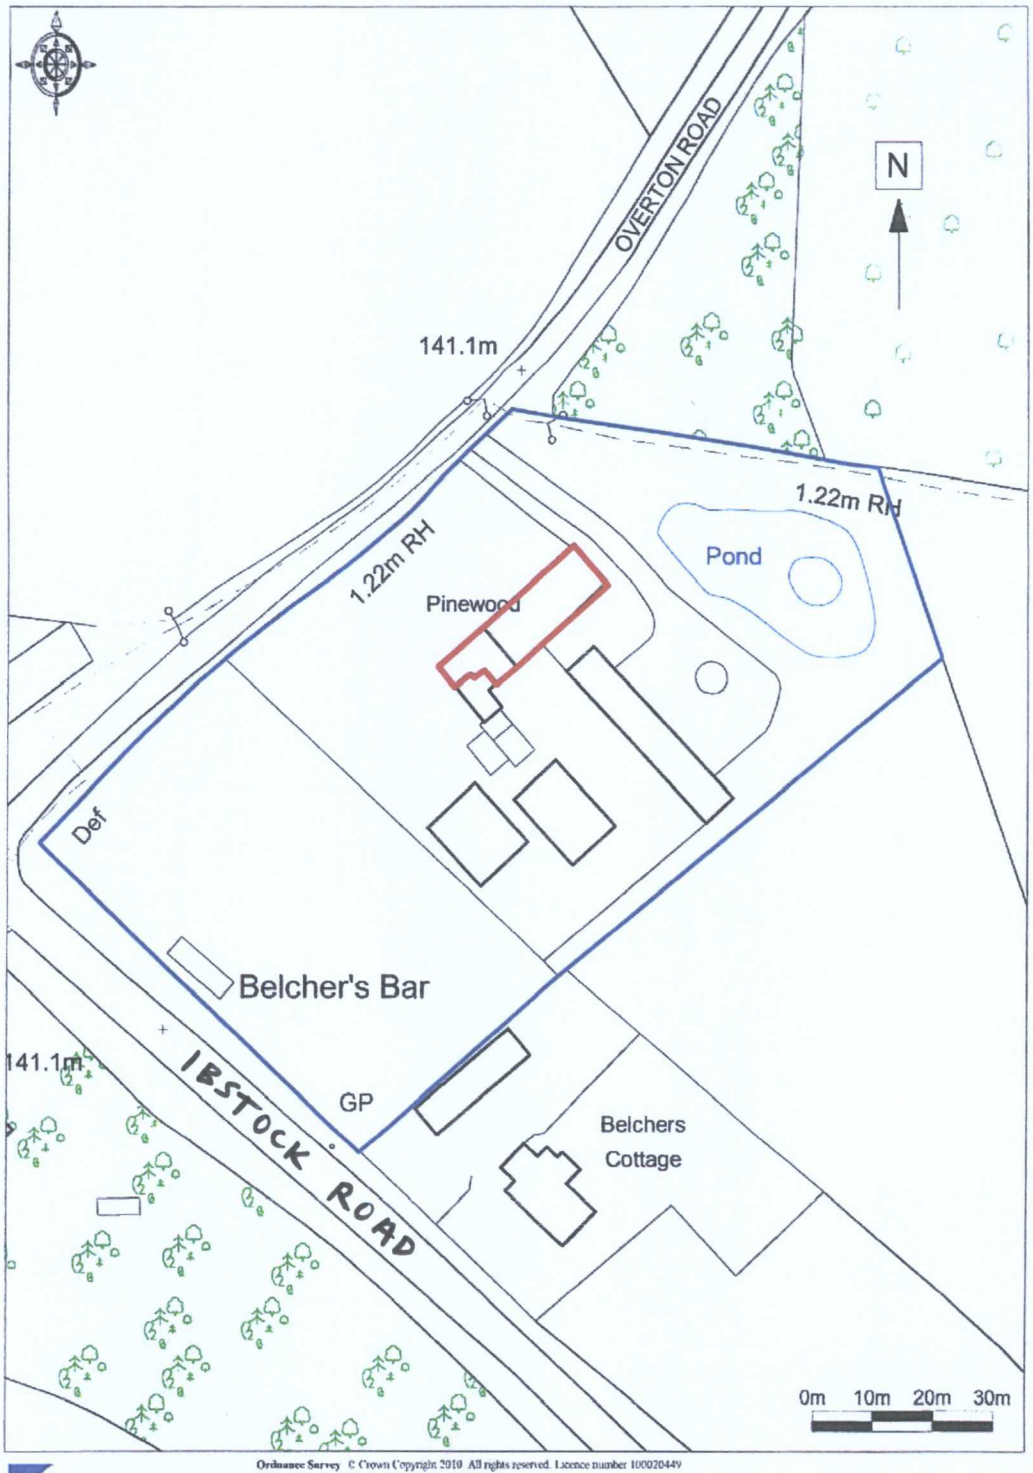

Ordnance Survey © Crown Copyright 2010 All rights reserved. Licence number 100020449
Getmapping plc 2010 Plotted Scale - 1:1250

Promap®

DEVELOPMENT SERVICES
21 APR 2010
RECEIVED