




ELEVATION A



ELEVATION B

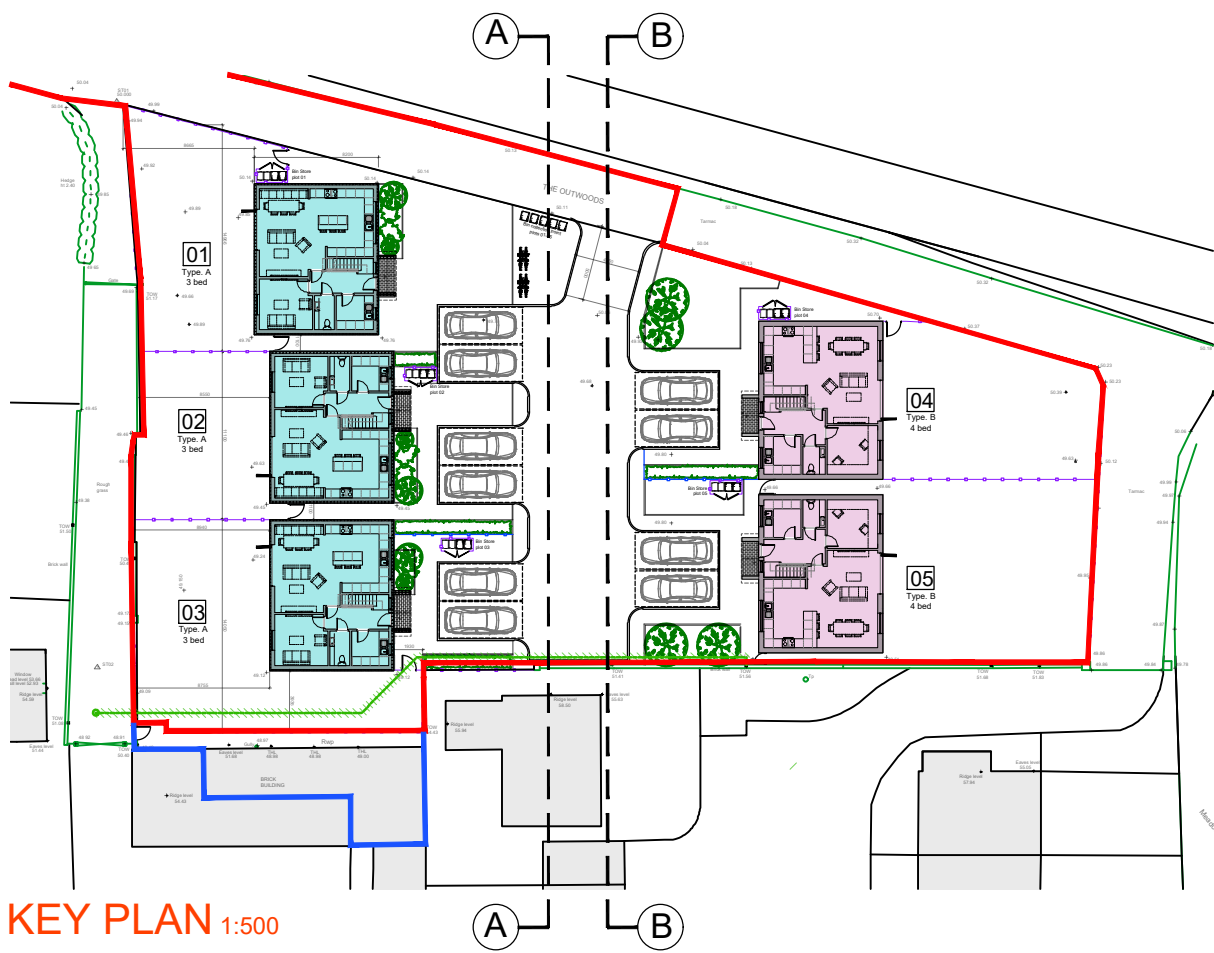

KEY PLAN 1:500

Type A	2.5 Storey - 3 Bed GIA: 178m ² Plots: 01, 02, 03 Total: 178m ² x 3 plots = 534m ²
Type B	2.5 Storey - 4 Bed GIA: 187m ² Plots: 04, 05 Total: 187m ² x 2 plots = 374m ²



Rev	Description	Date	By:
BODEN ASSOCIATES 11 Vernon Avenue Beeston, Nottingham NG9 2NS T: 0115 913 0017 E: admin@bodenassociates.co.uk W: www.bodenassociates.co.uk			
CLIENT: The Outwoods Burbage Ltd.			
PROJECT TITLE & ADDRESS: Proposed Construction of 5 new Dwellings The Outwoods Farmhouse, The Outwoods, Burbage, Hinckley, LE10 2UD			
DRAWING TITLE: Proposed Site Elevations Series Site Elevations			
PROJECT NO: 1873	DWG NO: (04)12 - 01	REV:	SCALE: 1:100@A1-L
DRAWN BY: JM	DATE: 22.03.2023	STATUS: Planning	