

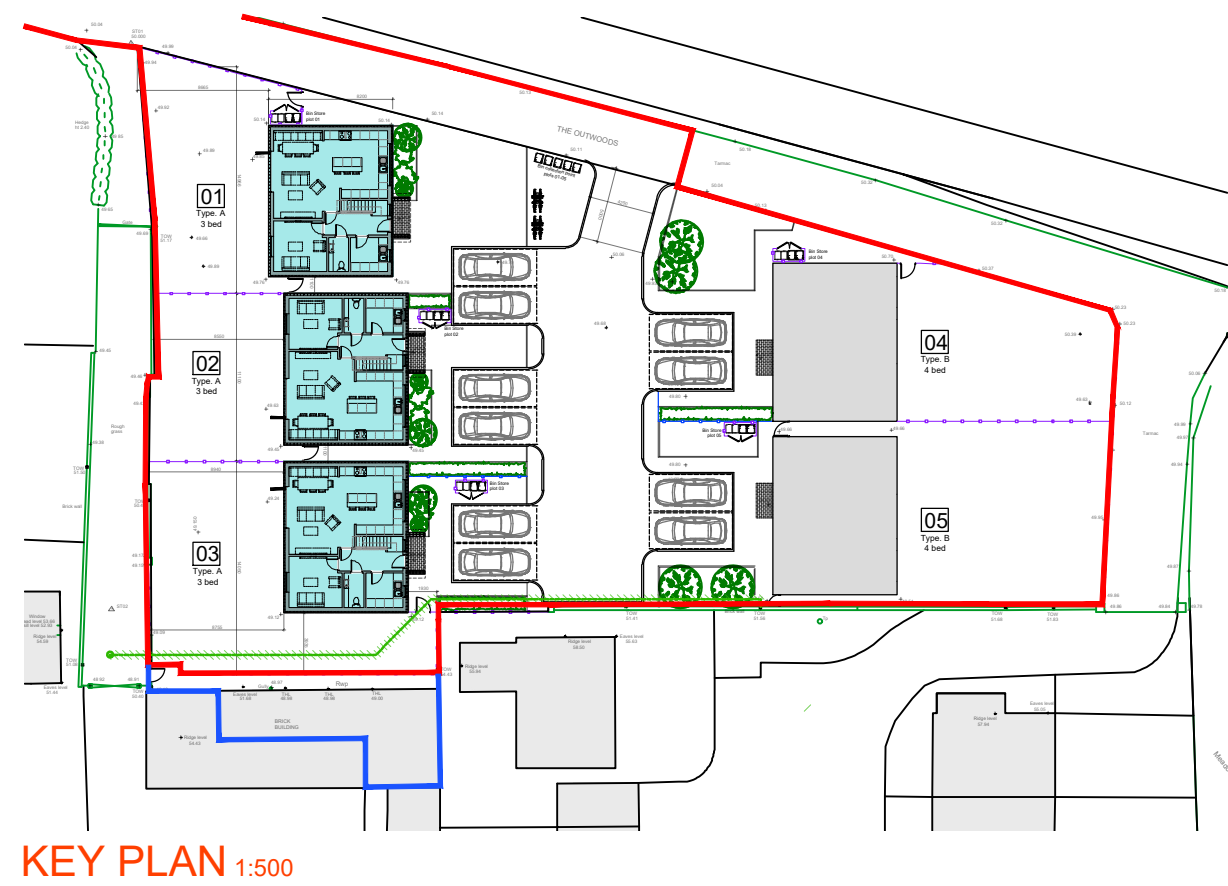
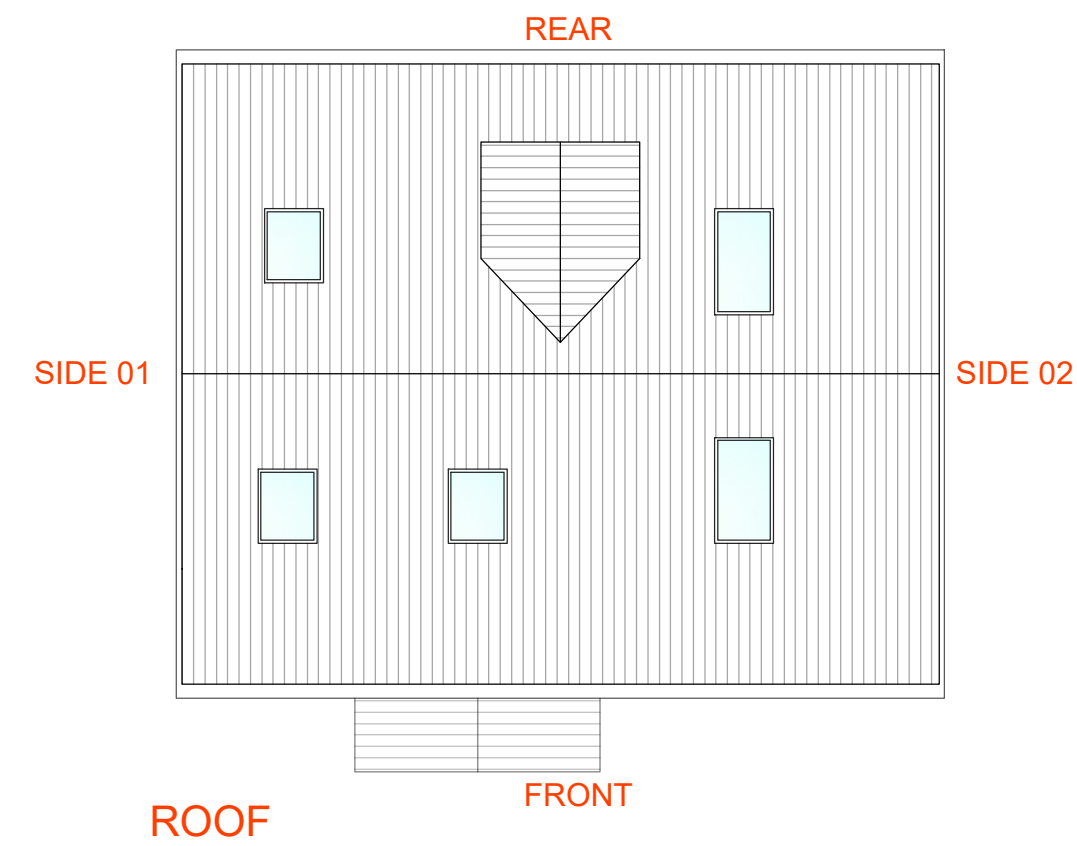
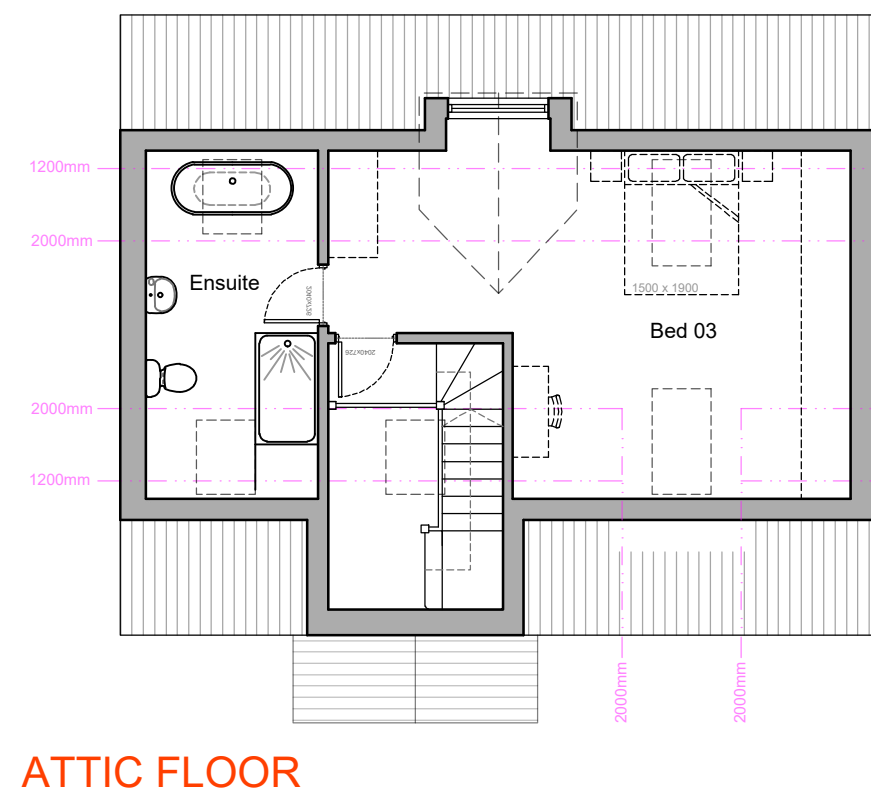
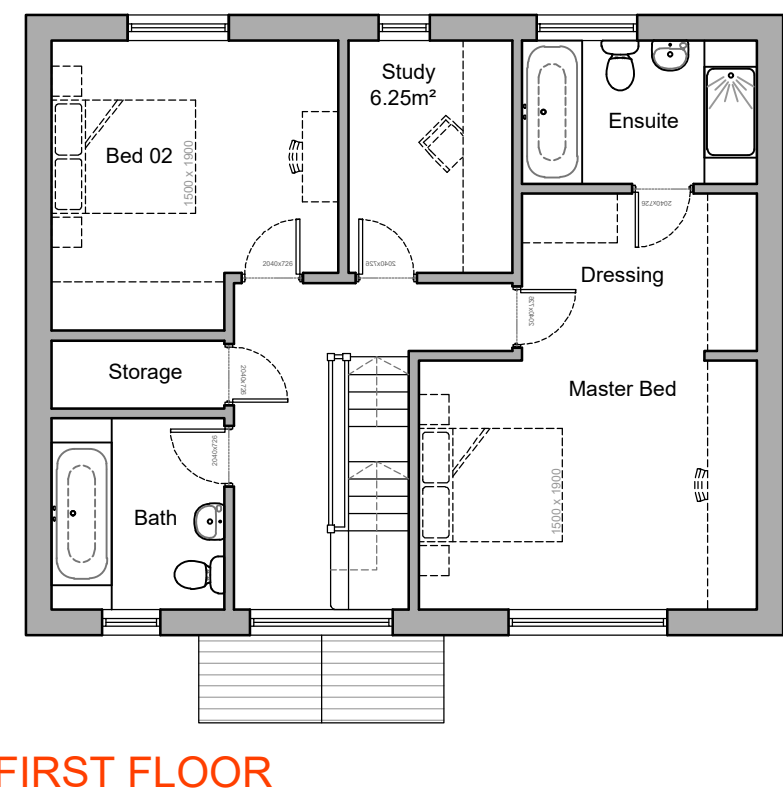
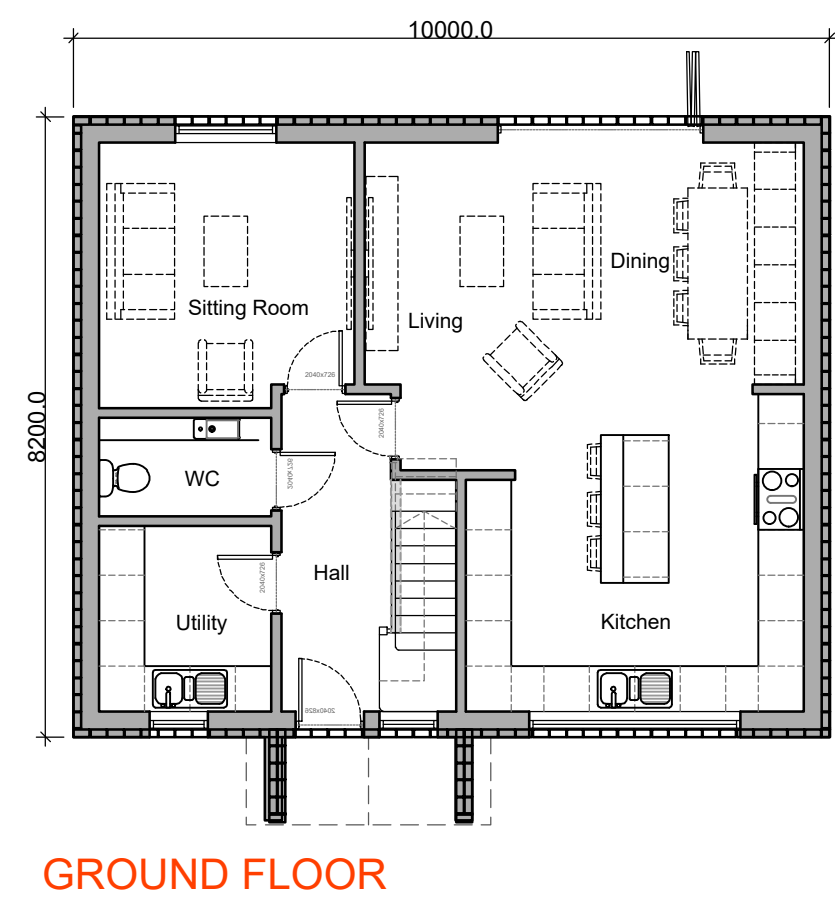
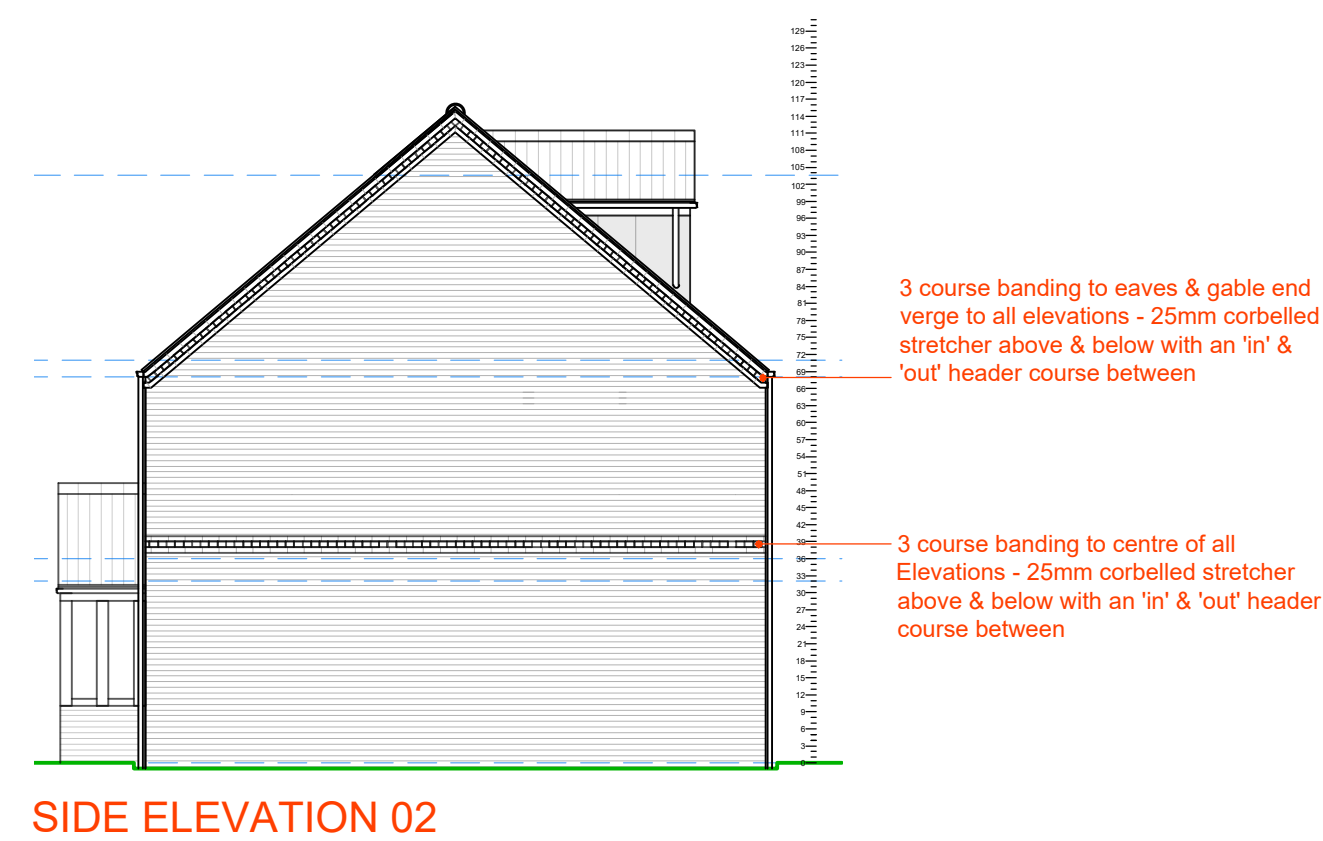
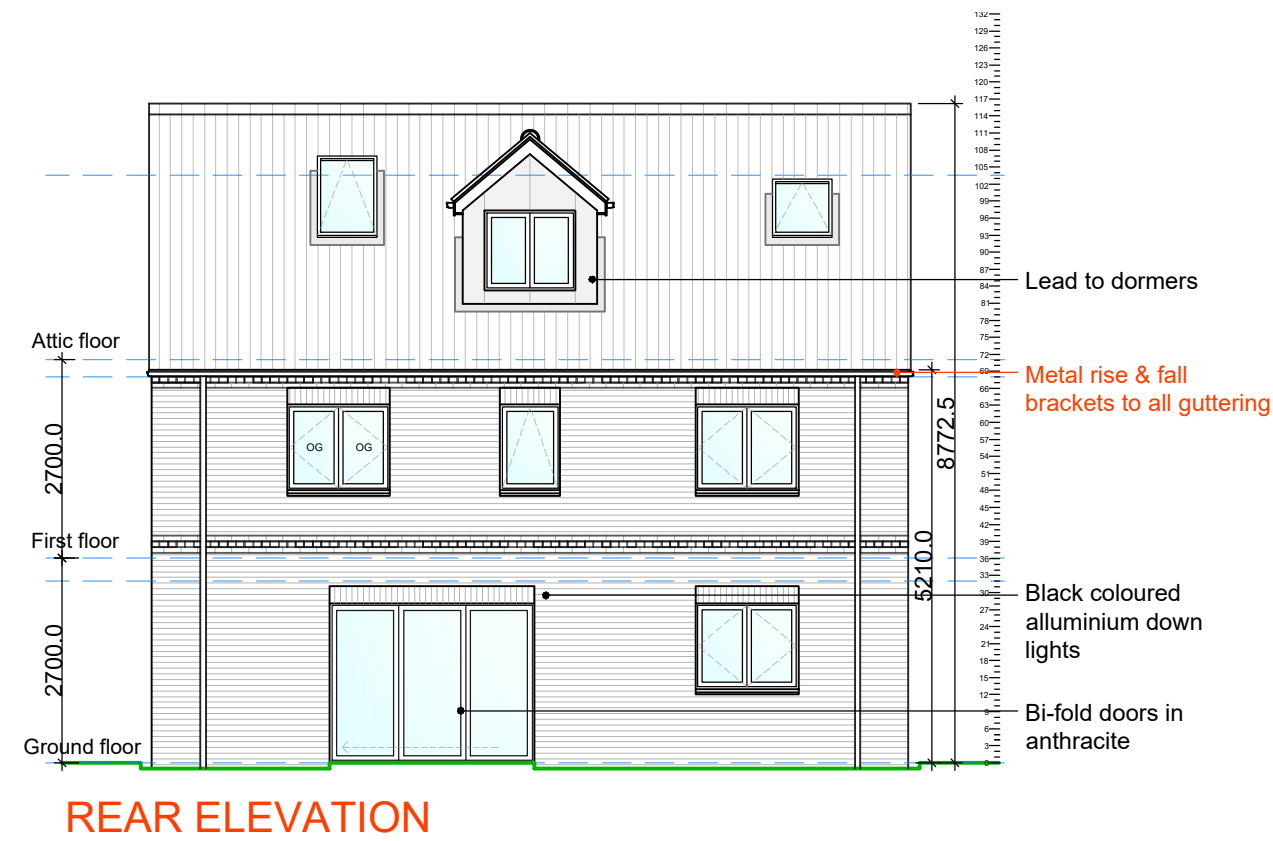
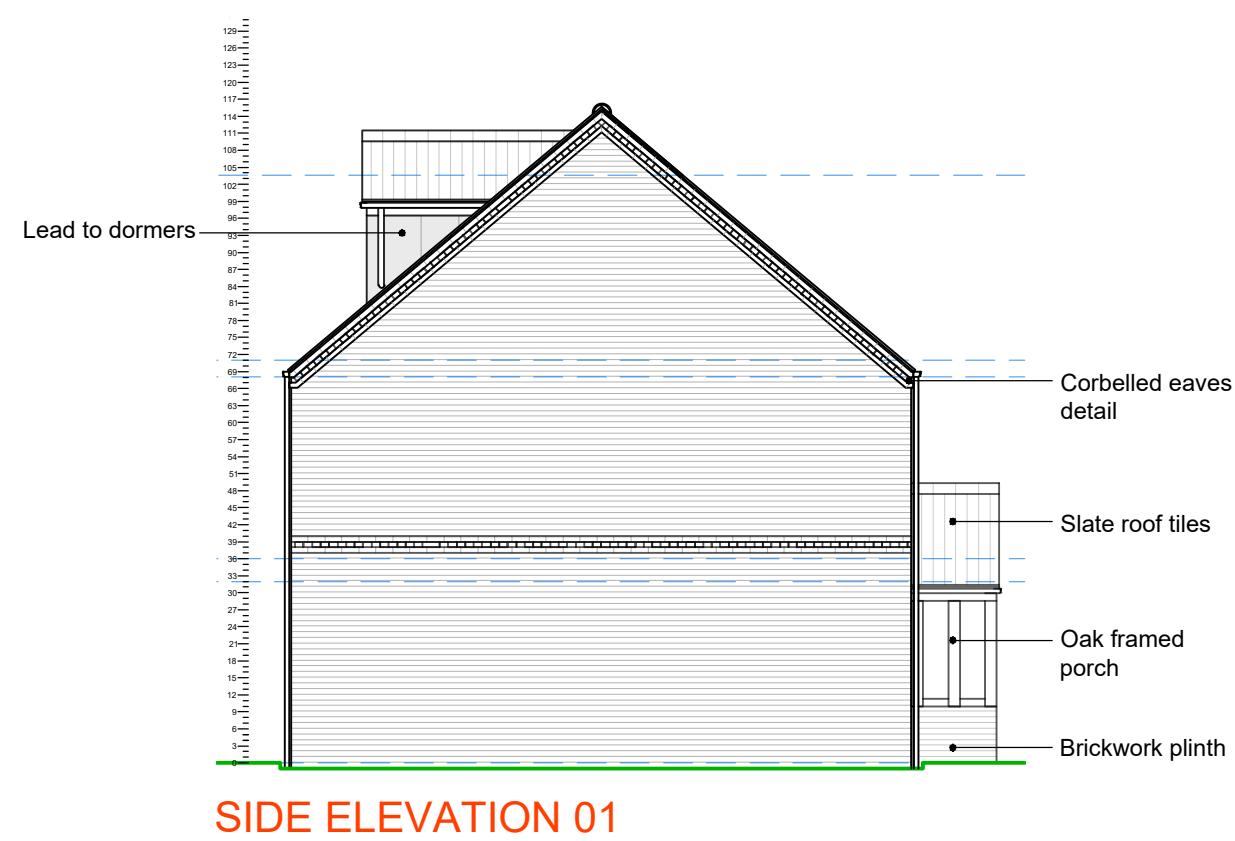
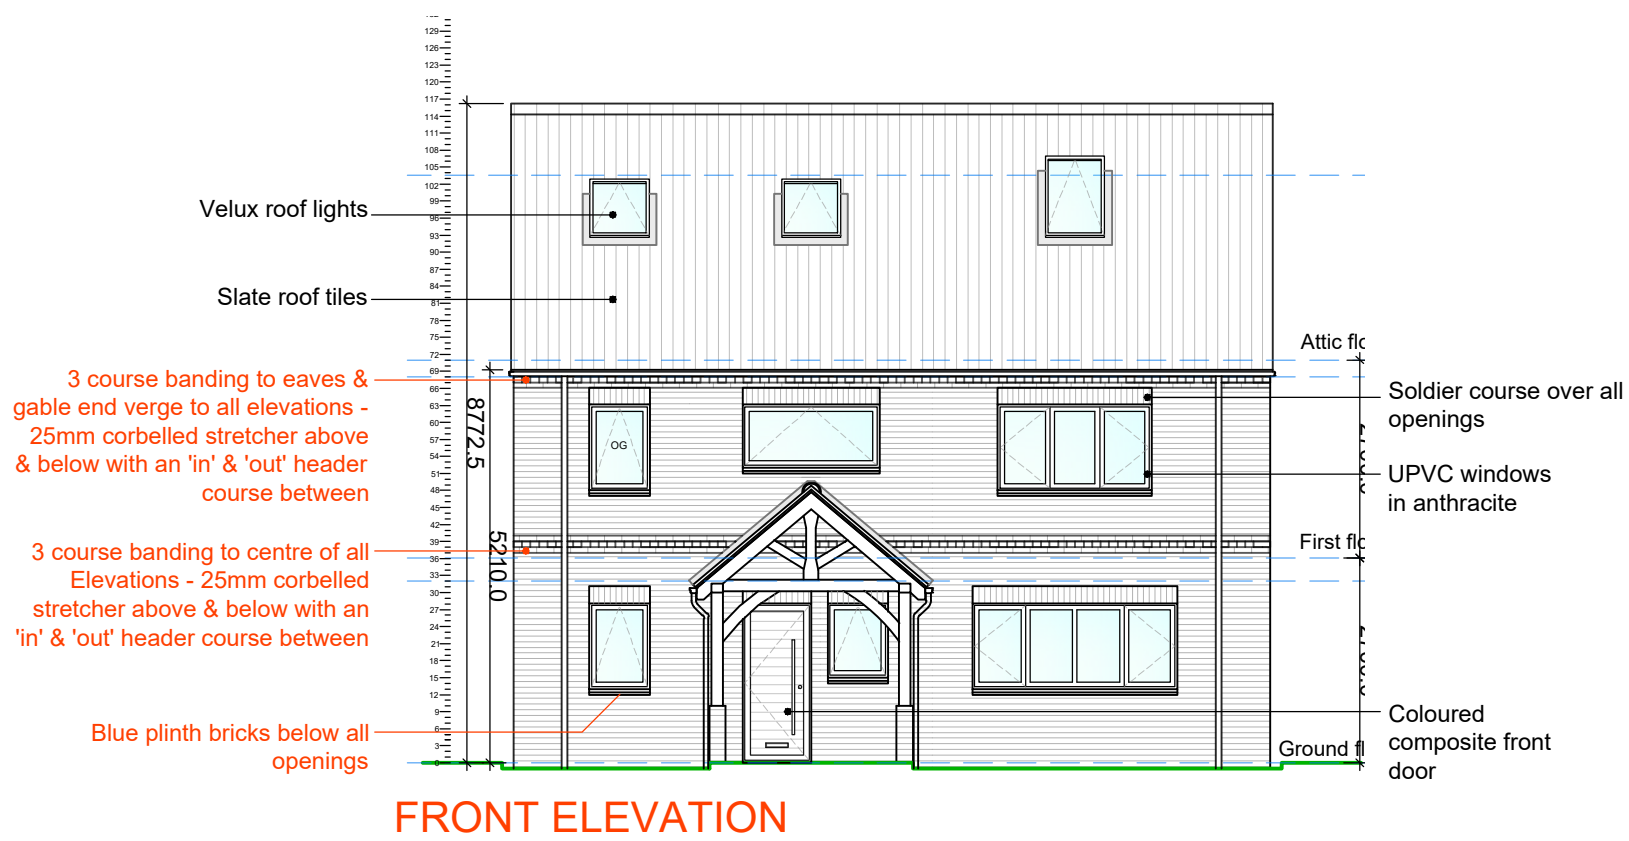


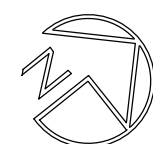

Type. A 2.5 Storey - 3 Bed
GIA: 178m²
Plots: 01.02.03
Total: 178m² x 3 plots = 534m²

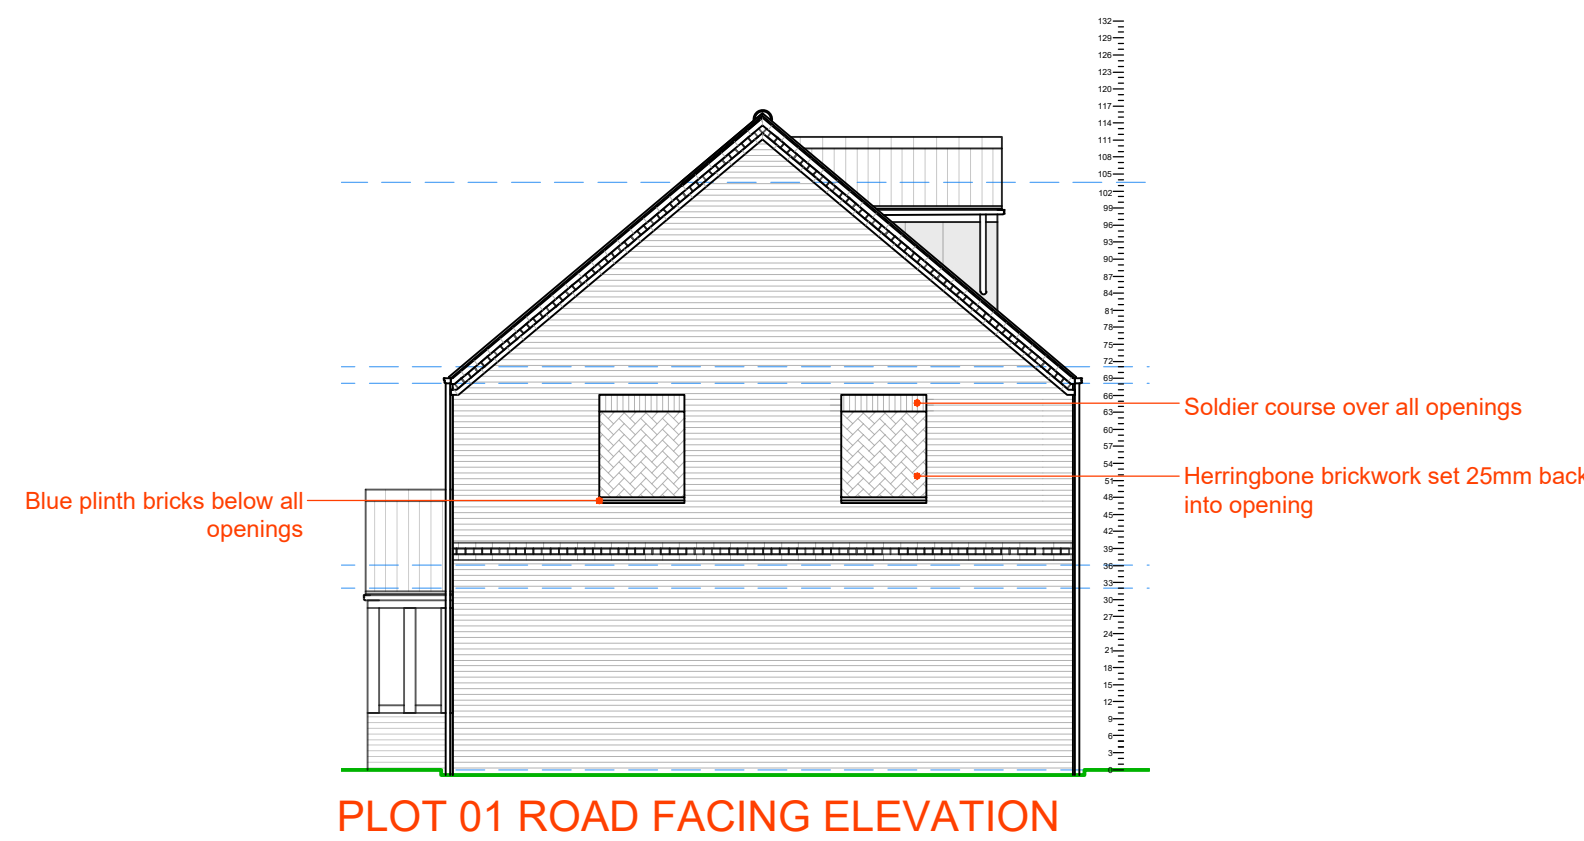

Rev	Description	Date	By:
BODEN ASSOCIATES 11 Vernon Avenue Beeston, Nottingham NG9 2NS T: 0115 913 0017 E: admin@bodenassociates.co.uk W: www.bodenassociates.co.uk			
CLIENT: The Outwoods Burbage Ltd.			
PROJECT TITLE & ADDRESS: Proposed Construction of 5 new Dwellings The Outwoods Farmhouse, The Outwoods, Burbage, Hinckley, LE10 2UD			
DRAWING TITLE: Proposed House Types Series House Type A			
PROJECT NO: 1873	DWG NO: (04)13 - 01	REV: 1:100@A1-L	SCALE: 1:100@A1-L
DRAWN BY: JM	DATE: 16.11.2022	STATUS: Planning	