


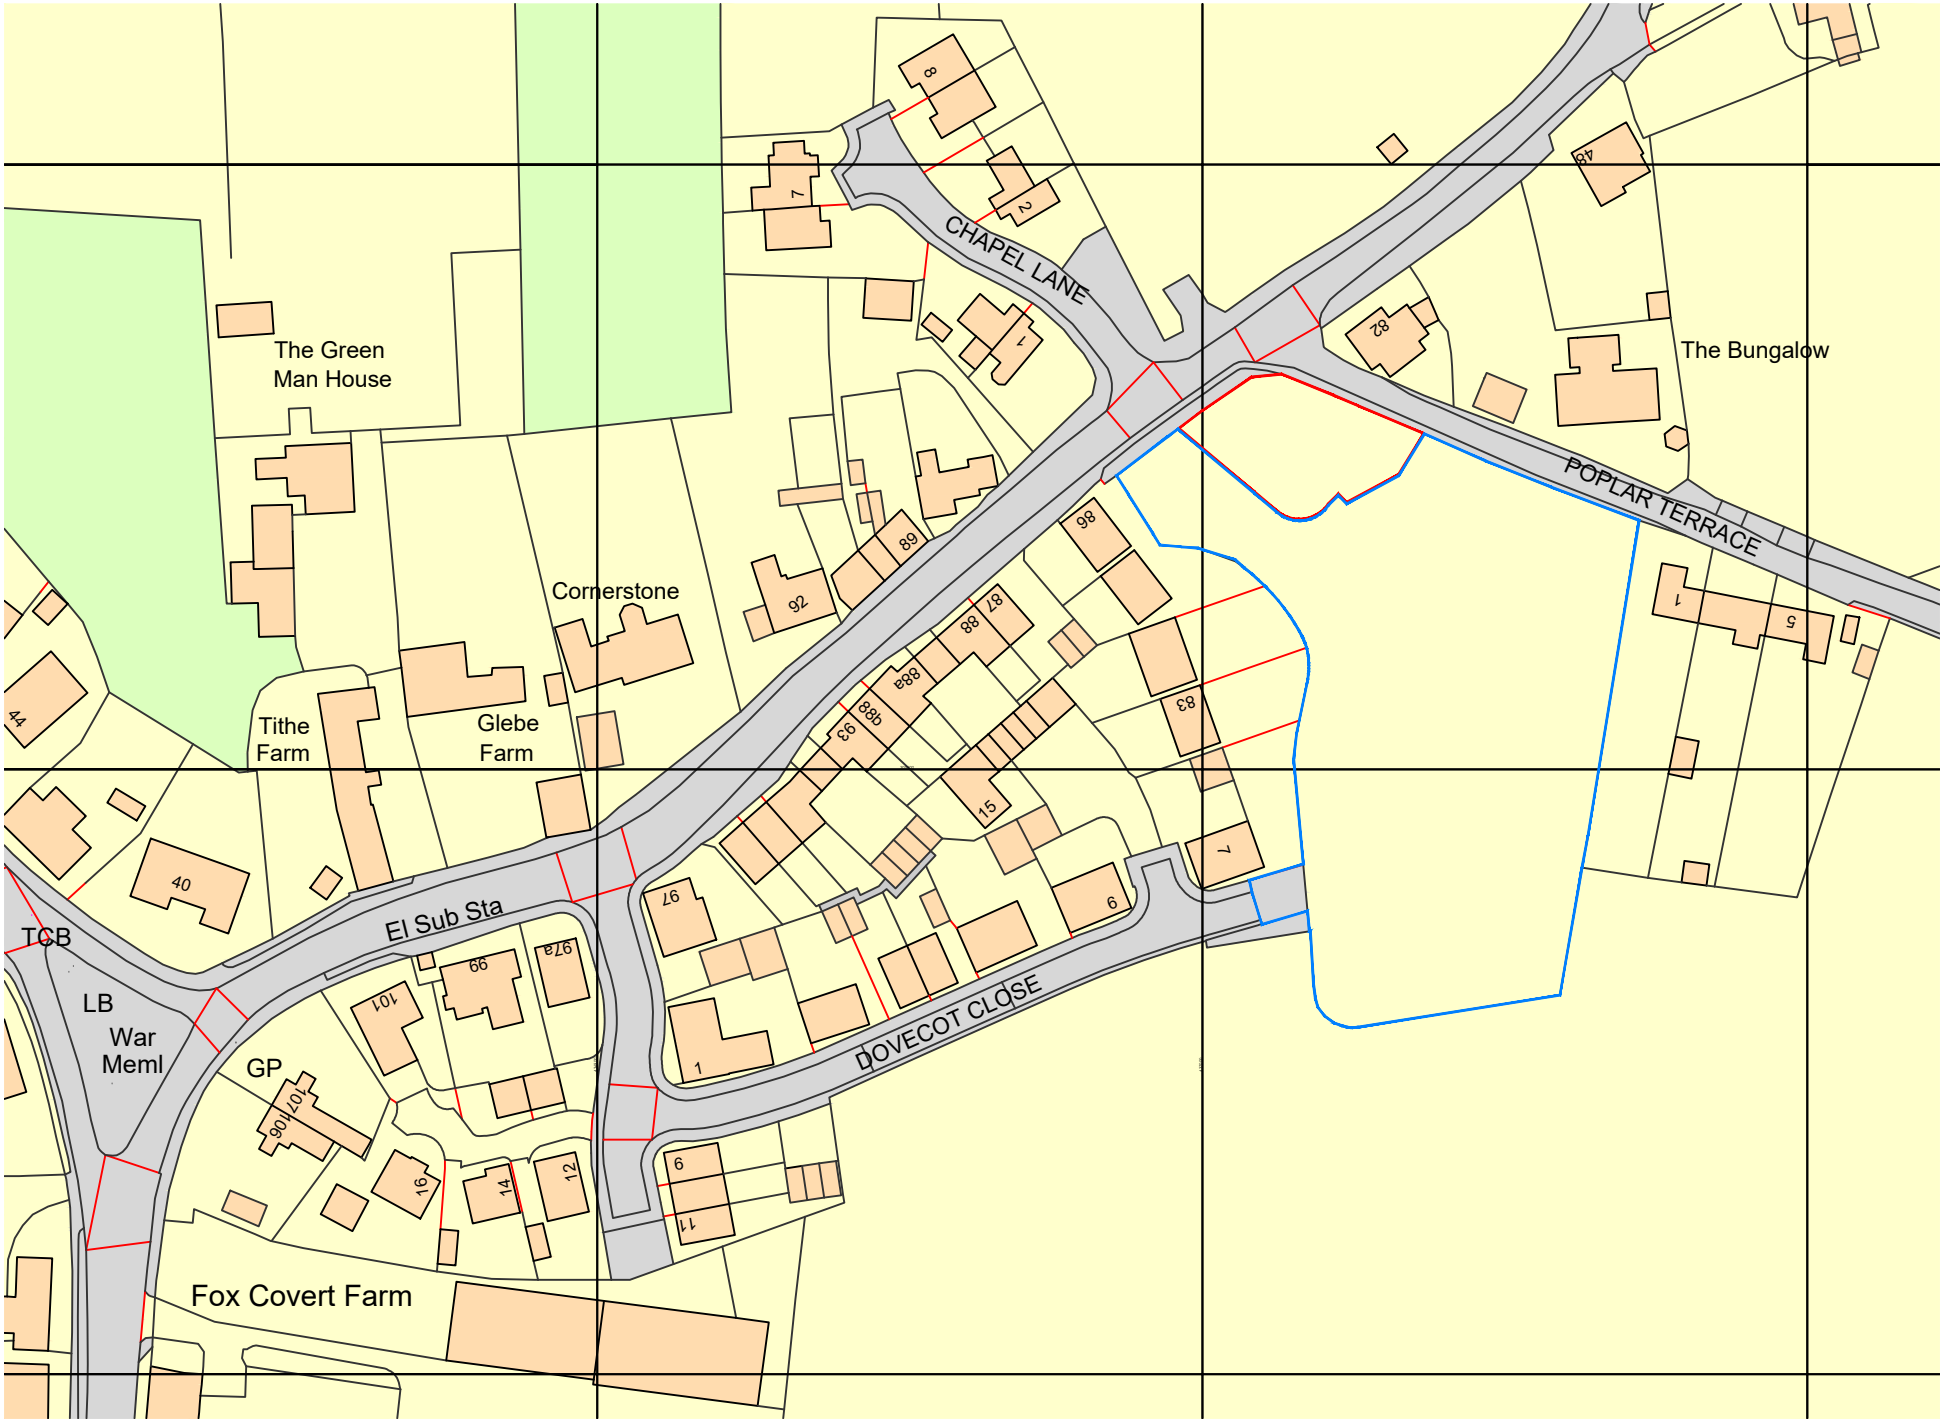


Location Plan



Location Plan

Printed or electronic copies of this drawing can be scaled for planning purposes only. Any discrepancies with this drawing to be reported and clarified prior to commencing work on site, if in doubt - Ask.  
Corporate Architecture Ltd accept no responsibility for works not undertaken fully in accordance with this drawing and relevant specifications.  
Copyright © Corporate Architecture Limited

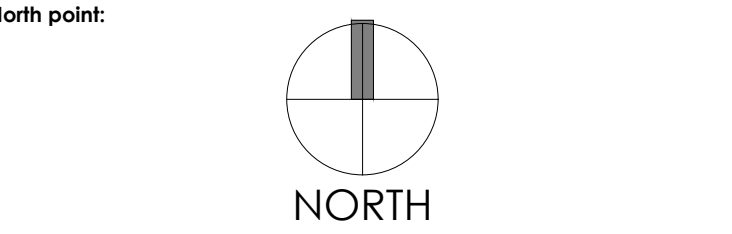

Notes:

| Revision Log:                                                                                |                |                        |             |
|----------------------------------------------------------------------------------------------|----------------|------------------------|-------------|
| P1                                                                                           | Planning Issue | OS                     | 22.03.23    |
| Rev:                                                                                         | Description:   | By:                    | Date:       |
| Project:<br>Development off<br>Dovecot Close,<br>Congerstone,<br>Leicestershire,<br>CV13 6PE |                |                        |             |
| Client:<br>Totino Homes Limited                                                              |                |                        |             |
| Scale:<br>VARIOUS                                                                            |                |                        |             |
| Drawn by:                                                                                    | Checked:       | Date:                  | Paper Size: |
| JTB                                                                                          |                | Oct '21                | A1          |
| Drawing Title:<br>Location Plan                                                              |                |                        |             |
| Drawing Status:<br>PLANNING ISSUE                                                            |                |                        |             |
| Drawing Number:<br>5188/AN/21/021                                                            |                | Revision Number:<br>P1 |             |

**CORPORATE ARCHITECTURE LIMITED**  
**CHARTERED ARCHITECTS**

HEAD OFFICE  
Venari House, 1 Timbush Way,  
Market Harborough,  
Leicestershire, LE16 7XY  
Tel: 01858 467476

ISO 9001 office@corporatearchitecture.co.uk RIBA Chartered Practice  
www.corporatearchitecture.co.uk