


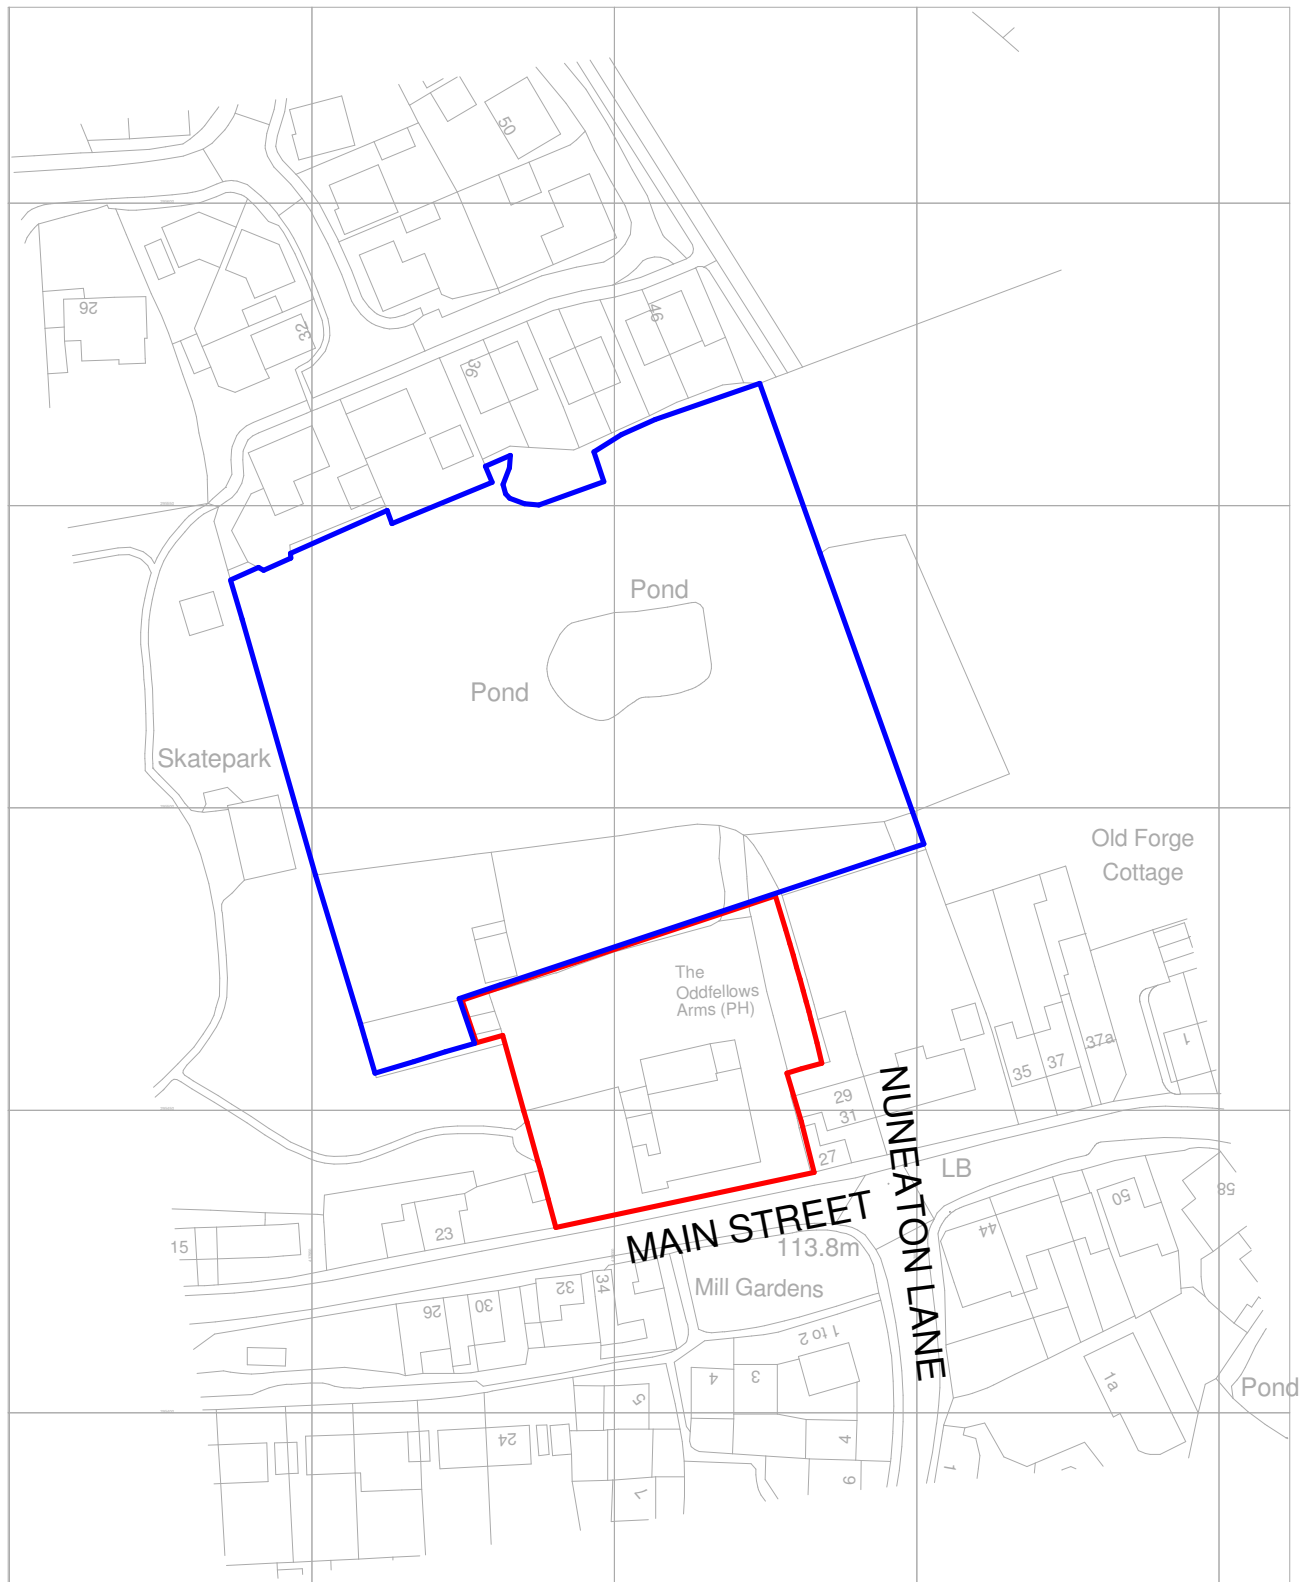

Ordnance Survey, (c) Crown Copyright 2022. All rights reserved. Licence number 100022432



Client Cartwright Homes				hayward ARCHITECTS LTD 19 Station Road Hinckley Leicestershire LE10 1AW Tel: 01455 635 665 Fax: 01455 618 971 www.hayward-architects.co.uk		
Project Proposed redevelopment Oddfellows Arms Higham on the Hill		Scale 1:500	Sheet A4			Job No. 22/85
Drawing Location plan		Date March 2024	Author ZLM			Checked by -
THE COPYRIGHT OF THIS DRAWING IS VESTED IN HAYWARD ARCHITECTS LTD. REPRODUCTION IN ANY FORM, EITHER IN WHOLE OR IN PART IS FORBIDDEN WITHOUT THE PRIOR WRITTEN PERMISSION OF THE COPYRIGHT HOLDER. DO NOT SCALE FROM DRAWINGS AND ONLY FIGURED DIMENSIONS ARE TO BE USED						Drawing Status PLANNING