




SIDE ELEVATION EXISTING

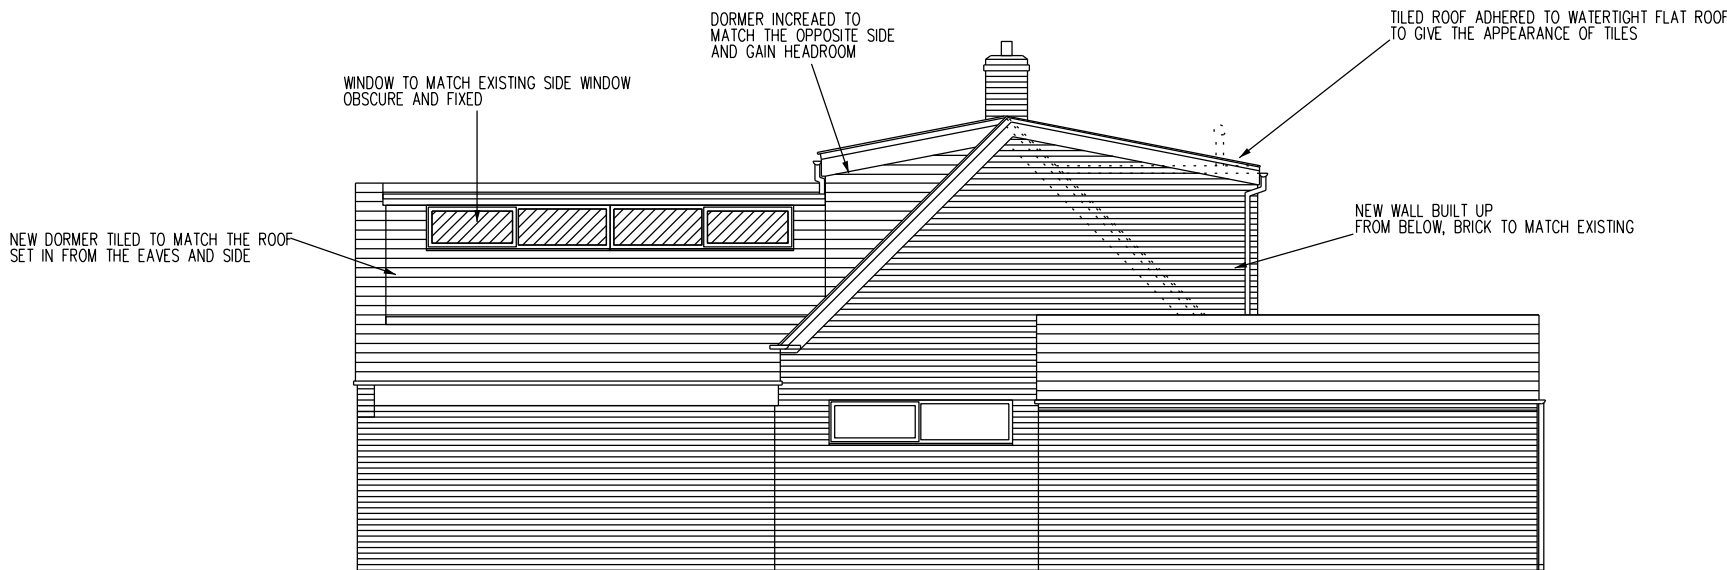

SIDE ELEVATION PROPOSED

REV A PLAN AMENDED JUNE 25

CHAPMAN DESIGN LLP				
REBECCA WALKER RIBA LELLEFORD HOUSE. COVENTRY ROAD. LONG LAWFORD. RUGBY. CV23 6DT.				
Client MR AND MRS STRINGER		Scale 1: 100	@ A3	Rev A
Job 9 GREEN LANE, STAPLETON		Drawn RW	Date MAR 25	
Drawing EXISTING AND PROPOSED ELEVATIONS		Drw. No. 4341-05		