




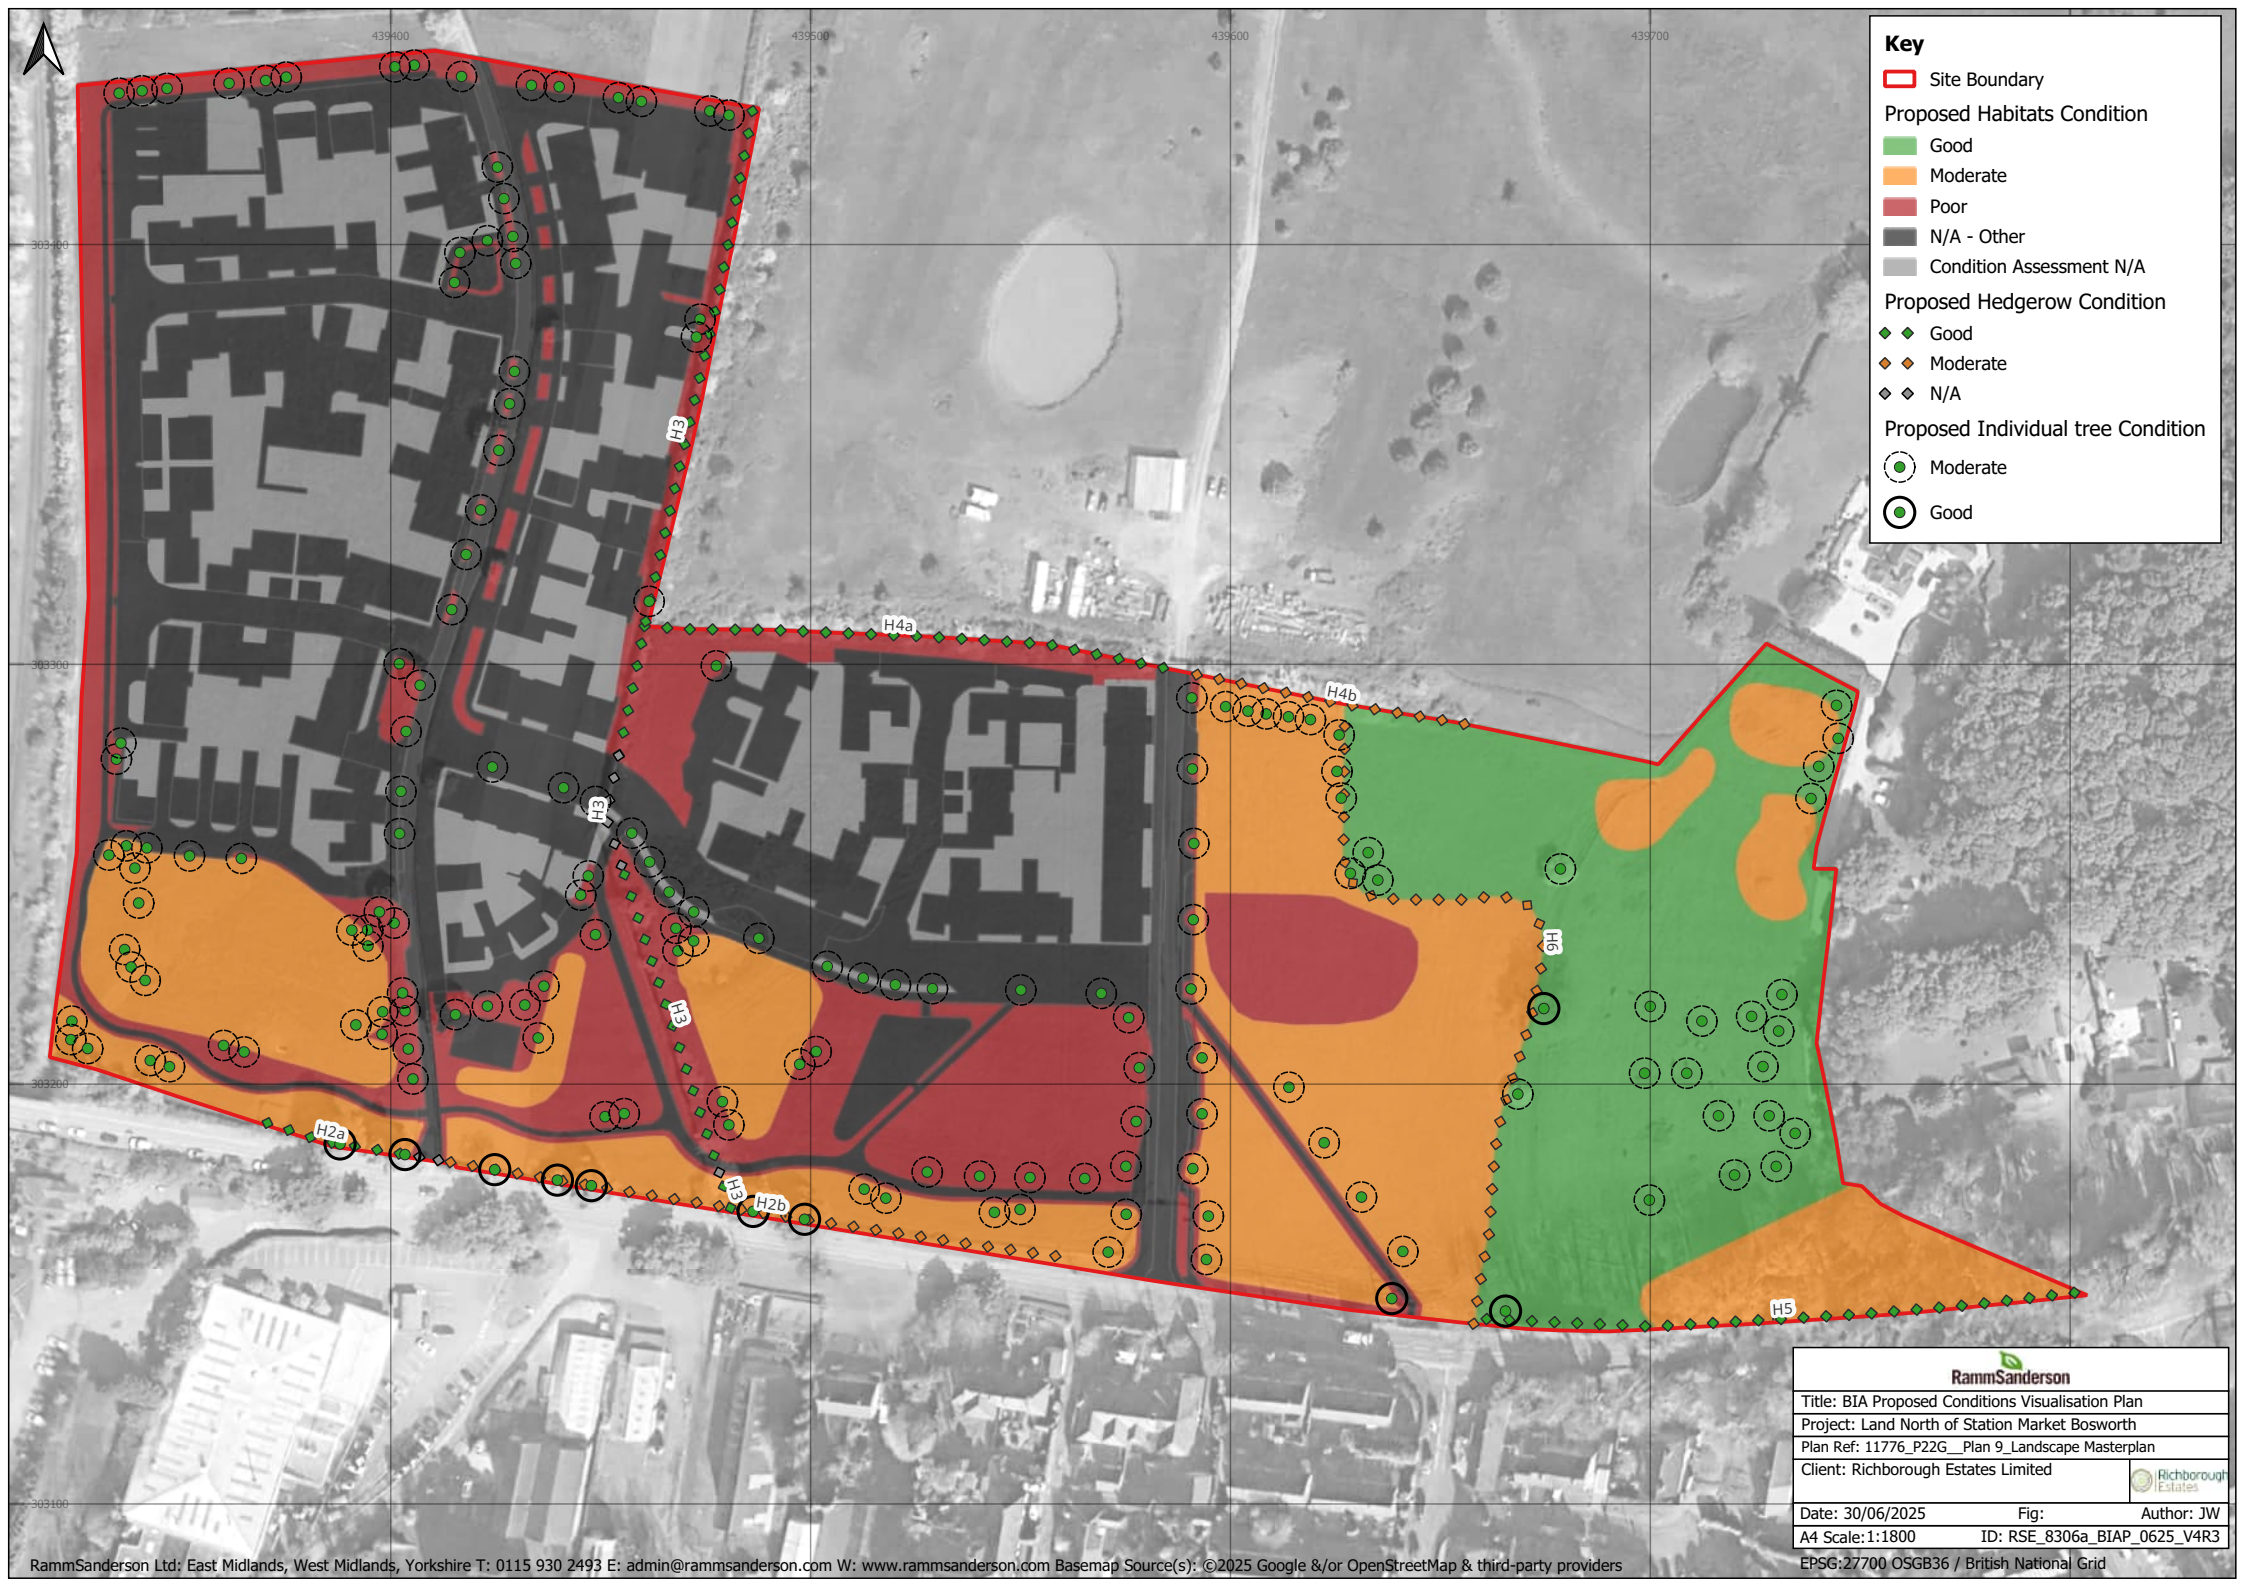

Title: BIA Proposed Conditions Visualisation Plan		
Project: Land North of Station Market Bosworth		
Plan Ref: 11776_P22G_Plan 9_Landscape Masterplan		
Client: Richborough Estates Limited		
Date: 30/06/2025	Fig:	Author: JW
A4 Scale:1:1800	ID: RSE_8306a_BIAP_0625_V4R3	
EPSG:27700 OSGB36 / British National Grid		