

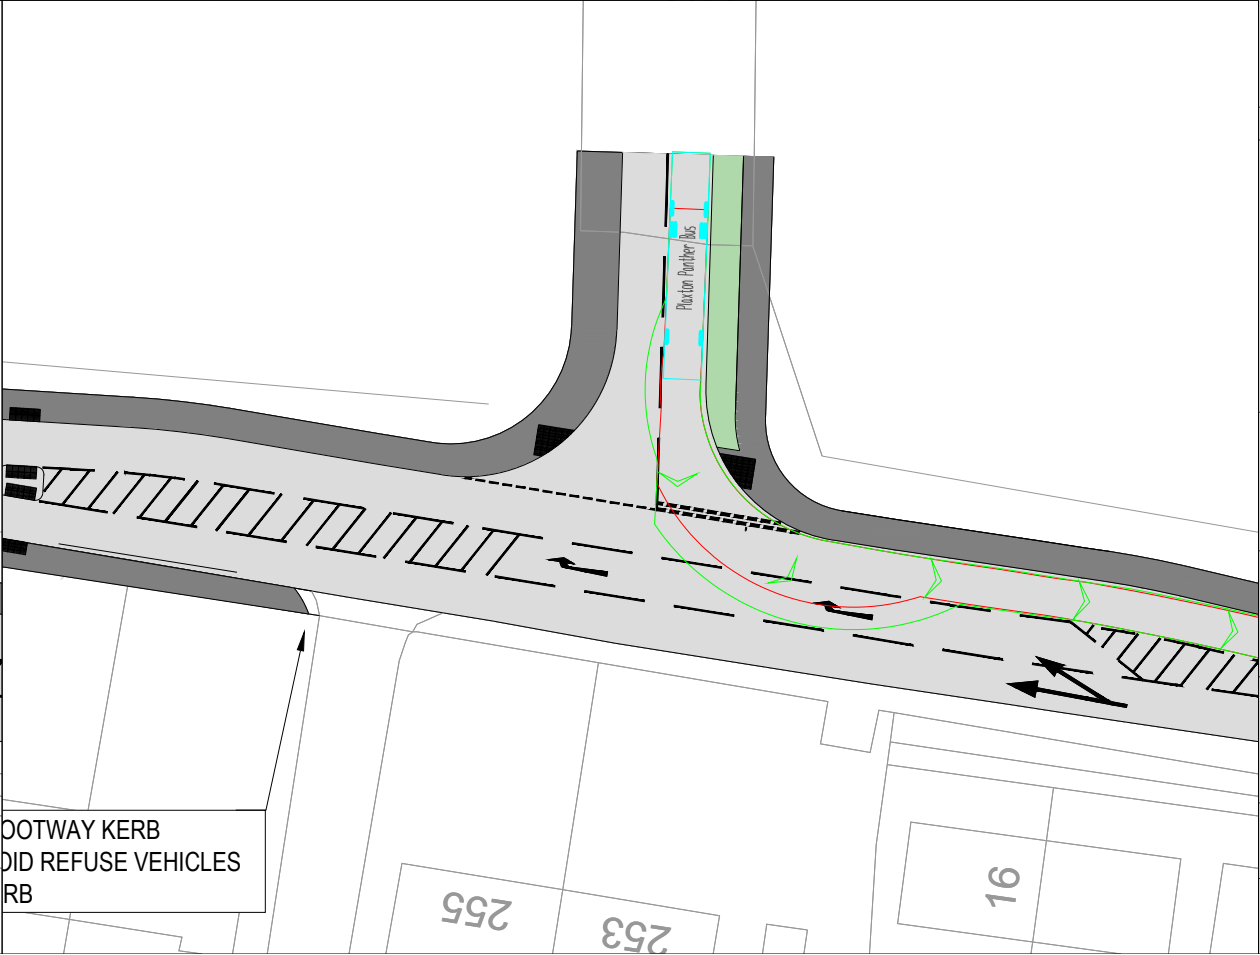
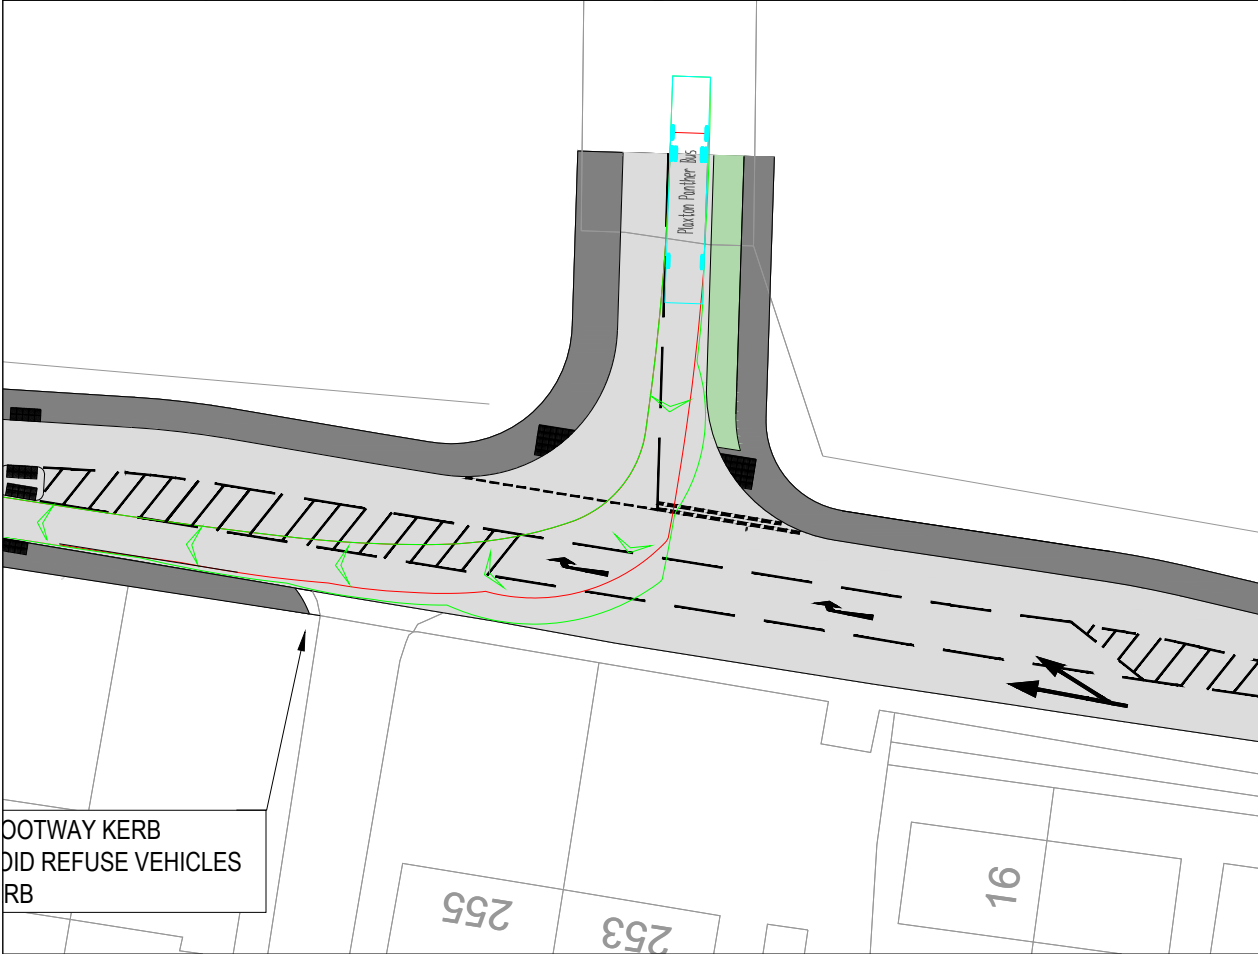
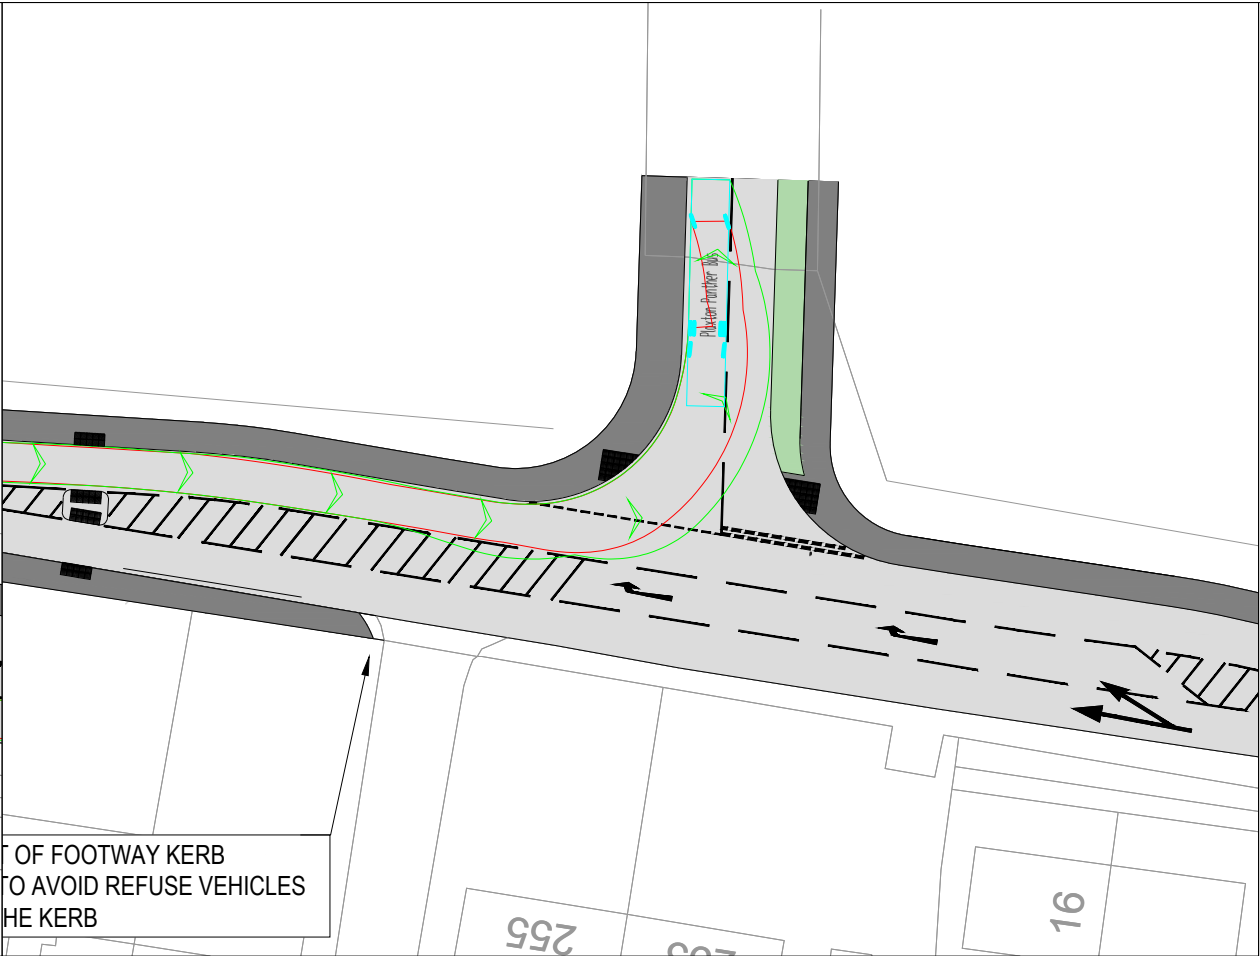


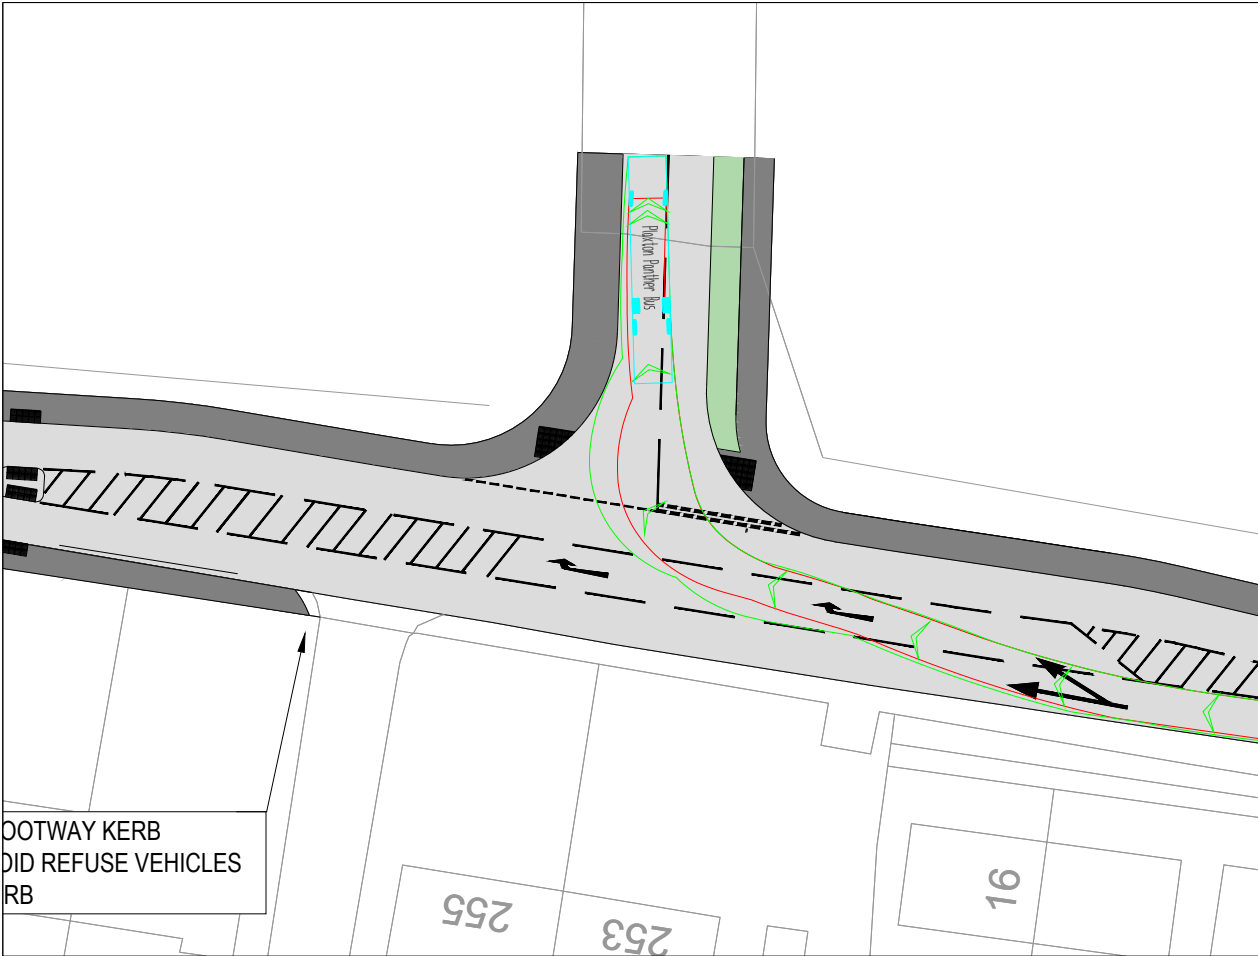

1. THIS DRAWING IS NOT TO BE SCALED FOR CONSTRUCTION PURPOSES.
2. THE CONTRACTOR SHALL CHECK ALL DIMENSIONS AND LEVELS ON SITE.

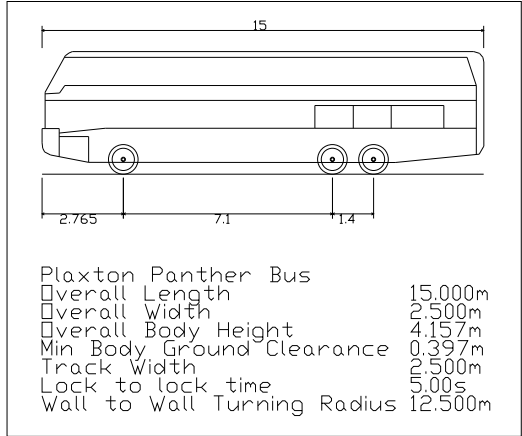

C	REDESIGN OF SITE ACCESS IN RESPONSE TO RSA	30.06.25	NB	NB
B	REDESIGN OF SITE ACCESS	13.06.25	MJ	NB
A	REDESIGN OF SITE ACCESS	09.04.25	NB	GM

REV	DESCRIPTION	DATE	BY	AUTH
-----	-------------	------	----	------



Hub Transport Planning Ltd
Floor 1B
4 Temple Row
Birmingham
B2 5HG
T : 0121 454 5530

CLIENT
RICHBOROUGH

PROJECT
**LAND NORTH OF STATION ROAD,
MARKET BOSWORTH**

TITLE
**PROPOSED SITE ACCESS
SWEEP PATH ANALYSIS 003**

DRAWN BHB	AUTHORISED GM	SCALE 1:500	SHEET SIZE A3	DATE 13.08.24
PROJECT NO. T24554		DRAWING NO. 003		REV C