




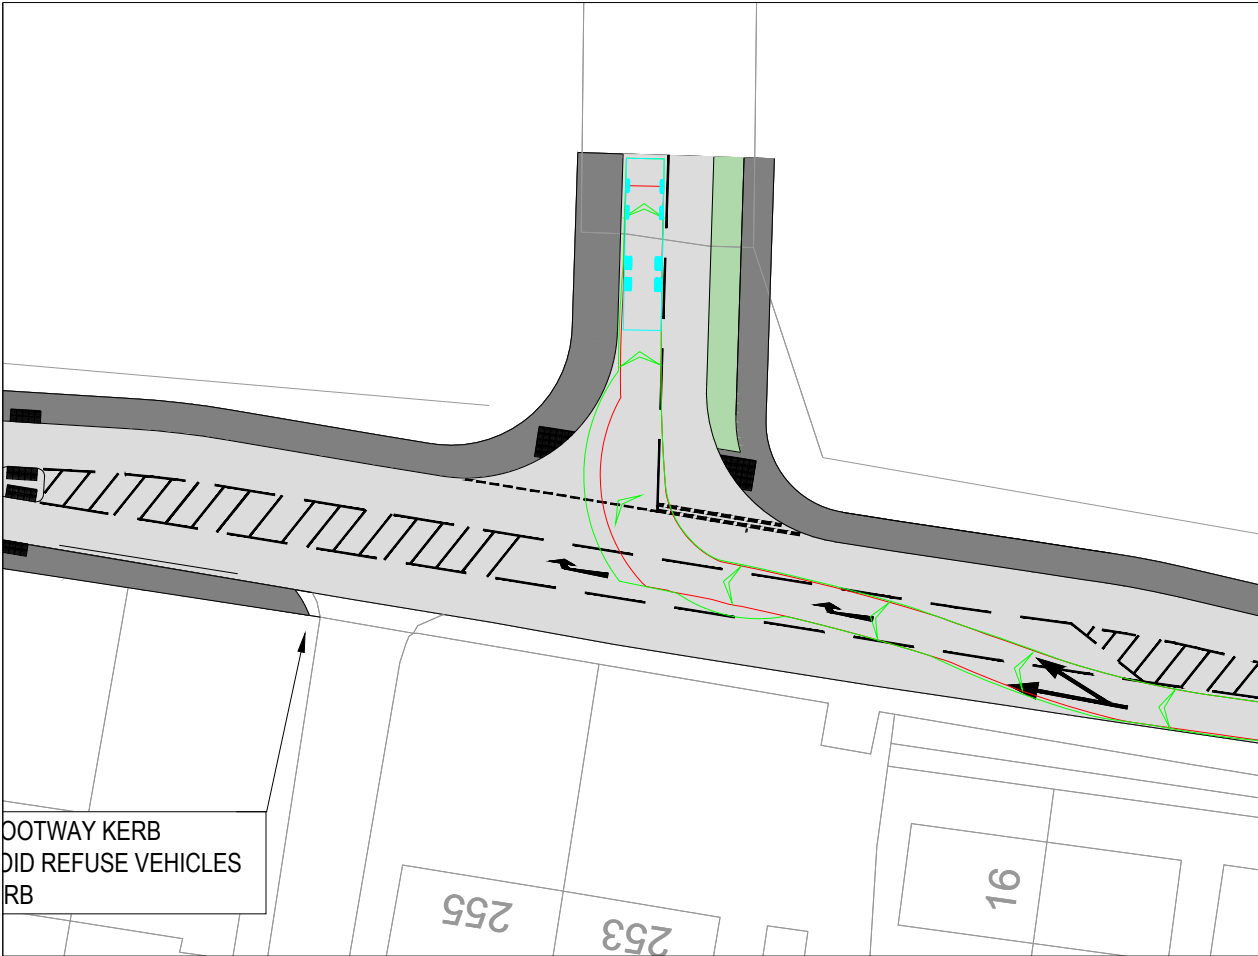


OOTWAY KERB
DID REFUSE VEHICLES
RB

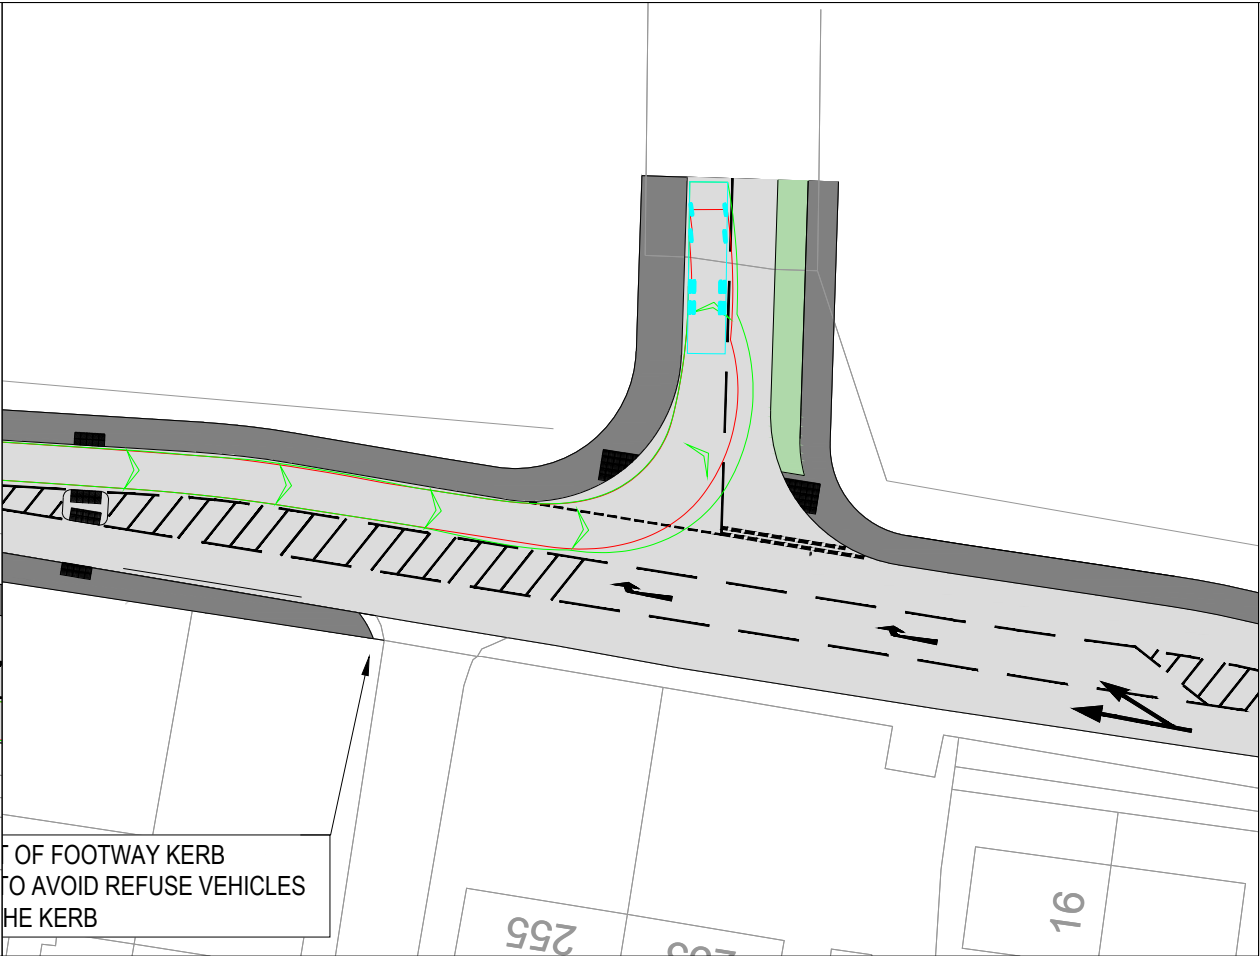

OF FOOTWAY KERB
TO AVOID REFUSE VEHICLES
HE KERB

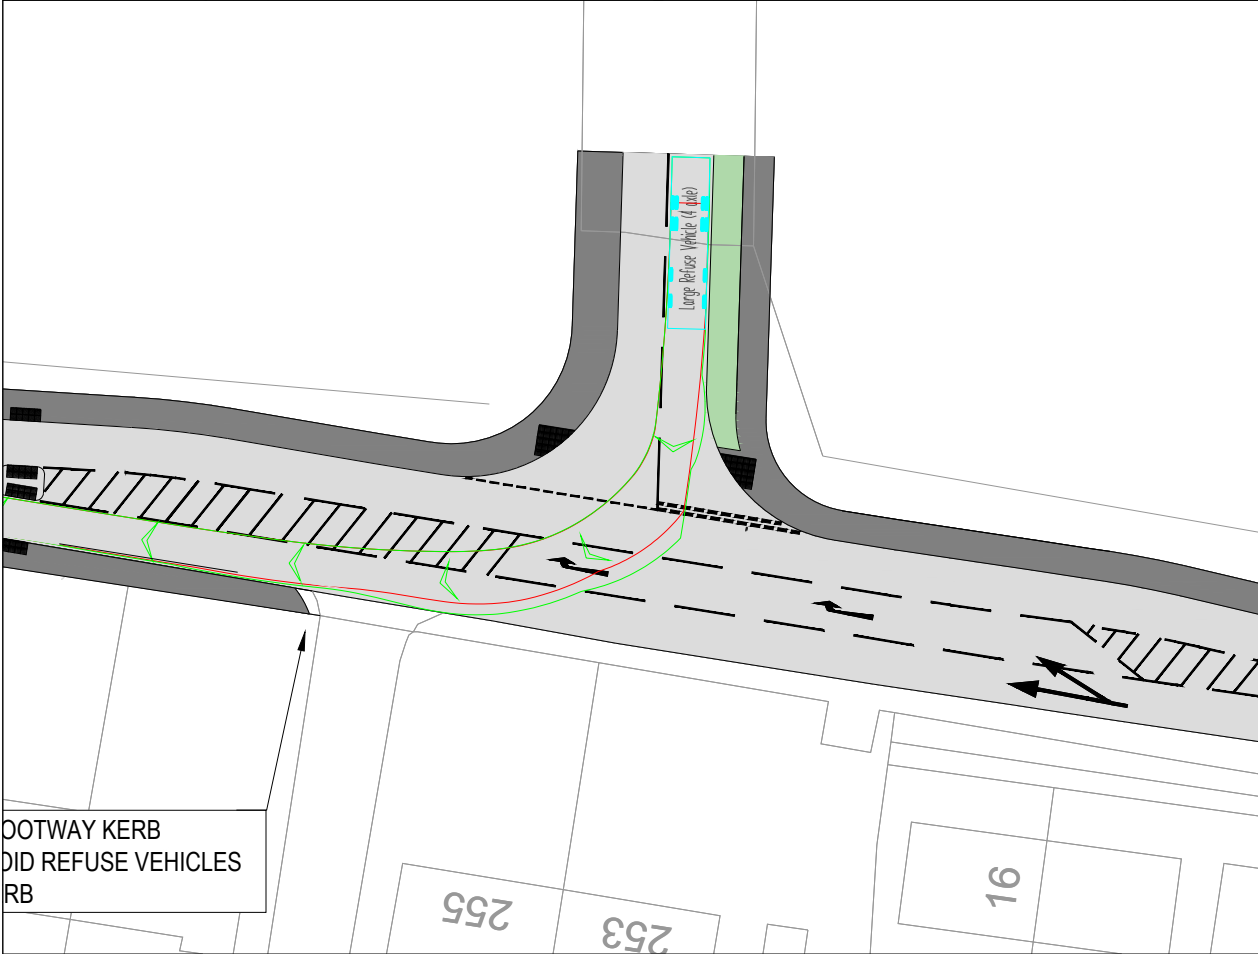


OOTWAY KERB
DID REFUSE VEHICLES
RB

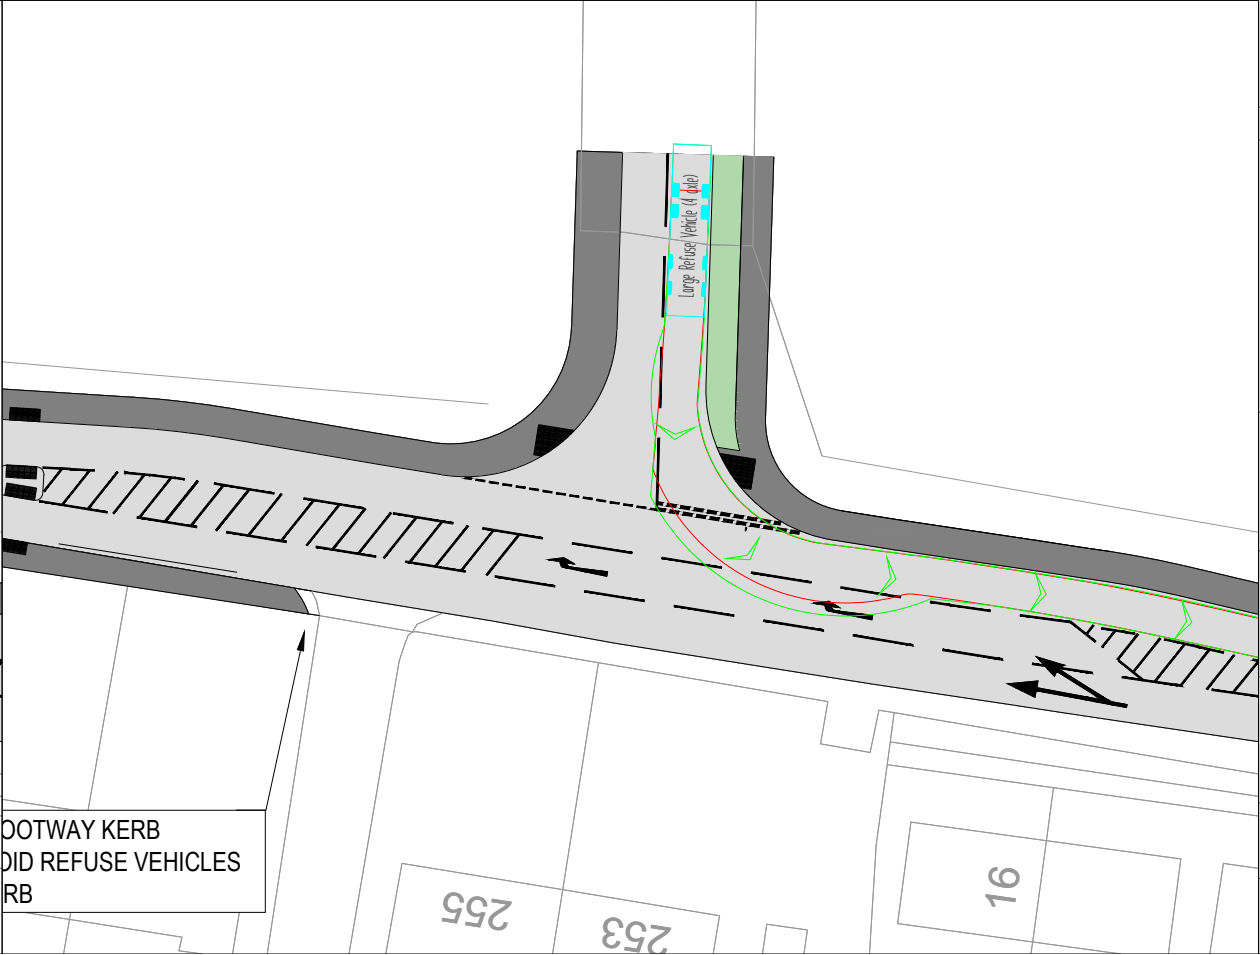

OOTWAY KERB
DID REFUSE VEHICLES
RB

1. THIS DRAWING IS NOT TO BE SCALED FOR CONSTRUCTION PURPOSES.
2. THE CONTRACTOR SHALL CHECK ALL DIMENSIONS AND LEVELS ON SITE.

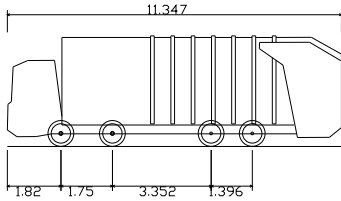

Large Refuse Vehicle (4 axle)
Overall Length 11.347m
Overall Width 2.500m
Overall Body Height 3.751m
Min Body Ground Clearance 0.304m
Track Width 2.500m
Lock to lock time 6.00s
Wall to Wall Turning Radius 11.330m

C	REDESIGN OF SITE ACCESS IN RESPONSE TO RSA	30.06.25	NB	NB
B	REDESIGN OF SITE ACCESS	13.06.25	MJ	NB
A	REDESIGN OF SITE ACCESS	09.04.25	NB	GM

REV	DESCRIPTION	DATE	BY	AUTH
-----	-------------	------	----	------



Hub Transport Planning Ltd
Floor 1B
4 Temple Row
Birmingham
B2 5HG
T : 0121 454 5530

CLIENT
RICHBOROUGH

PROJECT
LAND NORTH OF STATION ROAD,
MARKET BOSWORTH

TITLE
PROPOSED SITE ACCESS
SWEEP PATH ANALYSIS 002

DRAWN BHB	AUTHORISED GM	SCALE 1:500	SHEET SIZE A3	DATE 13.08.24
PROJECT NO. T24554		DRAWING NO. 002		REV C