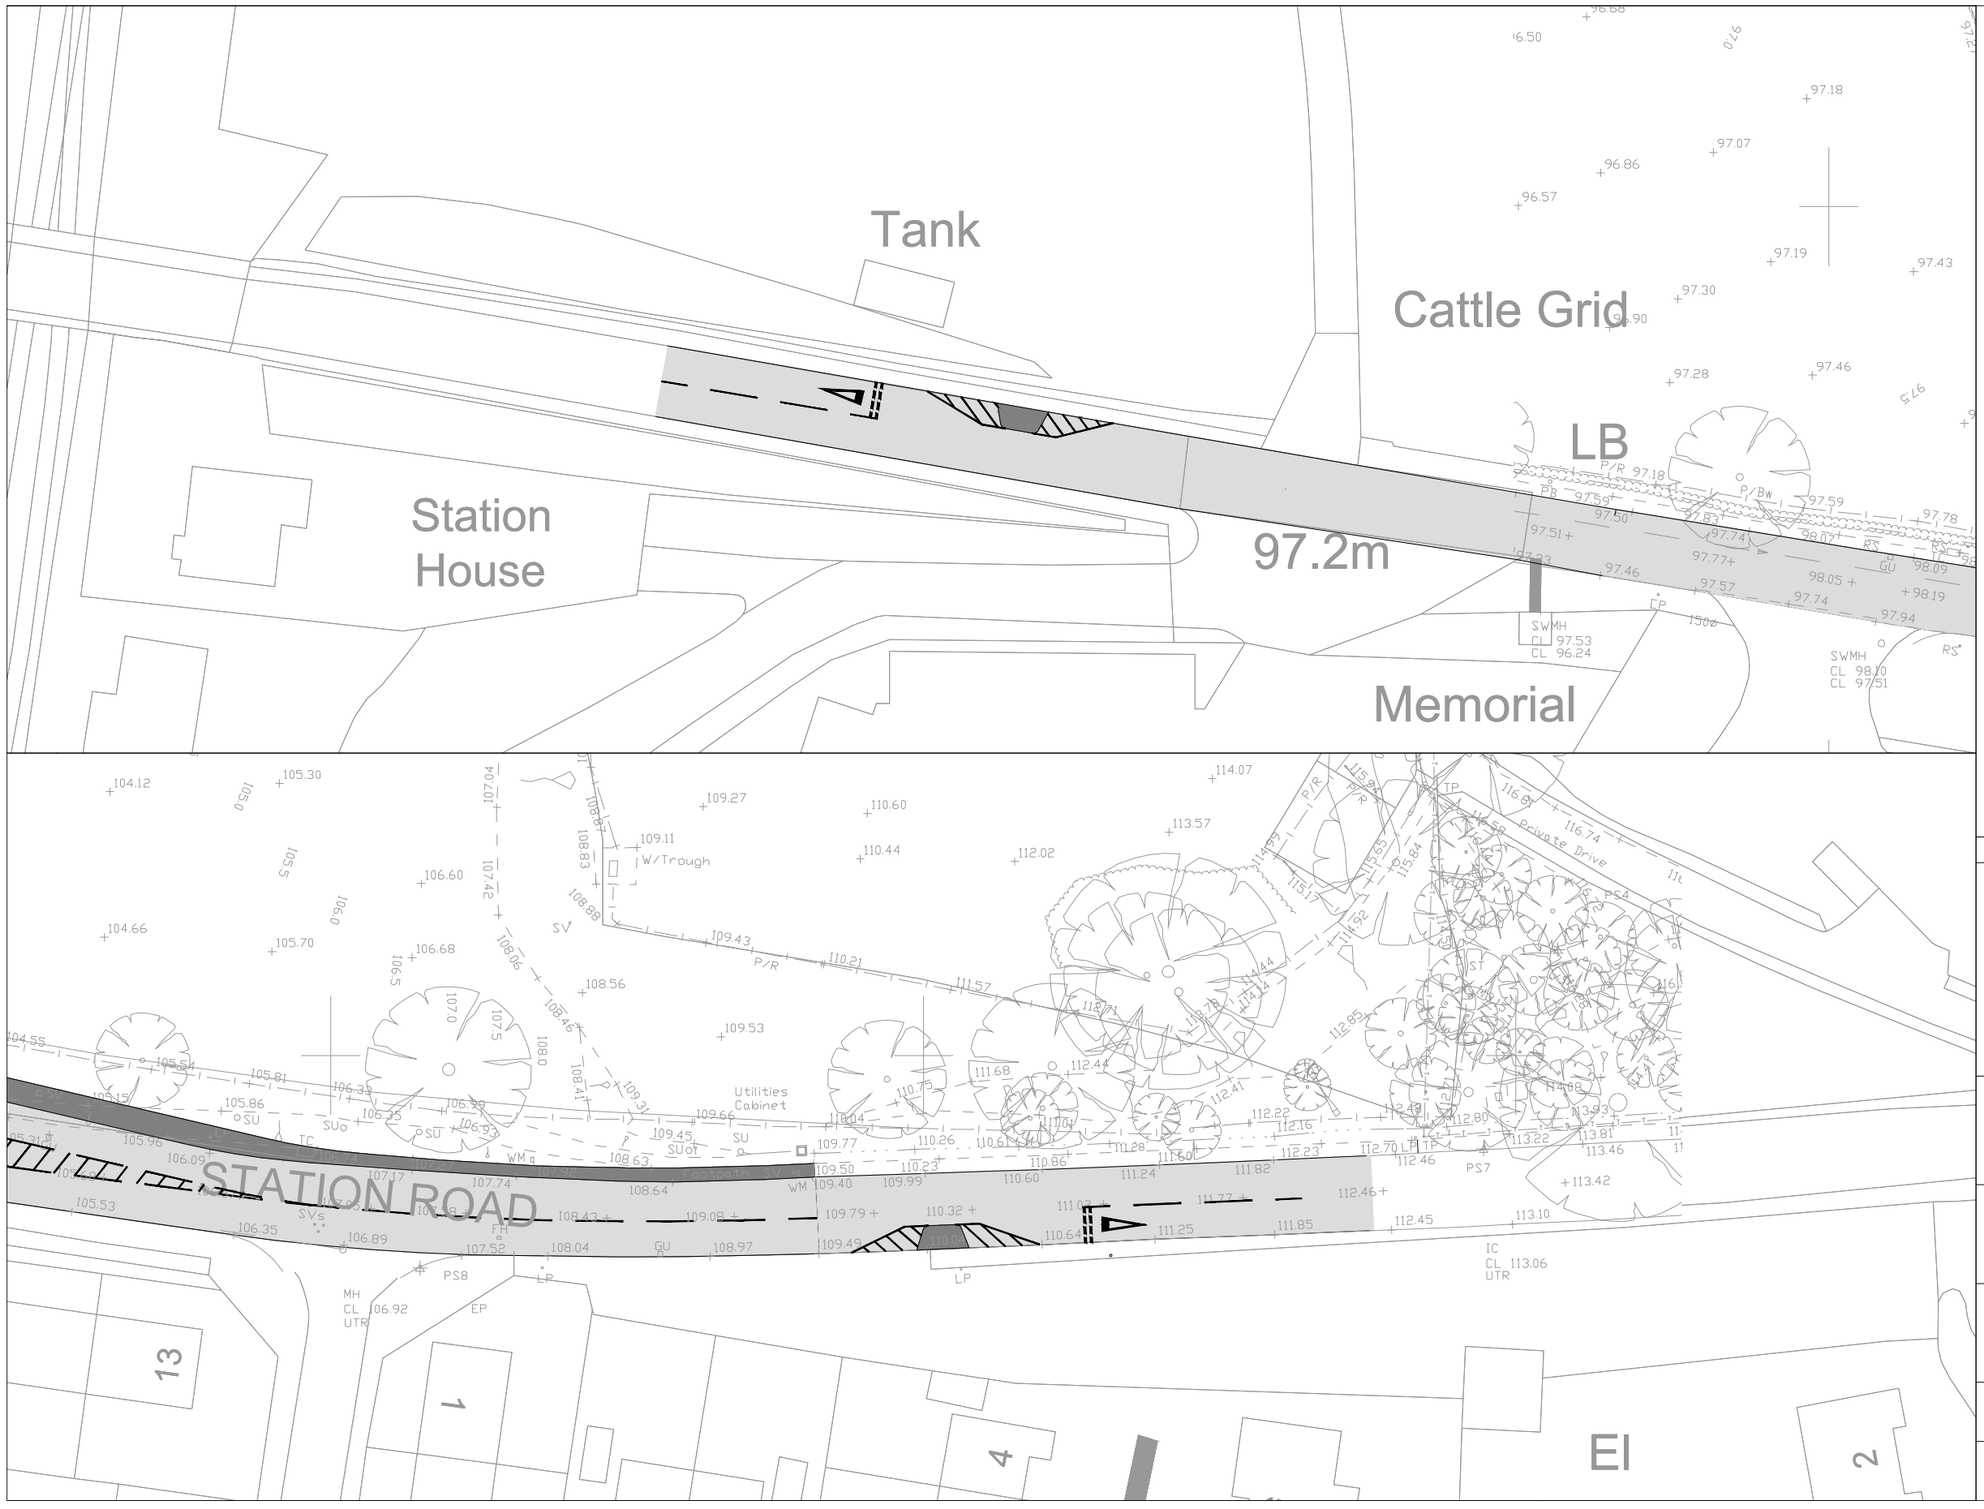


1. THIS DRAWING IS NOT TO BE SCALED FOR CONSTRUCTION PURPOSES.
2. THE CONTRACTOR SHALL CHECK ALL DIMENSIONS AND LEVELS ON SITE.

REV	DESCRIPTION	DATE	BY	AUTH
A	REDESIGN OF SITE ACCESS	13.06.25	MJ	NB

Hub Transport Planning Ltd
Floor 1B
4 Temple Row
Birmingham
B2 5HG

T : 0121 454 5530

CLIENT
RICHBOROUGH

PROJECT
LAND NORTH OF STATION ROAD, MARKET BOSWORTH

TITLE
TRAFFIC CALMING SCHEME

DRAWN	AUTHORISED	SCALE	SHEET SIZE	DATE
NB	GM	1:500	A3	23.04.24

PROJECT NO.	DRAWING NO.	REV
T24554	004	A