


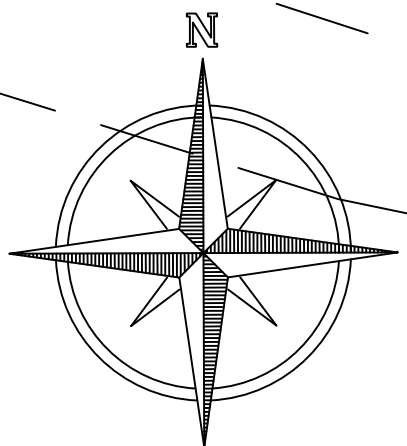
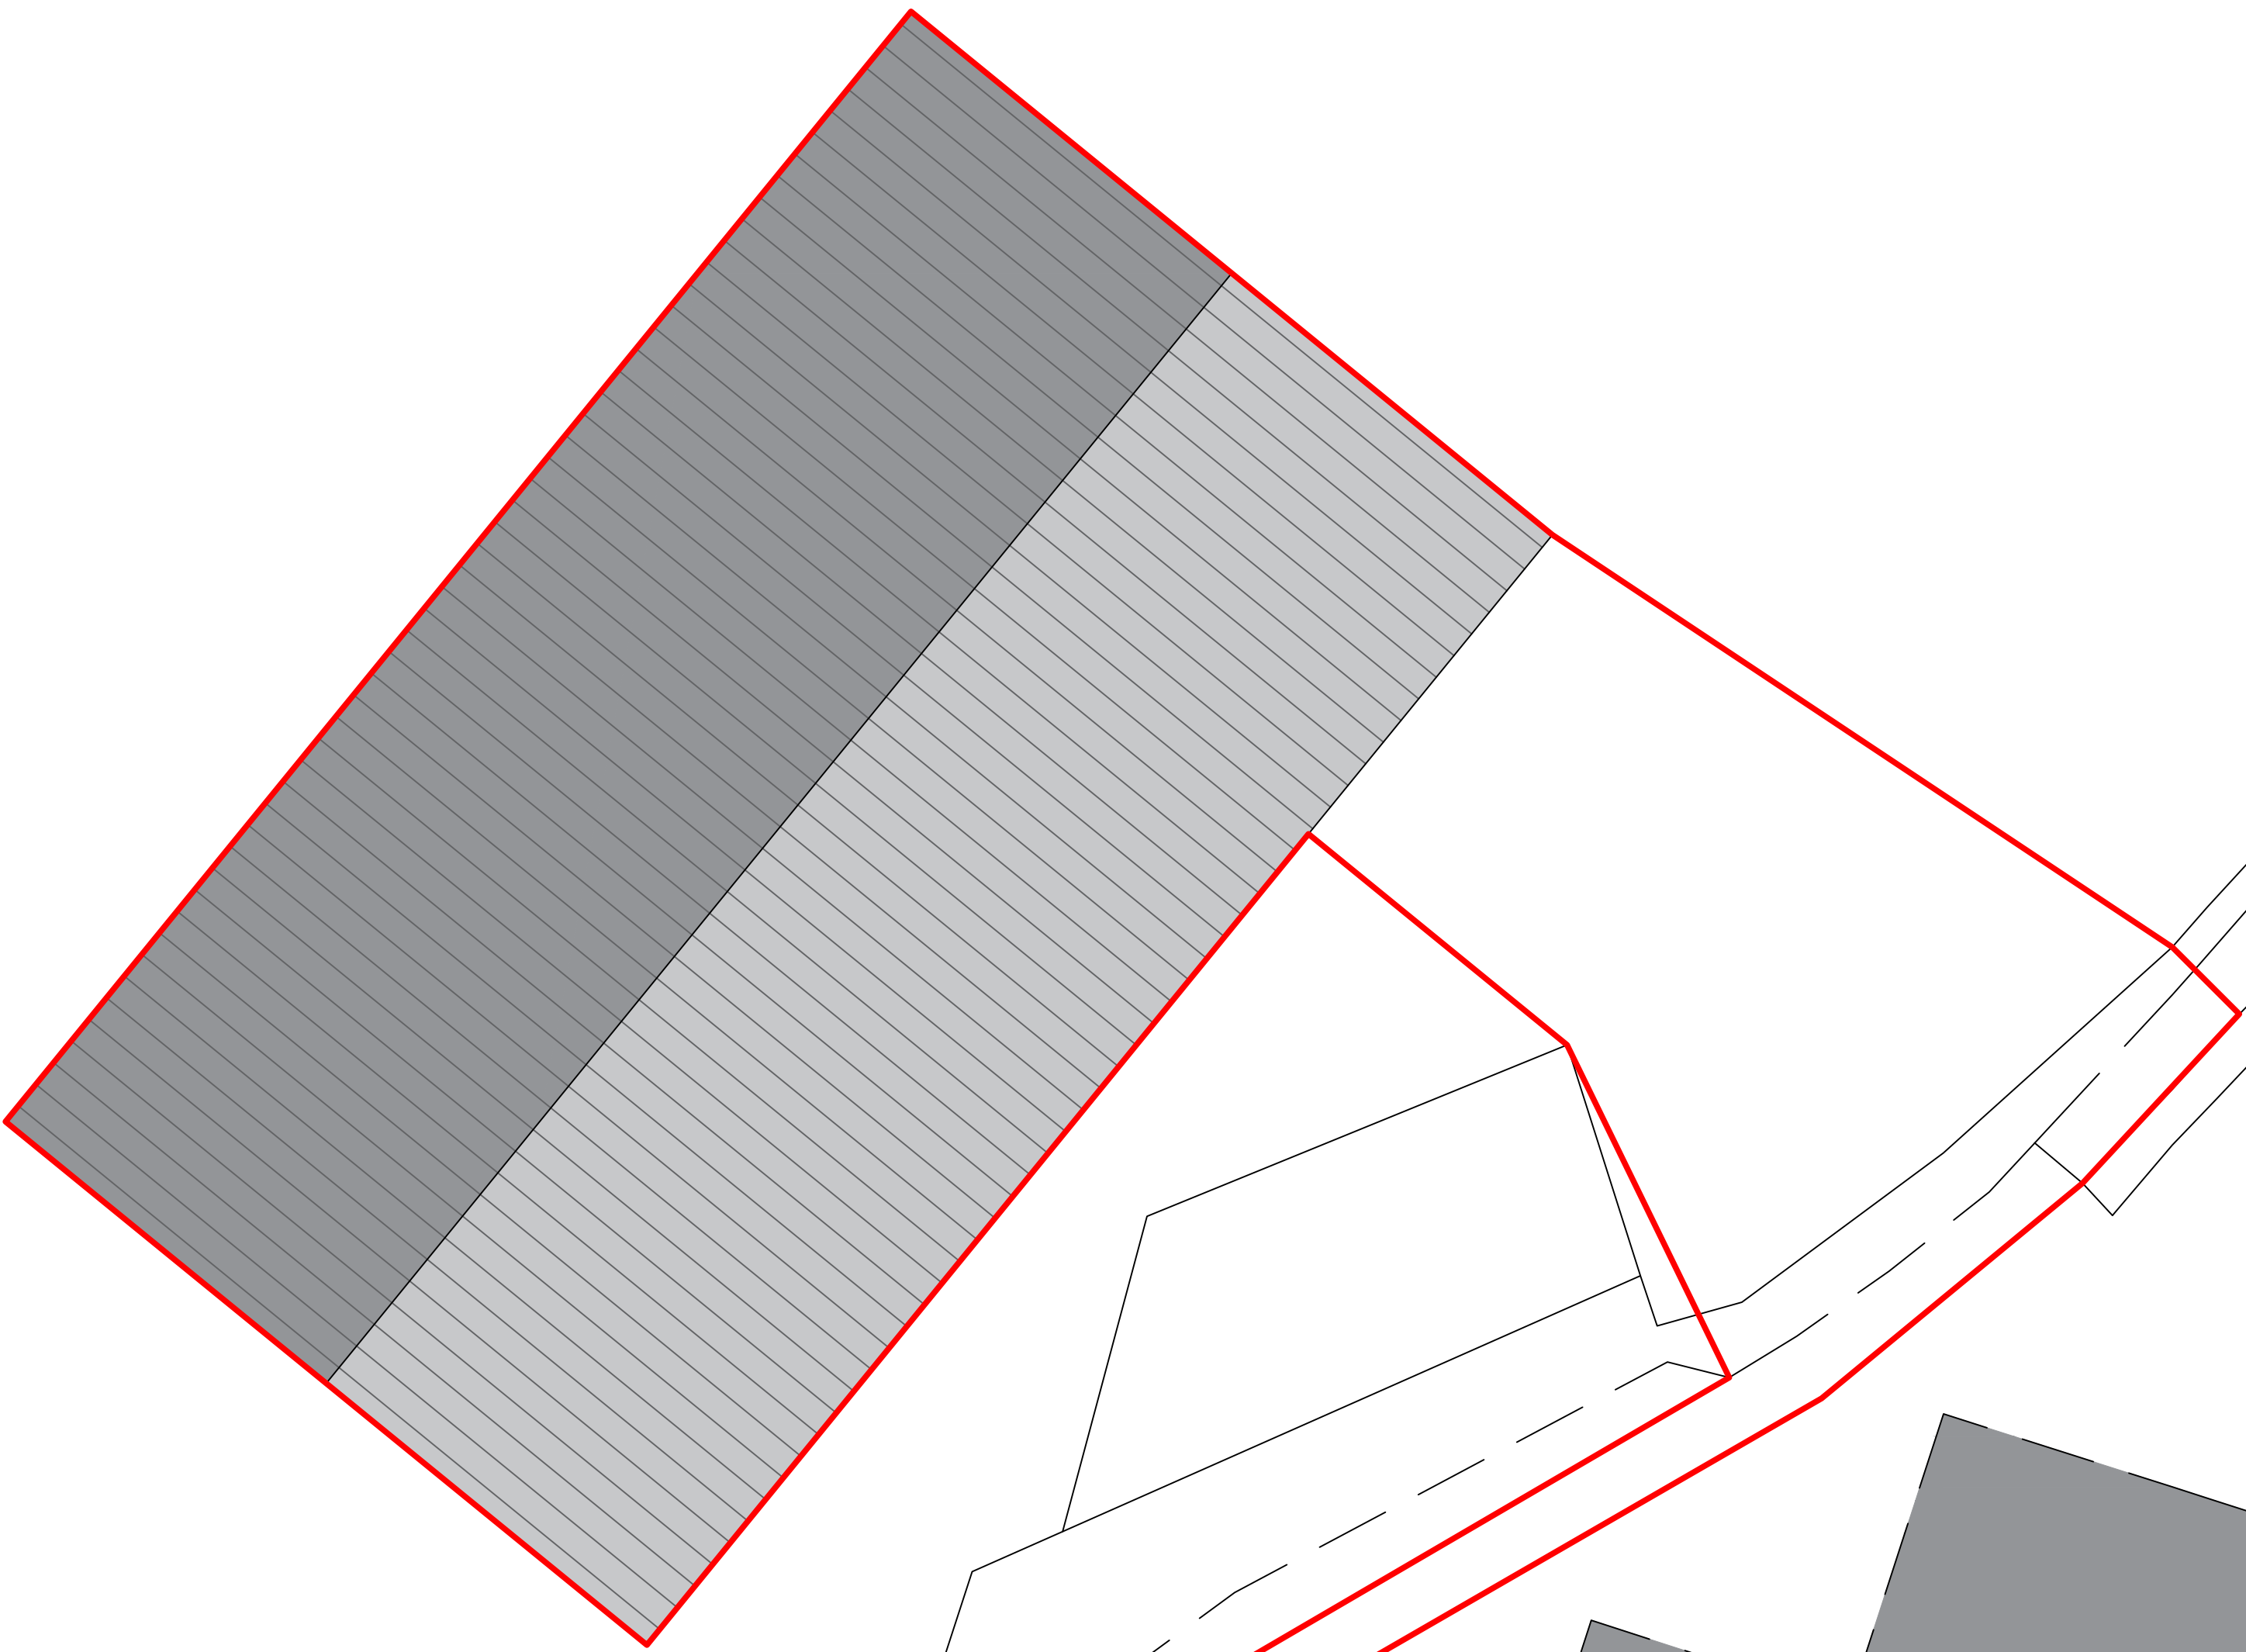


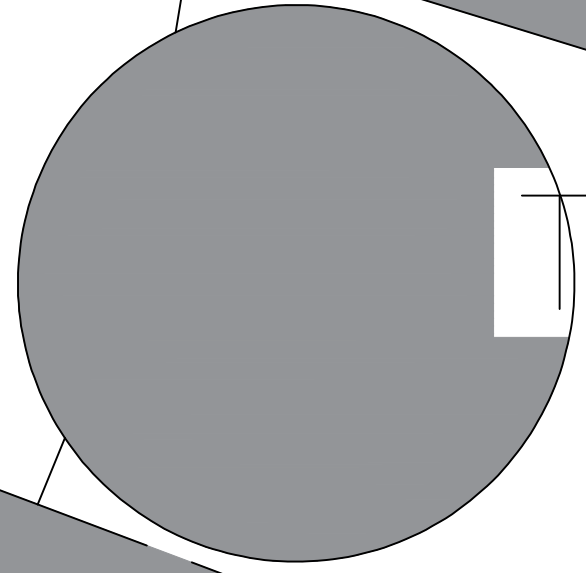

NOTES:

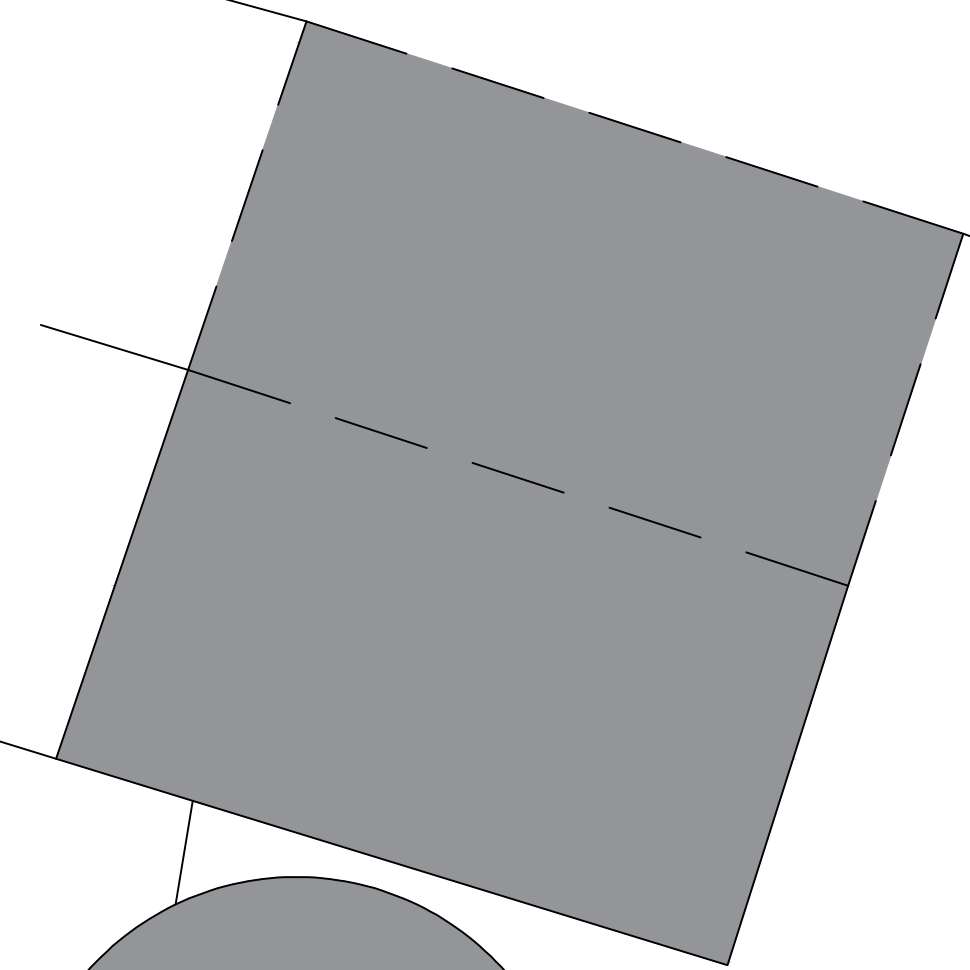

78.9m

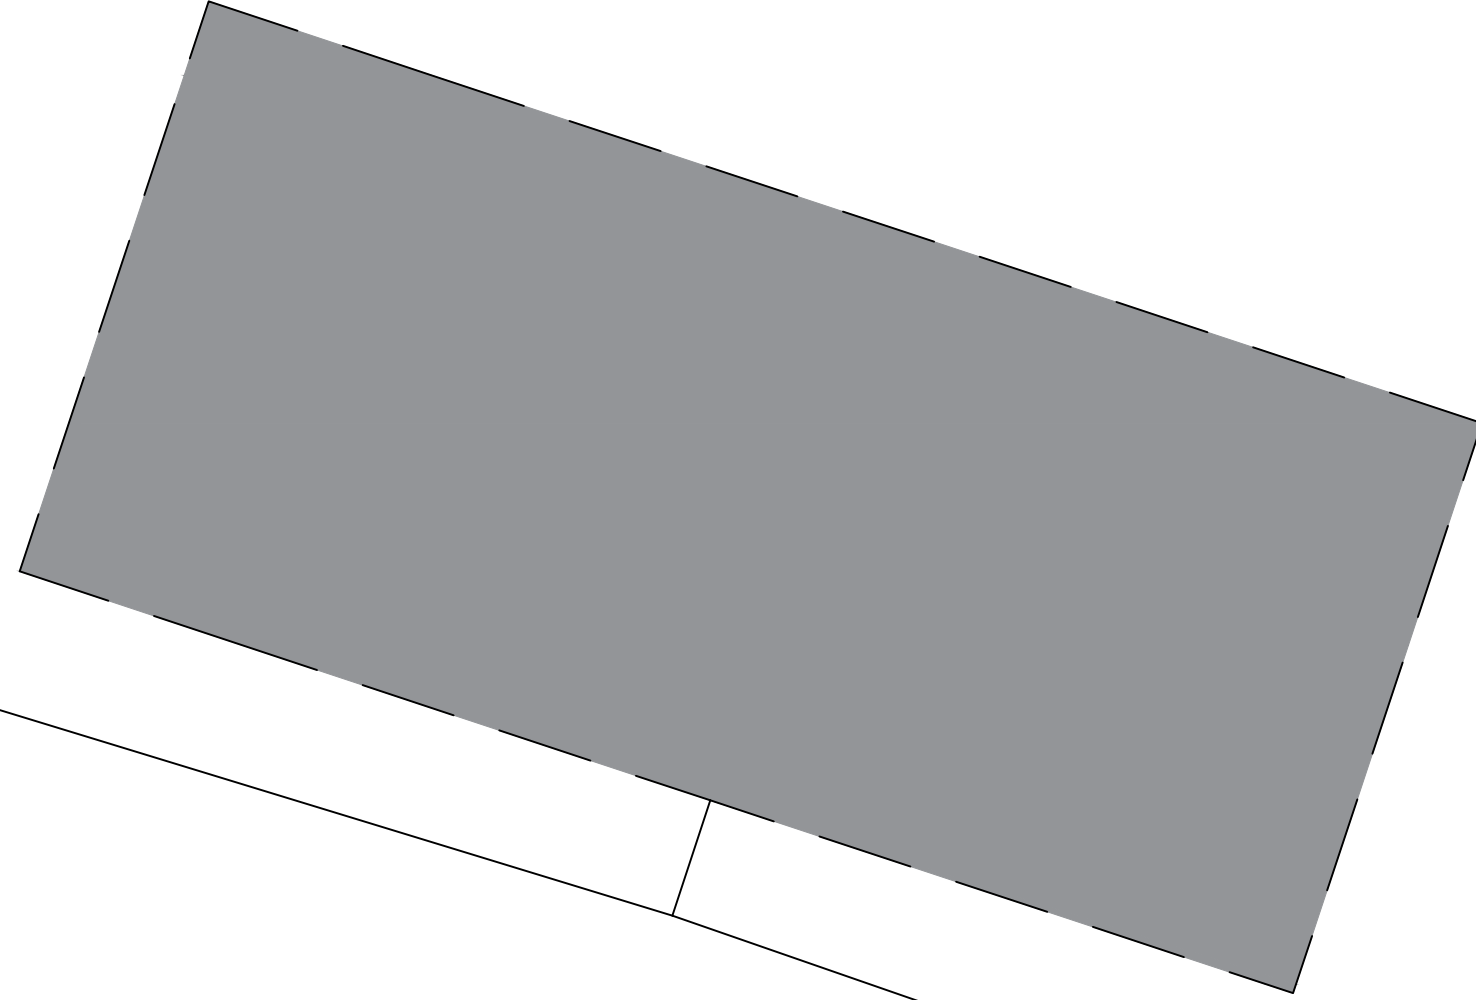

Tank

Newhall Farm

AndrewLarge
surveyors LTD

NEWHALL FARM
MAIN ROAD
SHEEPY MAGNA
ATHERSTONE
CV9 3QU
PROPOSED SITE LAYOUT
SCALE: 1:200@A0