


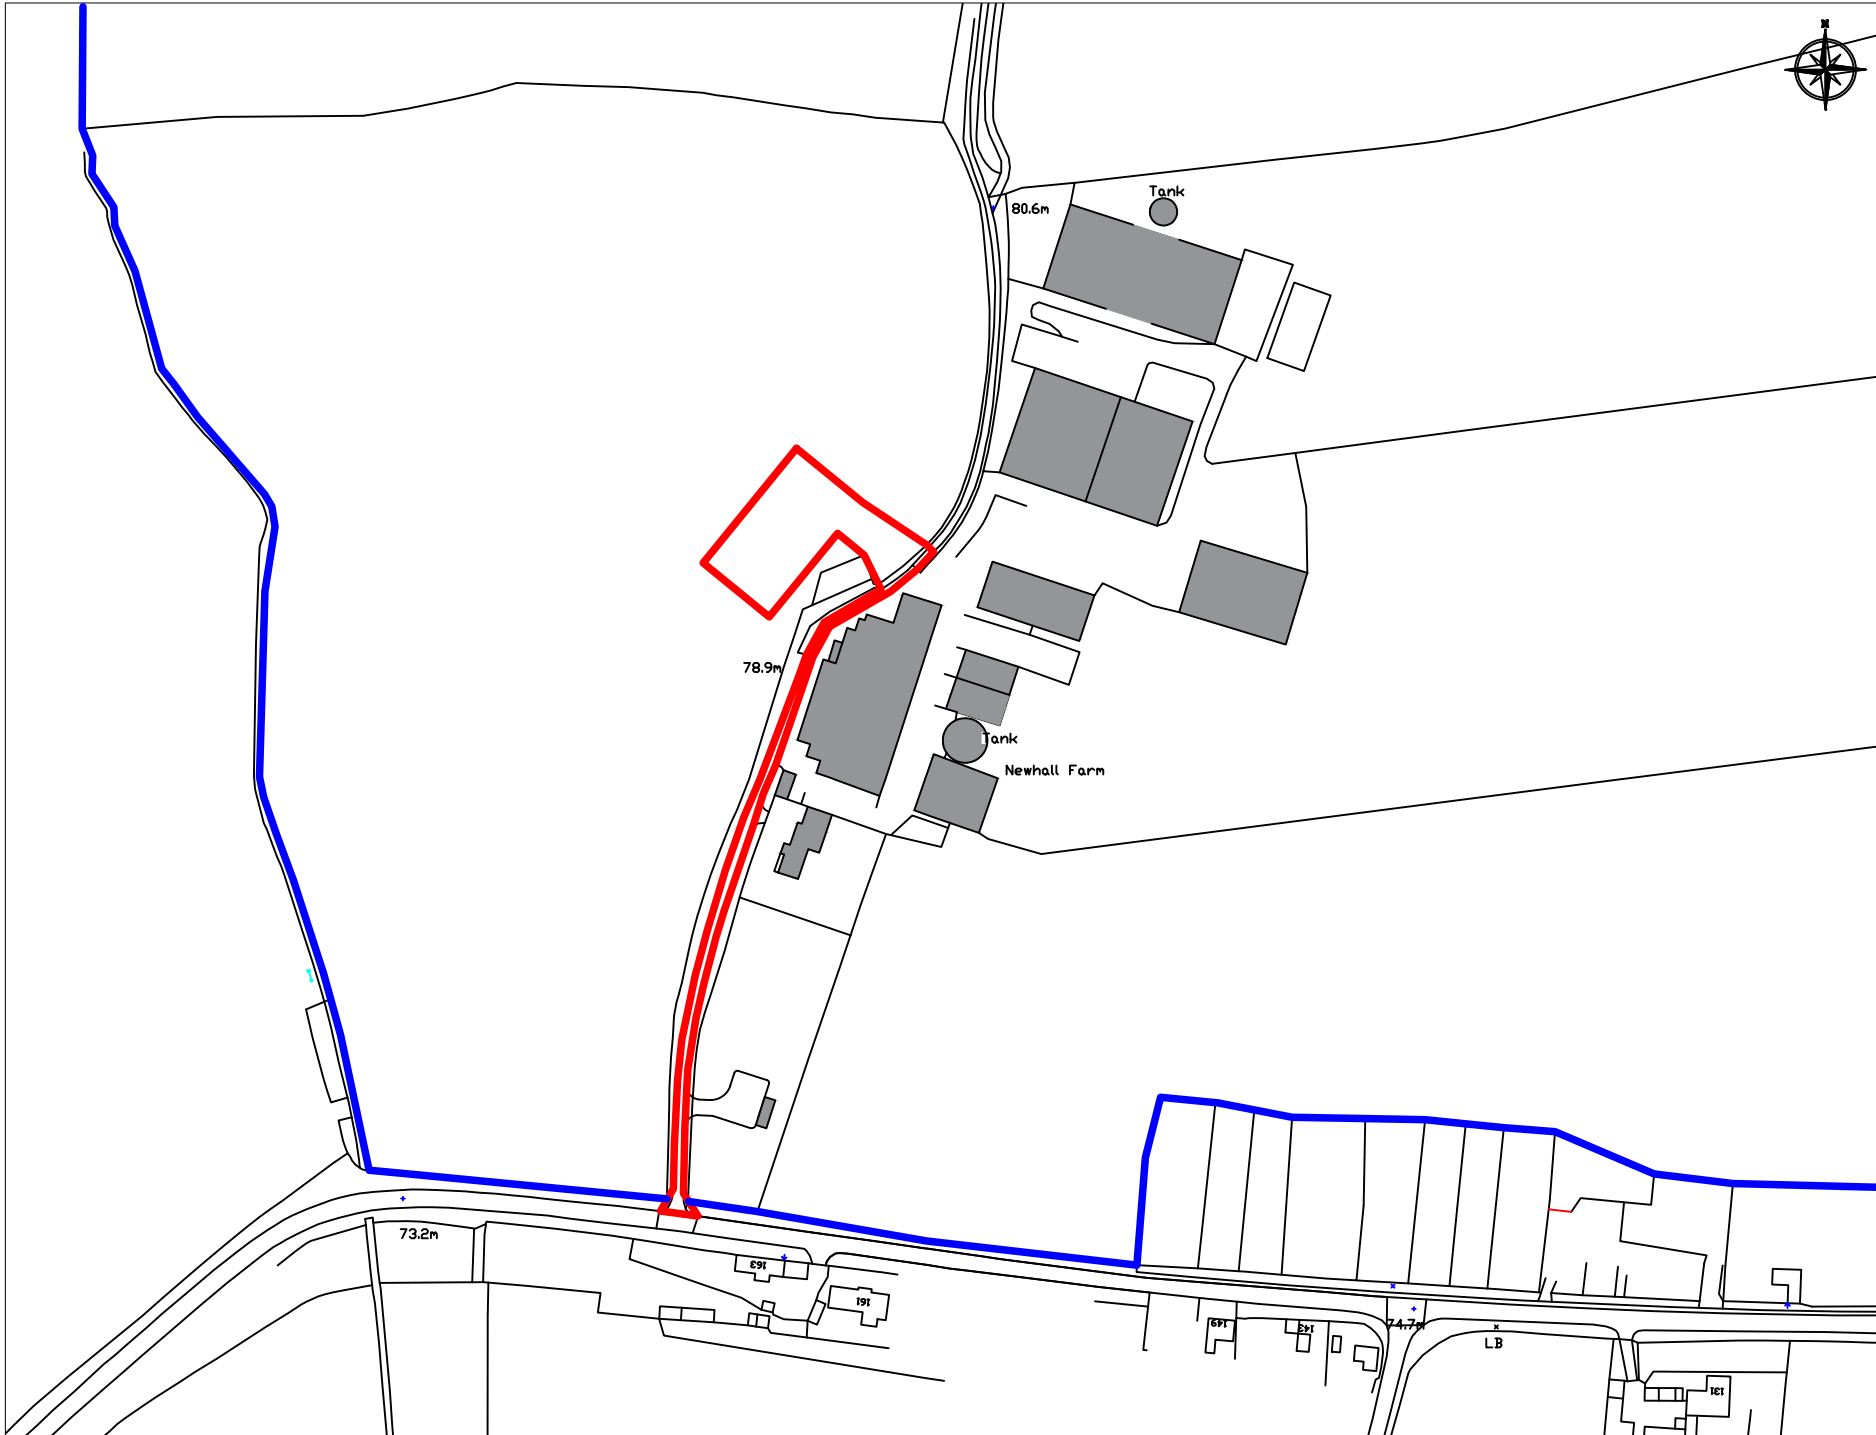

ALL DRAWINGS PREPARED BY ANDREW
LARGE SURVEYORS LTD ARE TO BE
UTILISED FOR PLANNING PURPOSES
ONLY

NOTES:

Site Area: 0.256Ha

AndrewLarge
surveyors LTD

NEWHALL FARM
MAIN ROAD
SHEEPY MAGNA
ATHERSTONE
CV9 3QU
SITE LOCATION
SCALE: 1:1250@A4