



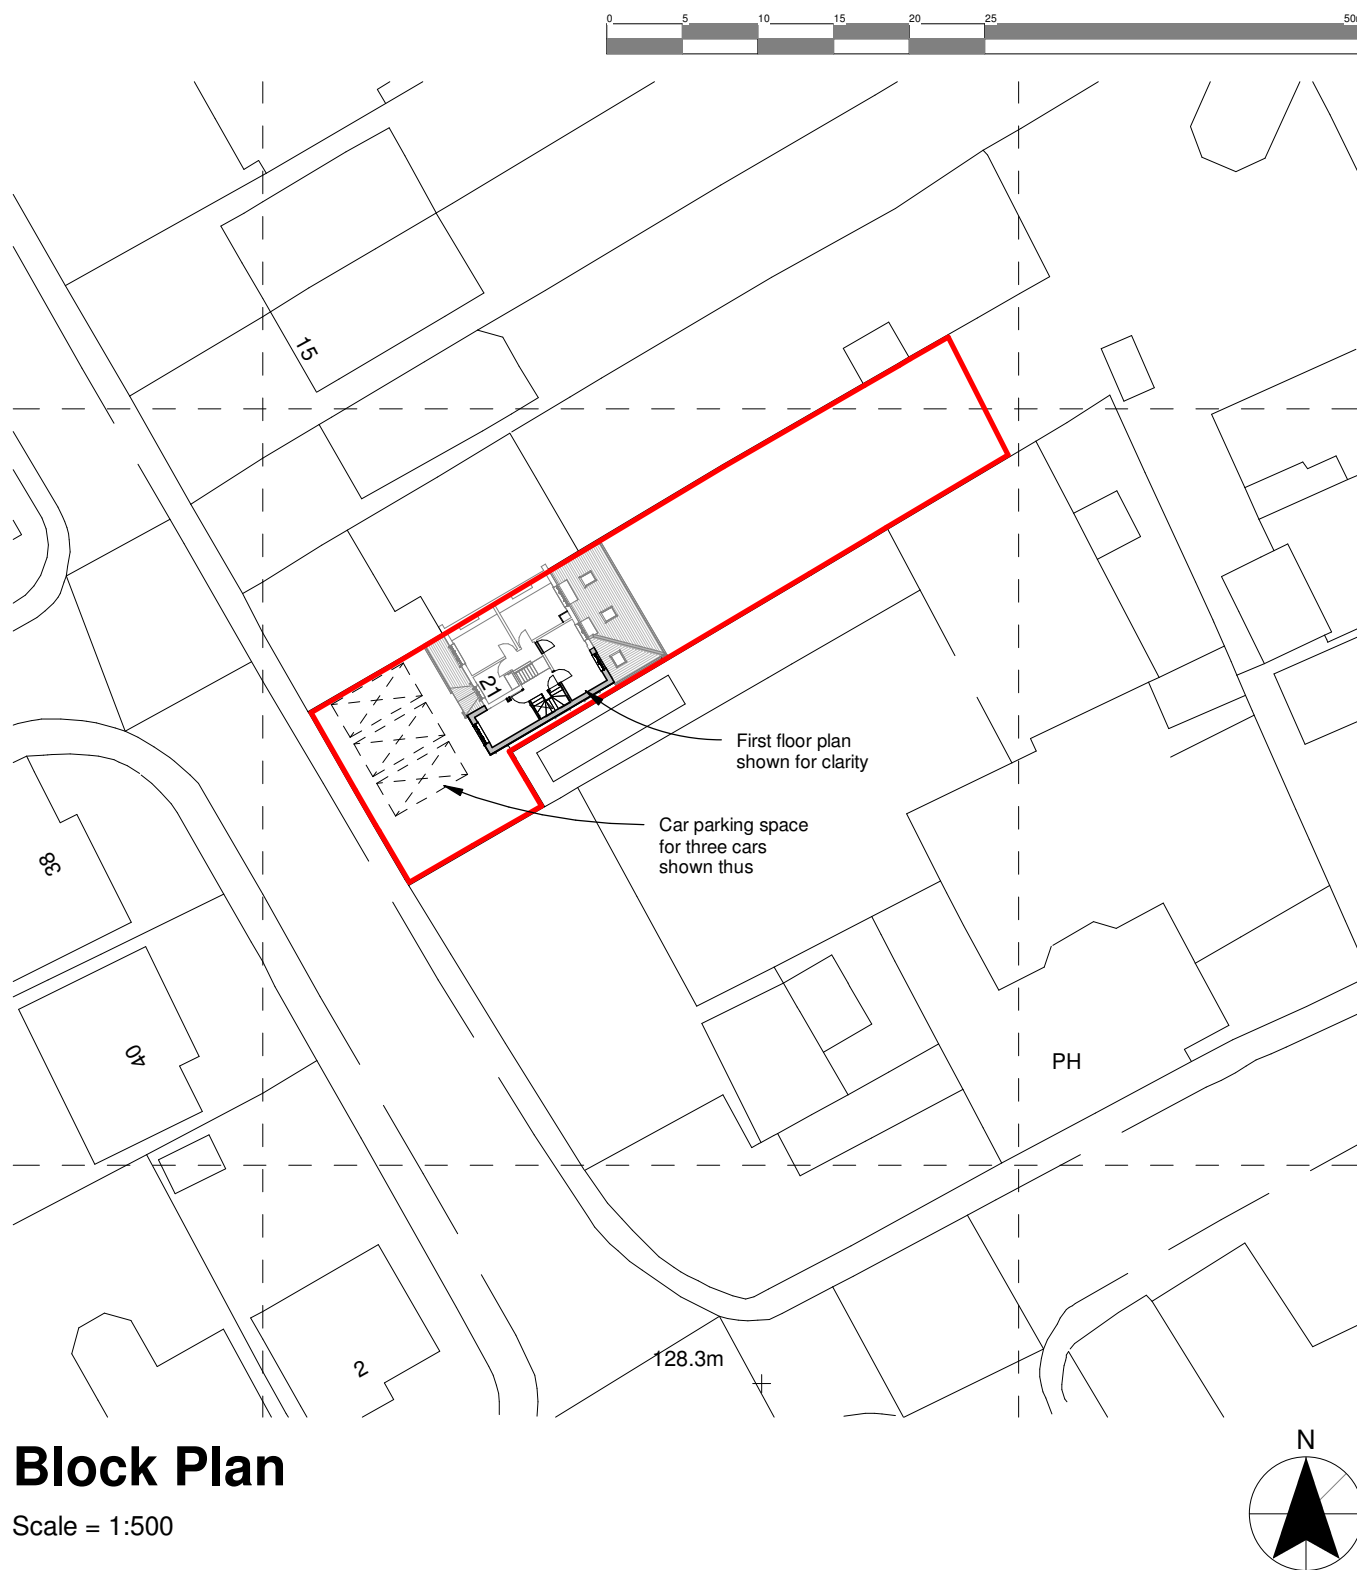

Block Plan

Scale = 1:500

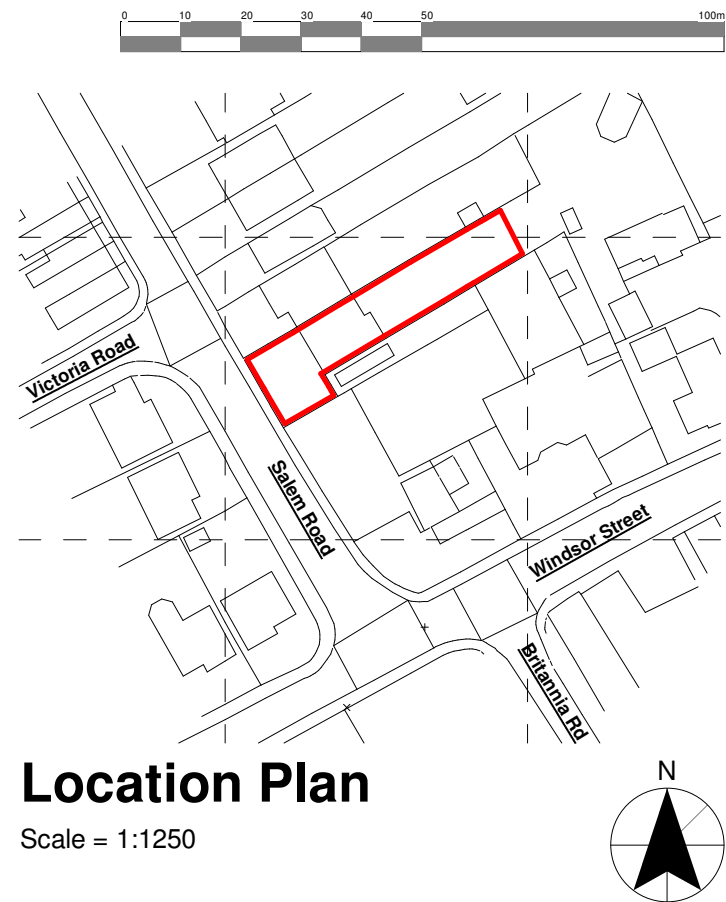

Location Plan

Scale = 1:1250

Client Mr K Meah				Job No. 24/117		19 Station Road Hinckley Leicestershire LE10 1AW	Tel: 01455 635 665 www.haywardarchitects.co.uk
Project Extensions & Alterations, 21 Salem Road, Burbage, LE10 2DT	Scales 1:500 & 1:1250	Sheet A3	Date 01/2025				
	Drawing P - Location & Block Plans	Author SS	Checked by ZLM	Drawing No. 04A			
THE COPYRIGHT OF THIS DRAWING IS VESTED IN HAYWARD ARCHITECTS LTD. REPRODUCTION IN ANY FORM, EITHER IN WHOLE OR IN PART IS FORBIDDEN WITHOUT THE PRIOR WRITTEN PERMISSION OF THE COPYRIGHT HOLDER. DO NOT SCALE FROM DRAWING AND ONLY FIGURED DIMENSIONS ARE TO BE USED						Drawing Status Planning Stage	

HAYWARD
architects