
1. Drawings copyright of © Architectural Vistadesigns Ltd
2. Drawings not to be used without written consent.
3. Planning drawings should not be used for the purpose of construction or working drawings.
4. Building Regulation approved drawings are not construction or working drawings.
5. All dimensions must be checked and verified on site before commencing works.
6. OS data may have been used for the purpose of a Planning submission.


Revisions

Rev.	Date	Comments

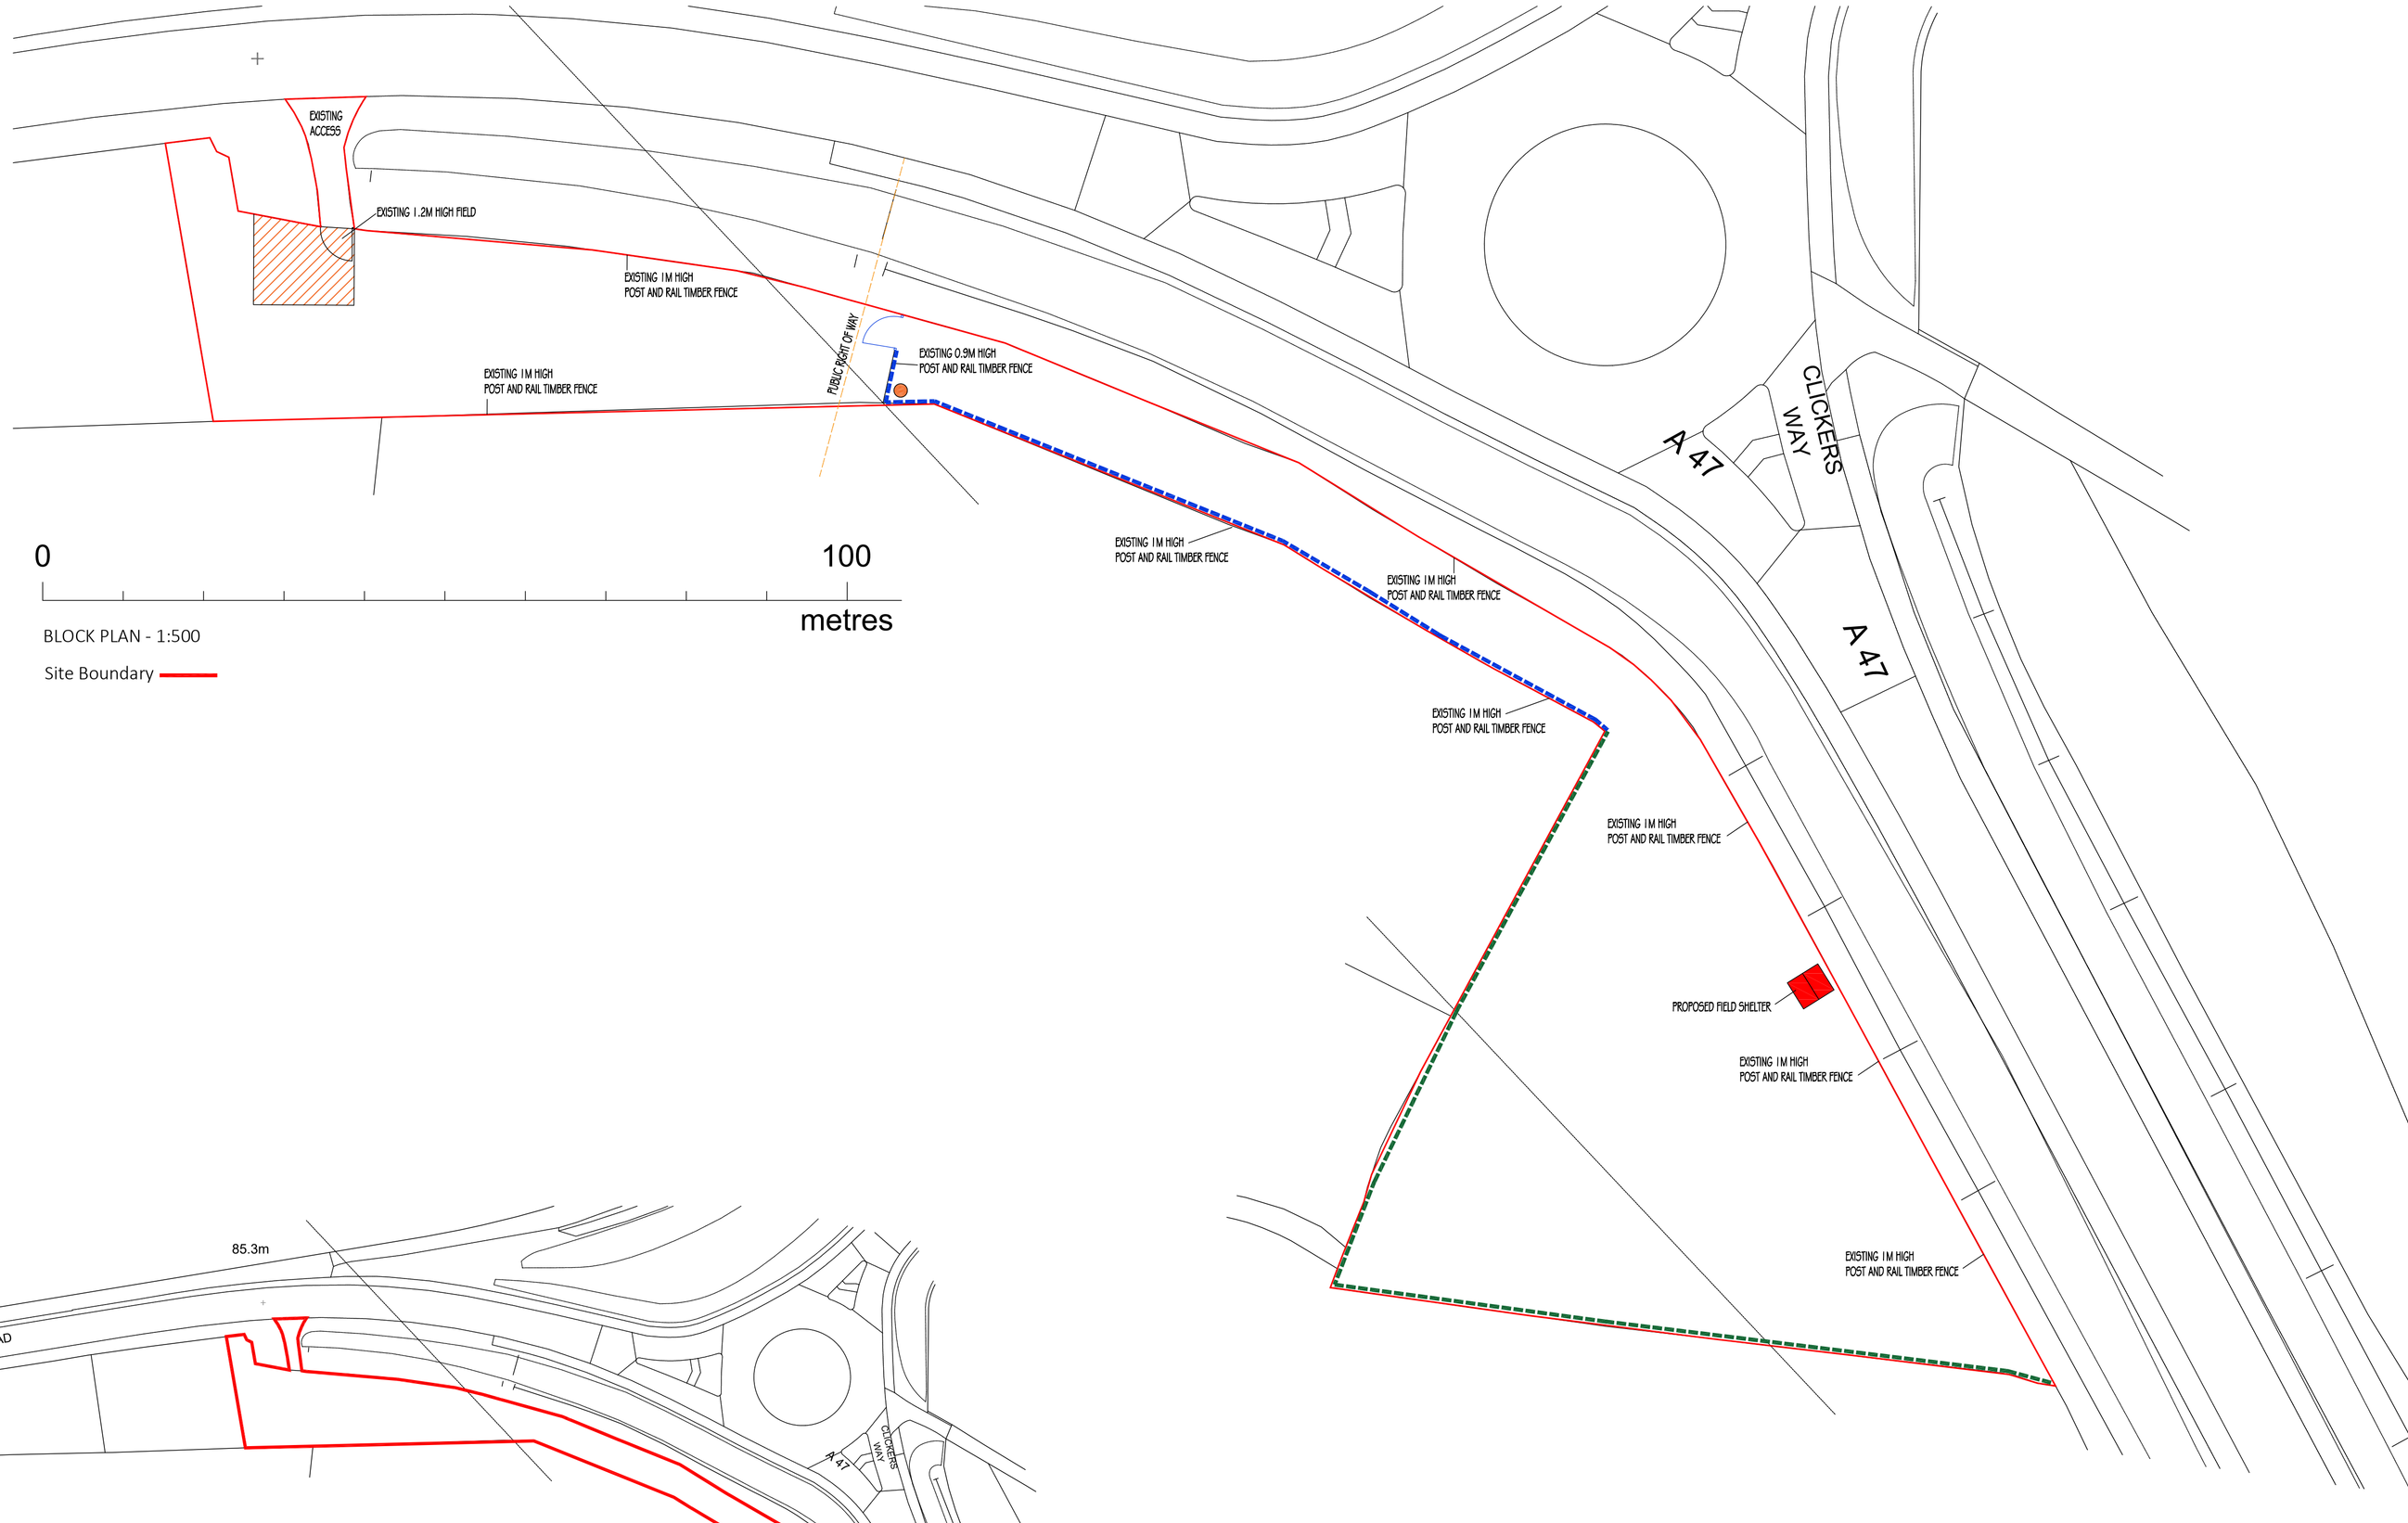

BLOCK PLAN - 1:500

Site Boundary

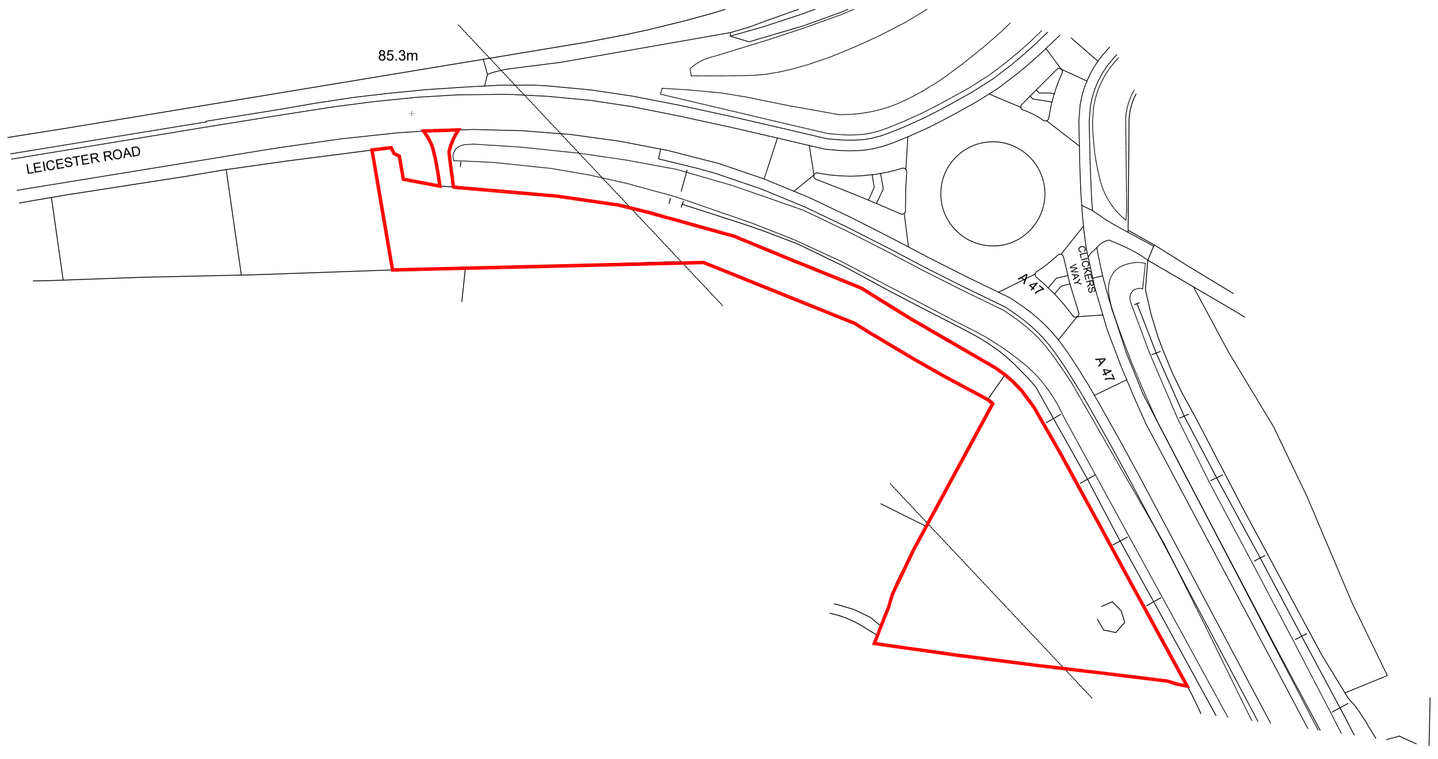

© Crown copyright 2025 Ordnance Survey 100053143

0 100 200
metres

LOCATION PLAN - 1:1250

Site Boundary

© Crown copyright 2025 Ordnance Survey 1000531

NORTH

ArchitecturalVistadesigns Ltd
a: The Paddock, 118 Paddock Way, Hinckley, Leics LE10 0BZ
m: 0785 458 2584 t: 01455 698 839
w: www.architecturalvistadesigns.co.uk
e: studio@architecturalvistadesigns.co.uk

Client: M SPENCE Dwg Status: PLANNING

Dwg: Location and Block Plans

Project: Proposed Dog Park
Land off Leicester Road (A47), Earl Shilton

Scale: 1:1250 & 1:500 @ A1

Date: 20.11.2025 Drawn By: map

Dwg No.	Rev.
AVD-LRE-PL01	-