





COPYRIGHT NOTICE:
This drawing is the copyright of the Architects
and may not be reproduced or used except
by written permission.

©Crown copyright and database rights(2014)
Ordnance Survey licence number100047514

Notes
This drawing is to be read in conjunction with all relevant drawings and specifications.
Do not scale from this drawing. Use figured dimensions only. All levels and dimensions to be checked on site. All level and dimensional discrepancies are to be brought to the immediate attention of HSSP Architects Ltd.
Responsibility cannot be accepted for alteration and/or deviation from this design without prior acknowledgement of HSSP Architects Ltd.
Copyright reserved. This drawing may only be used for the client and location specified in the title block. It may not be copied or disclosed to any other third party without prior written consent from HSSP Architects Ltd.
Prior to any works commencing on site, the engineer is to be contacted regarding the current status, revision or regulatory approval of this drawing.
All work to be to the entire satisfaction of the NHBC or Local Authority not withstanding anything shown or indicated on these drawings. All workmanship and materials to be the best of their respective kind and at least equivalent of the appropriate British Standard Code of Practice. All relevant dimensions and levels to be ascertained or checked and verified on site before specific areas of work are commenced.
This drawing is to be read in conjunction with clients specification/employers requirements and structural engineers design.

Materials:

1. Vertical timber cladding (Cedar)
2. Existing roof tile to be retained and repaired as required
3. Lockable windows, side hung thermally broken, polyester powder coated aluminium framed and double glazed with clear laminated glass. Colour to be: Anthracite (RAL 7016)
4. Lockable windows, top hung thermally broken, polyester powder coated aluminium framed and double glazed with clear laminated glass. Colour to be: Anthracite (RAL 7016)
5. Fascia and soffit, colour to be: Anthracite (RAL 7016)
6. Rain water pipes and gutters, colour to be: Anthracite (RAL 7016)
7. Facing brickwork, as existing
8. Existing flue
9. Double glazed windows, polyester powder coated aluminium framed and double glazed with clear laminated glass. Colour to be: Anthracite (RAL 7016)
10. Double glazed doors and side light, polyester powder coated aluminium framed and double glazed with clear laminated glass. Colour to be: Anthracite (RAL 7016)
11. Double glazed doors, polyester powder coated aluminium framed and double glazed with clear laminated glass. Colour to be: Anthracite (RAL 7016)
12. Steel louvred panel double door. Colour to be: Anthracite (RAL 7016)
13. Security shutter. Colour to be: Anthracite (RAL 7016)
14. Proposed through colour render. Colour to be: off white.

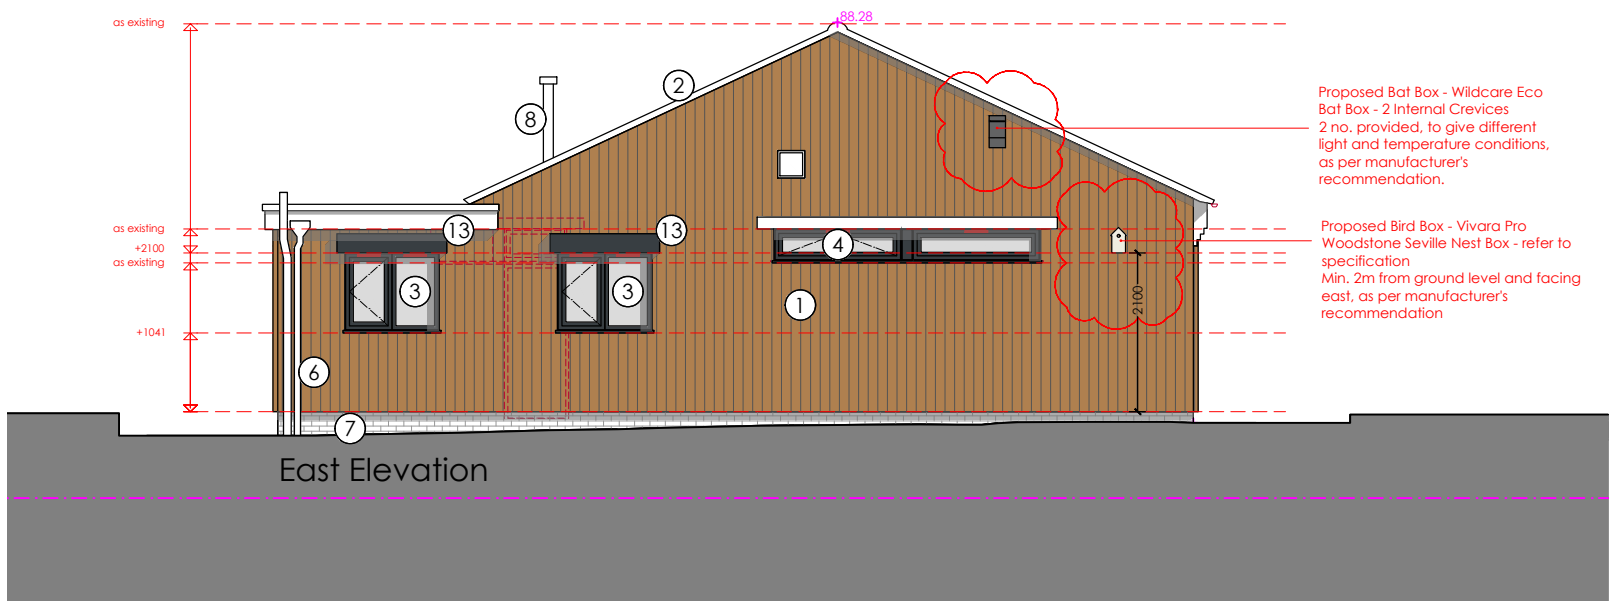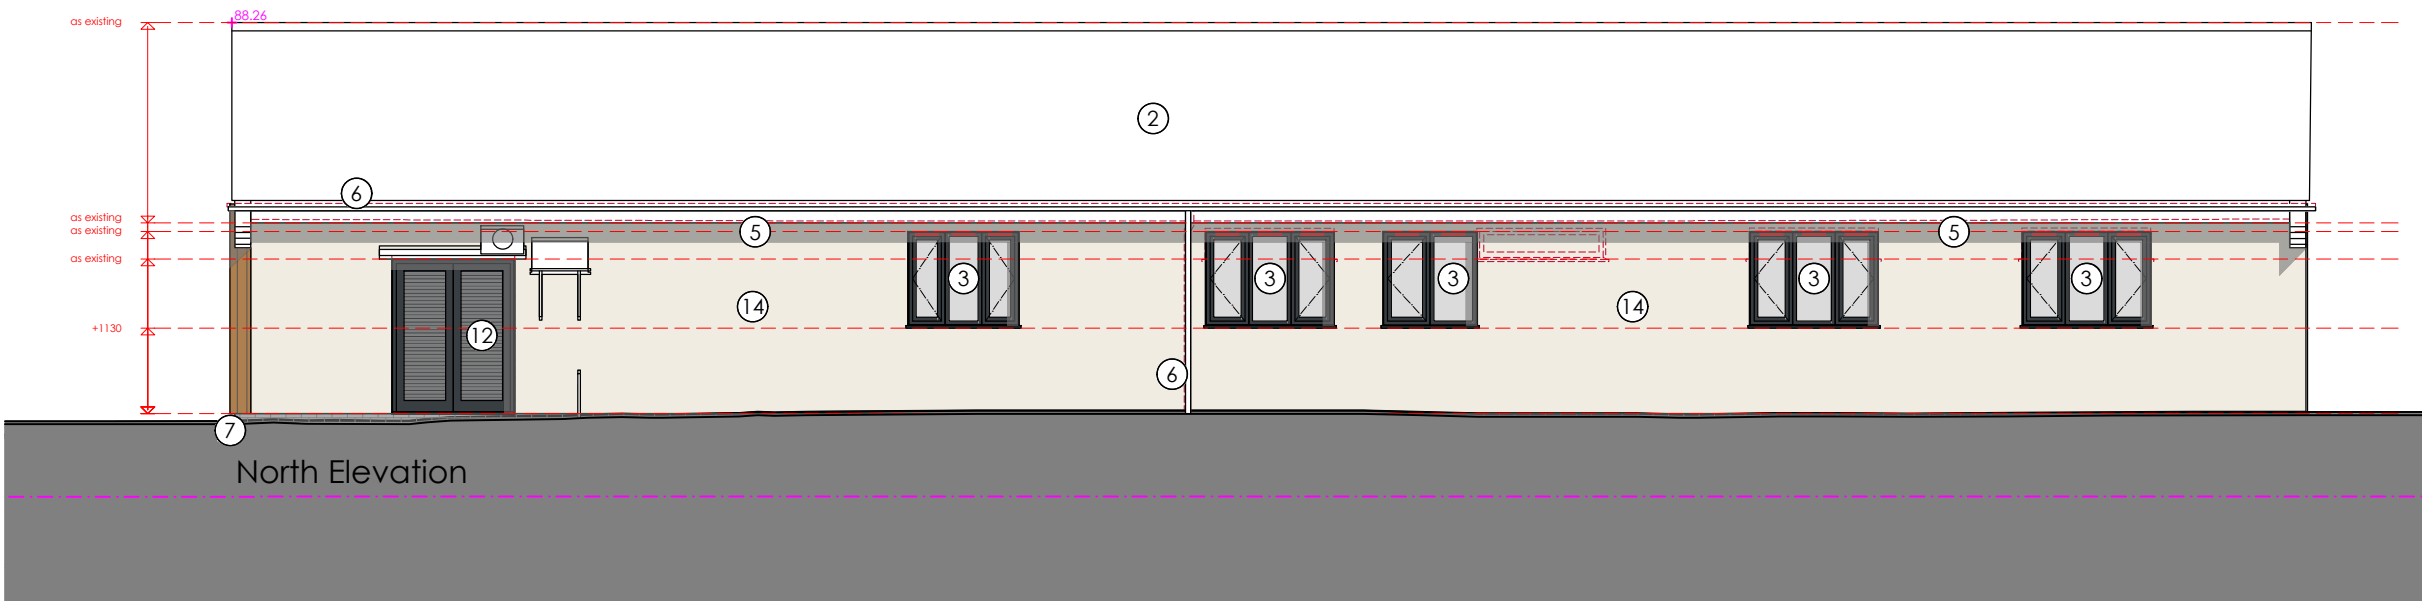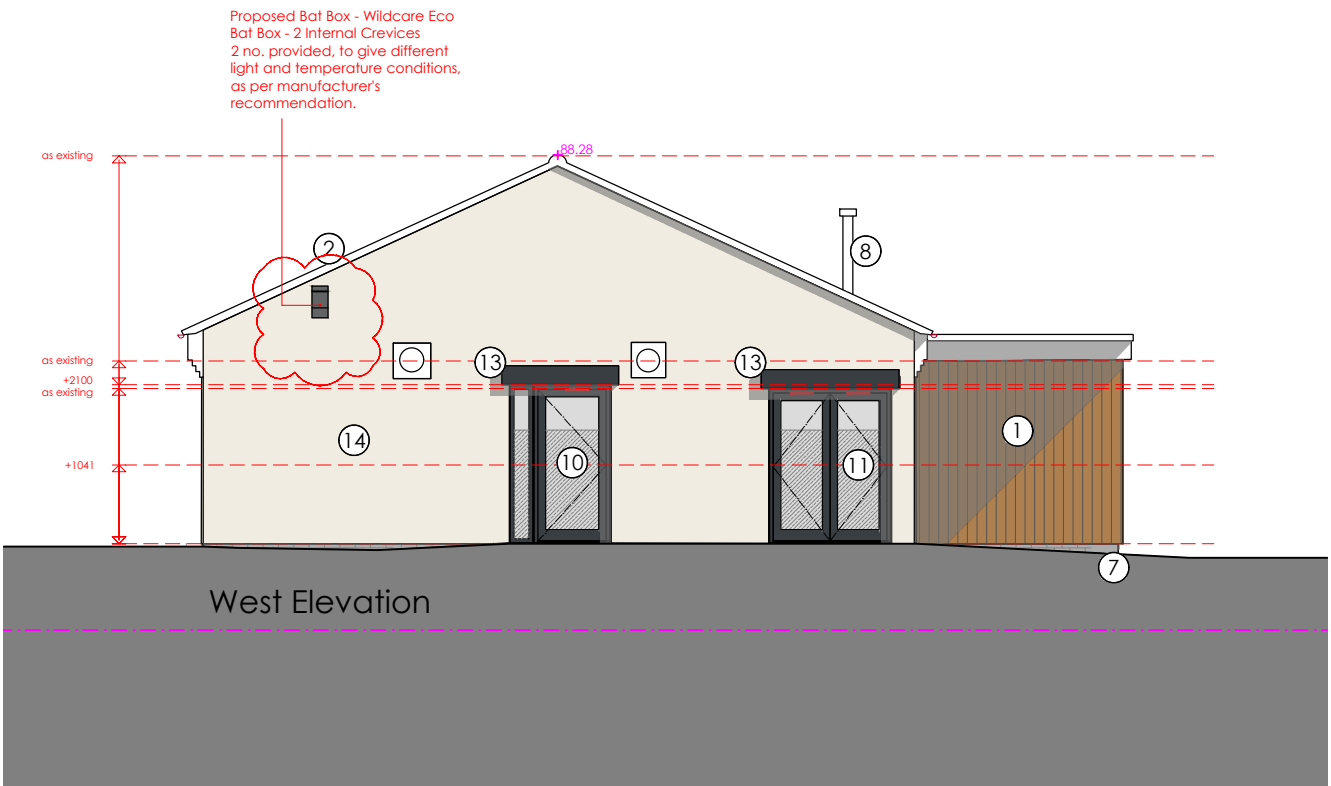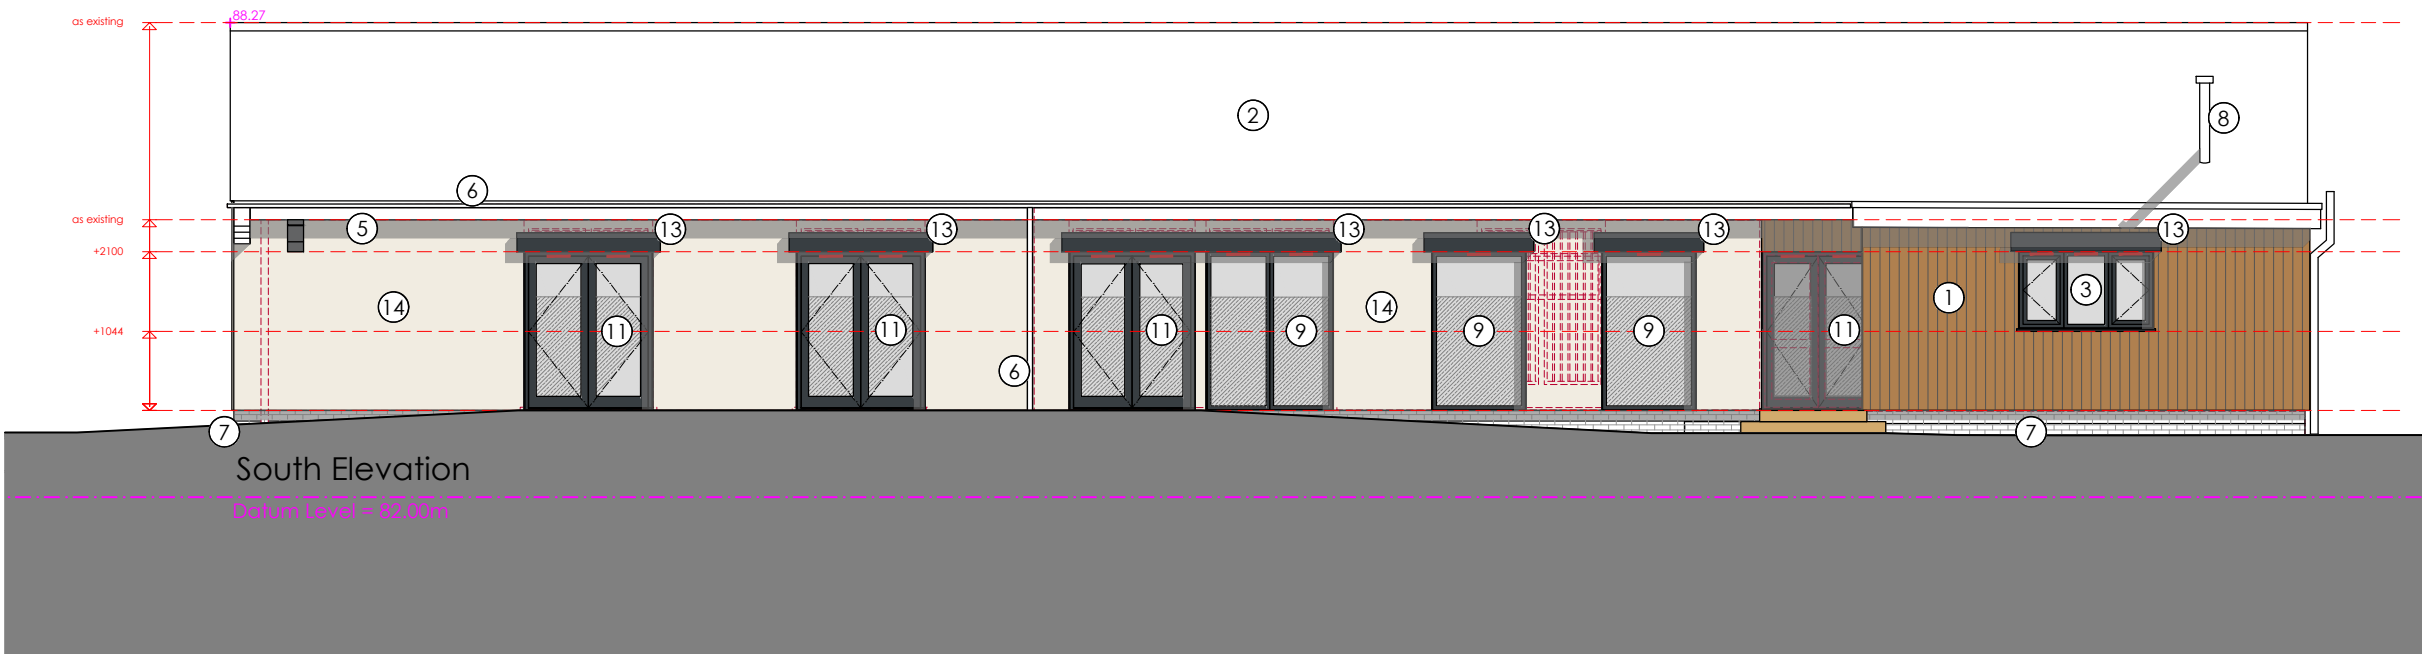

PL03 KS Bat and Bird boxes added as per planning condition.
[Application reference 24/00980/FUL]
PL02 KS Amended drawings for new planning application.

Revision Notes:

Drawing Status:

PLANNING

hssp
architects

Pera Business Park, Nottingham Road
Melton Mowbray, LE13 0PB

Telephone: 01664 563 288 Fax: 01664 563 360
E-Mail: info@hssparchitects.co.uk Web: www.hssparchitects.co.uk

Project:
Proposed classrooms; Ratby Sports Club
Desford Lane, Ratby
LE6 0LE
For Wolfdale School

Title:
North Pavilion: Proposed Elevations

Scale: 1:100	Drawn: SG	Checked: -	Date: June 2024
Drawing No: 9097A_03_006	Revision: PL03		

HSSP A2

1:100 0 1 2 3 4 5m