


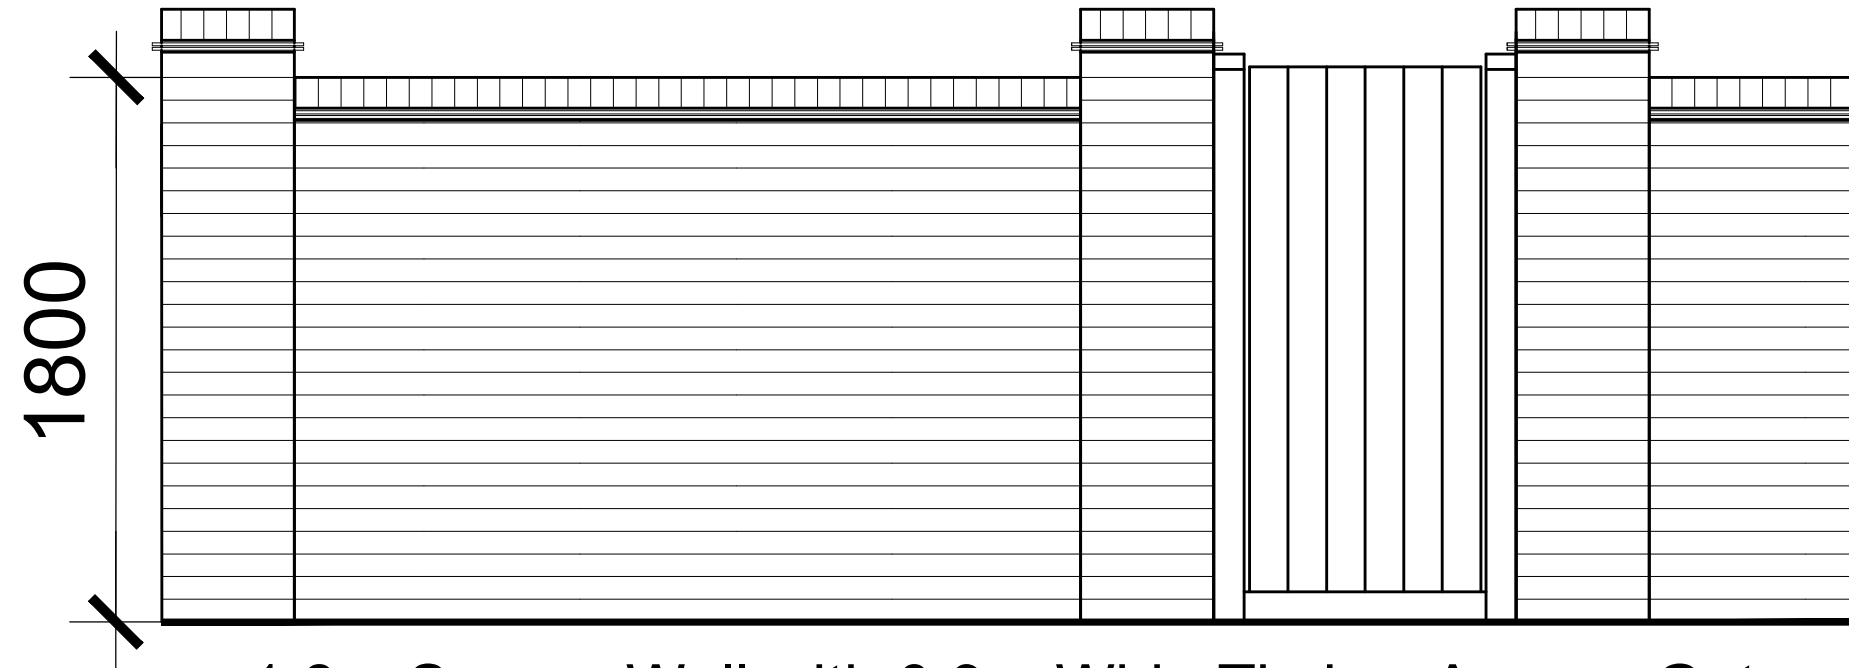

1.8m Screen Wall with 0.9m Wide Timber Access Gate

Gate Specification

Location: Gate serving plot 139 bin store/garden area within brick screen wall. Materials of brick screen wall approved under 24/00139/FUL

Gate Dimensions: 0.9m width x 1.8m height

Gate Material: Close boarded timber gate, pressure treated in a natural wood colour.

Gate Hardware: Galvanised steel hardware with external padlock provision for customer access.

Installation: Gate to be installed flush within brick wall opening. Retained in accordance with approved details.



House Type: **Plot 139**

Description: **Proposed Gate Details for Bin Store**

Project:

Scale: NTS

Date: Dec '25


Drawn: SW

Spec:

Rev:

Description:

Date:

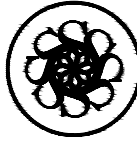

DAVIDSONS