



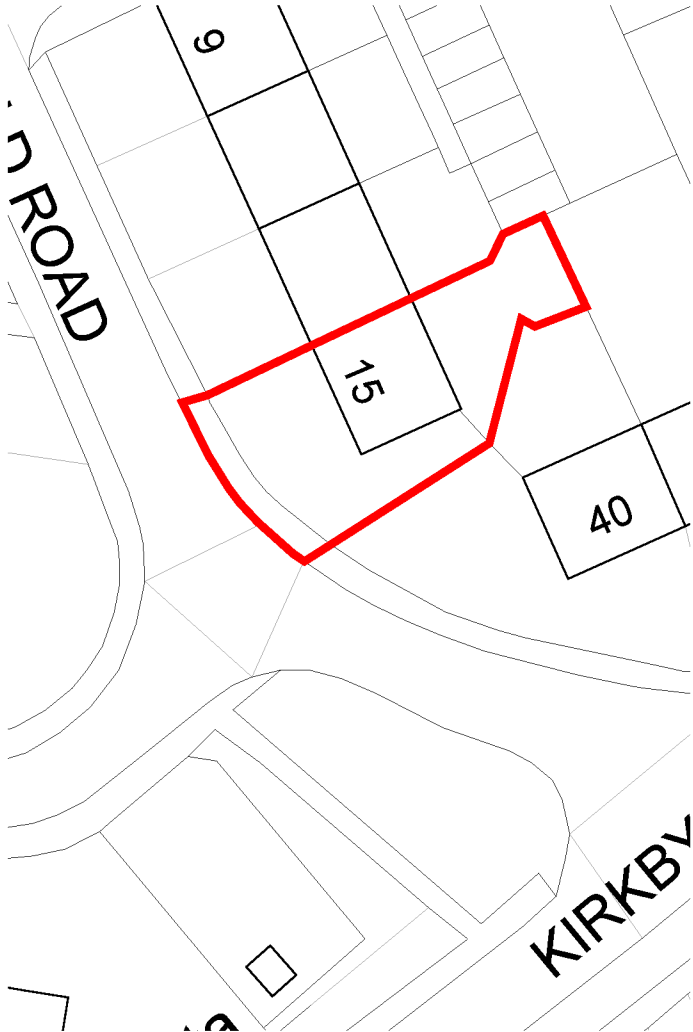

Existing Block Plan - Scale 1:500

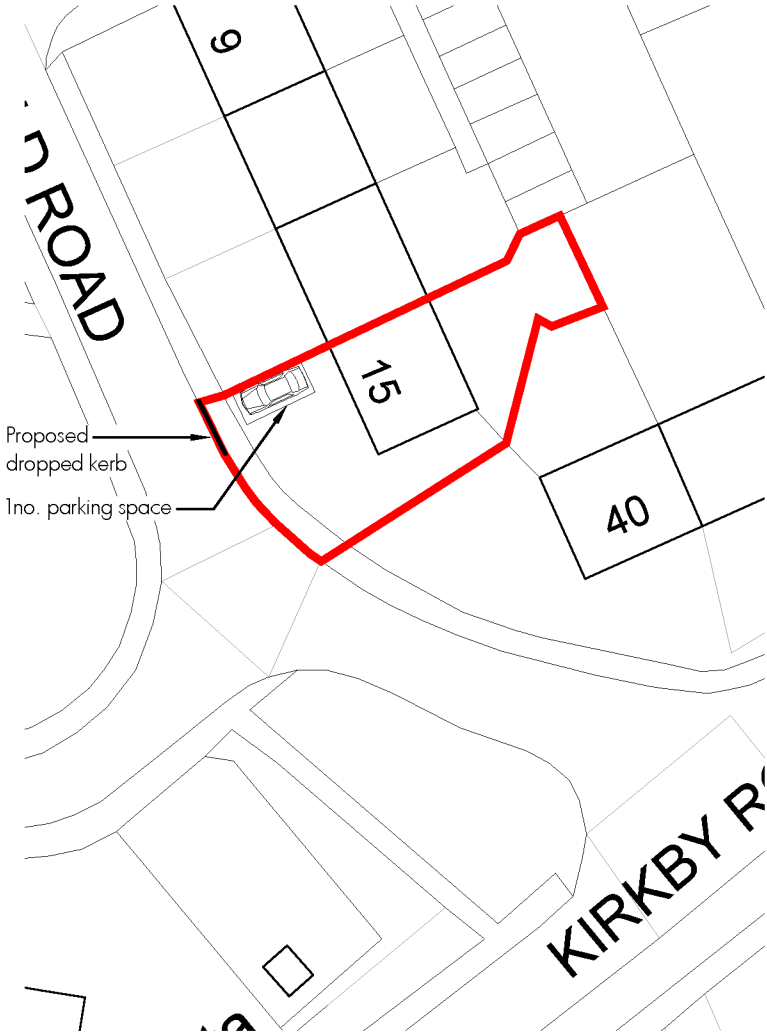

Proposed Block Plan - Scale 1:500




0 10 20 30 40 50

Scale 1:1250 - Metres

0 5 10 15 20 25

Scale 1:500 - Metres

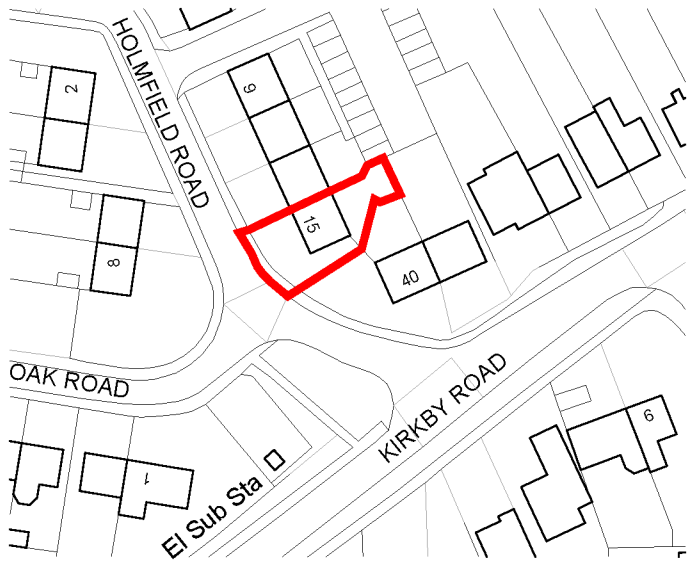

Ordnance Survey, (c) Crown Copyright 2025. All rights reserved. Licence number 100022432

Site Location Plan - Scale 1:1250

 **RM James**
Architectural Design and Technology

enquiries@rmjames.co.uk
www.rmjames.co.uk



CLIENT Lightbulb		
PROJECT Single storey extension 15 Holmfield Road, Desford		
DRAWING Site Location Plan Existing and Proposed Block Plan		
SCALE as noted @ A4	DATE November 2025	
STATUS PLANNING		
PROJECT No 25/441	DRAWING No 25/441 HR03	REVISION /