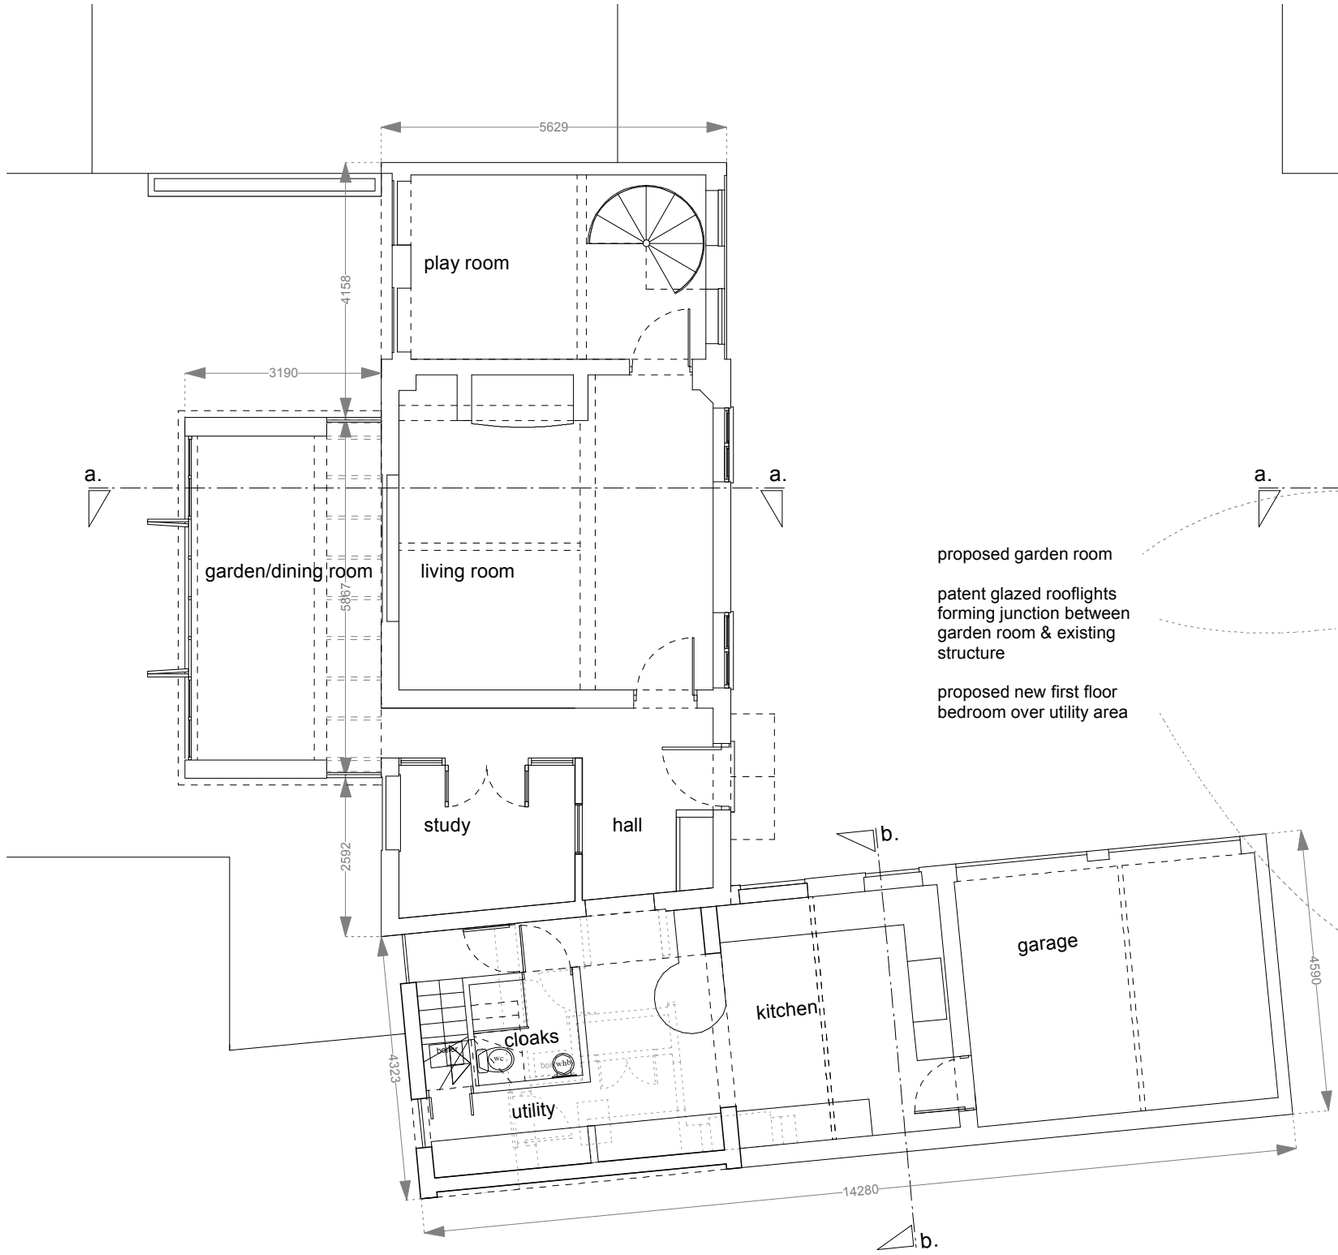

proposed ground plan

proposed garden room

patent glazed rooflights forming junction between garden room & existing structure

proposed new first floor bedroom over utility area

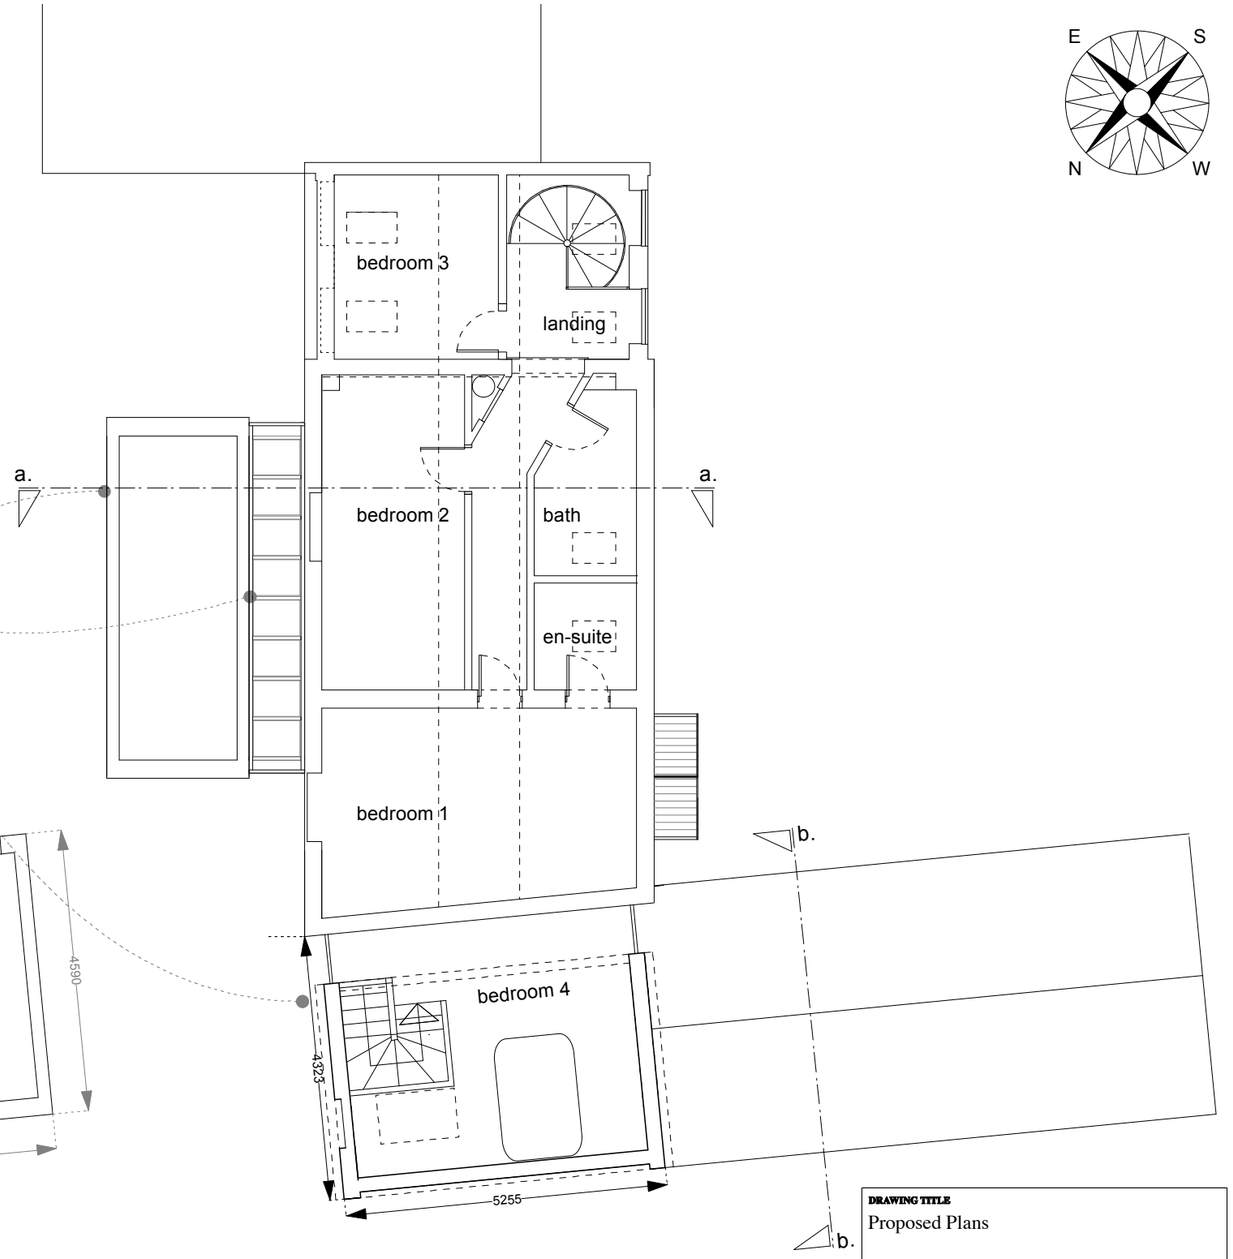

proposed first floor plan

E S N W

scale bar in meters

0 1 2 3 4 5 6 7 8 9 10

DRAWING TITLE
Proposed Plans

C3
architecture & design
tel: 079129 35357
arc@circle3.co.uk

SCALE 1:100	**DRAWN BY** PRC
DATE December 2009	**REVISED**

CLIENT/SITE
Alterations to 1A Main Street
Thornton, Leicestershire
for Mr. & Mrs.Hughes

DRAWING NO.
H110(SK)02F

NO DIMENSION SHOULD BE SCALED