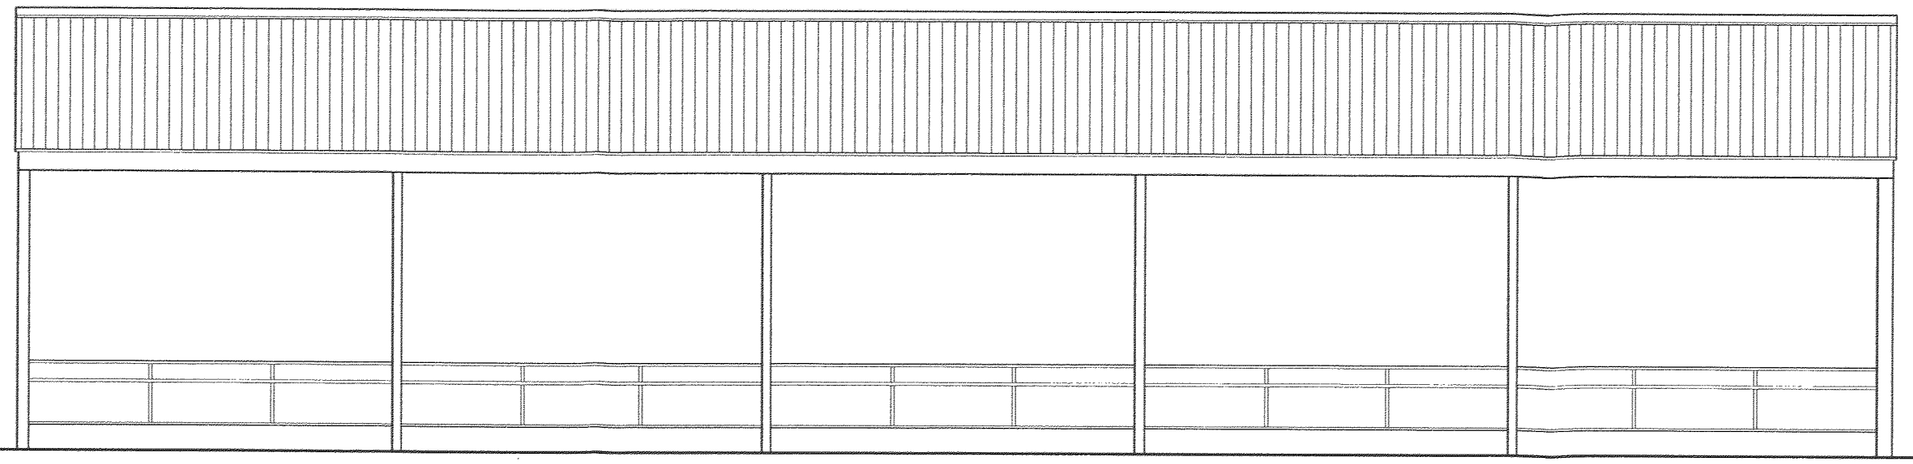

South Elevation

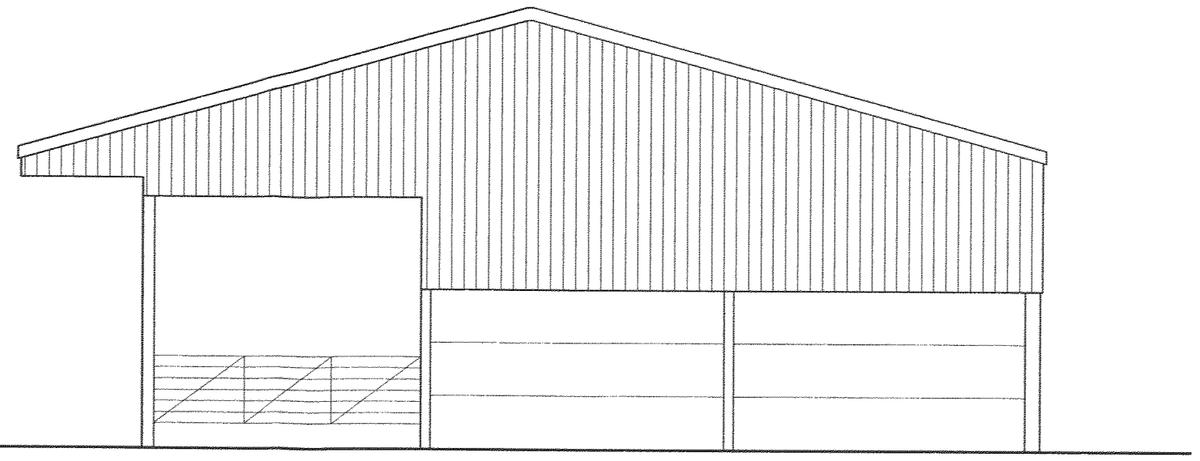

East Elevation

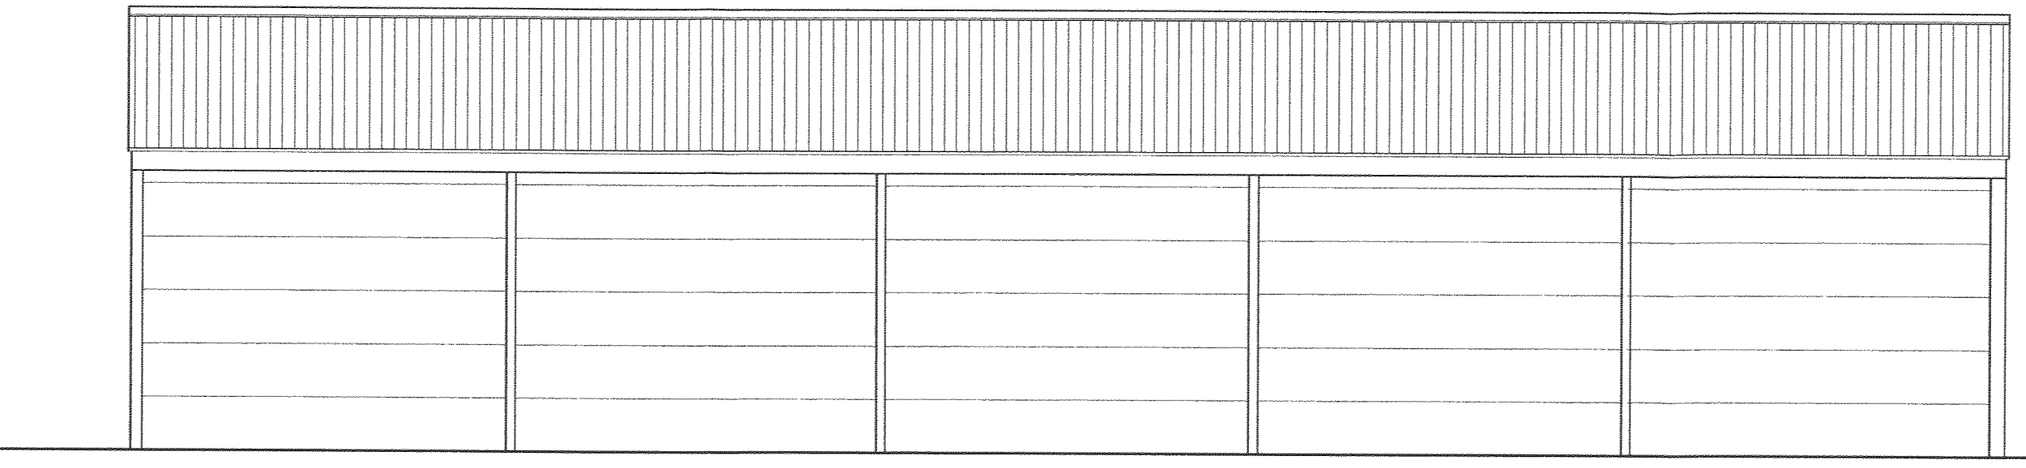

North Elevation

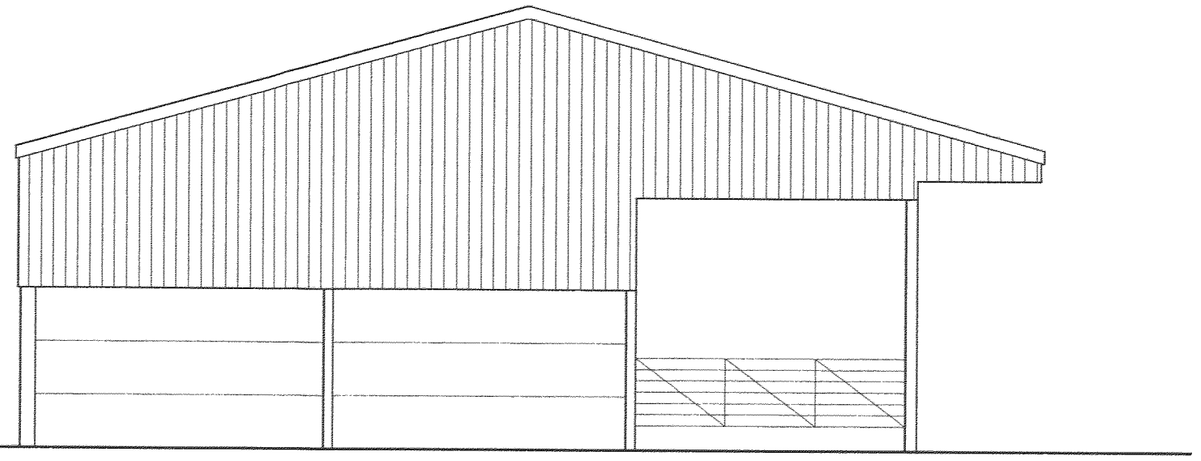

West Elevation

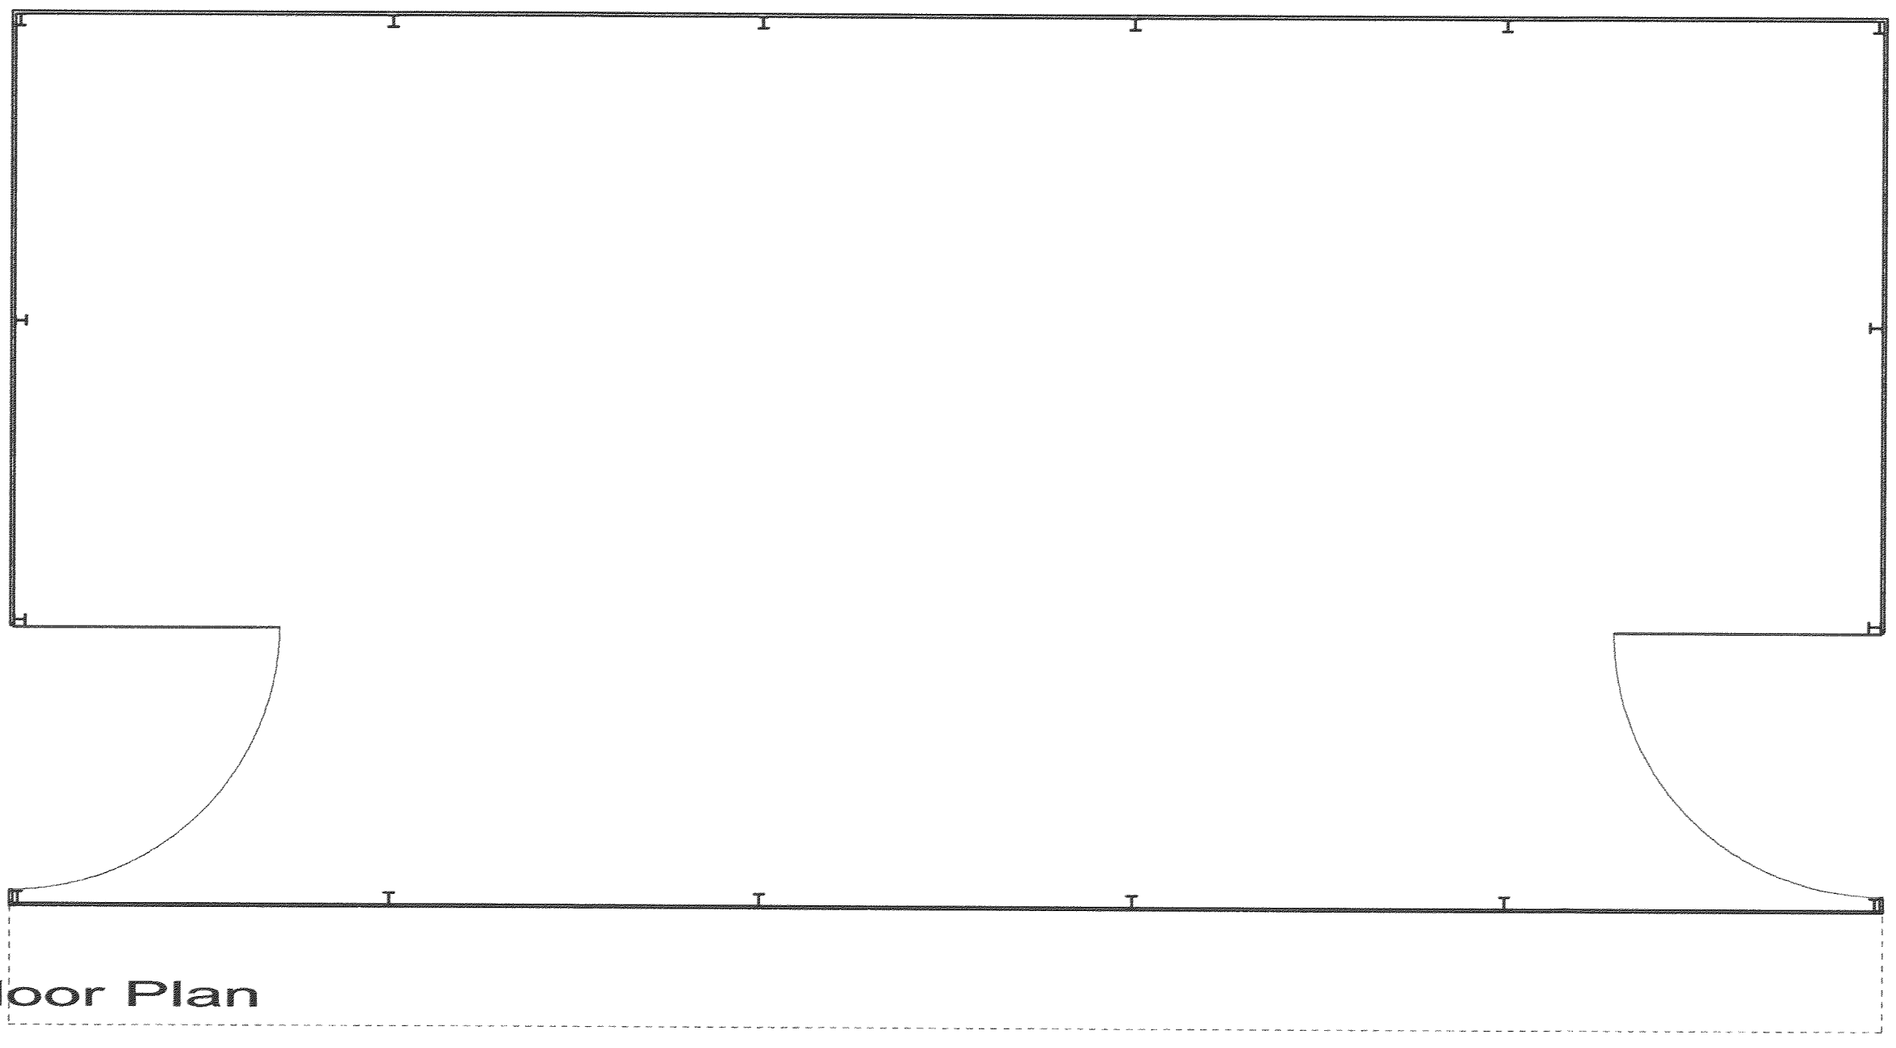

Floor Plan

S A V A G E H A Y W A R D
A R C H I T E C T S
19 Station Rd Hinckley, Leicstershire, LE10 1AW, 01455 635665, FAX- 01455 618971

Client	Mr & Mrs D Garland		
Project	Agricultural Building Ratcliffe House Farm		
Drawing	Project Drawing		
Auth	JH	Date JUNE 2008	Drawing No 02
Scale	1 : 100	Job No 08/73	

THIS DRAWING IS THE COPYRIGHT OF SAVAGE HAYWARD REPRODUCTION IN ANY FORM OF WHOLE OR PART IS FORBIDDEN WITHOUT PRIOR WRITTEN PERMISSION OF THE COPYRIGHT HOLDER
DO NOT SCALE FROM DRAWING AND ONLY FIGURE DIMENSIONS ARE TO BE USED