- 6 OCT 2008

08/00965/FUL

DEVELOPMENT SERVICES
06 OCT 2008
RECEIVED

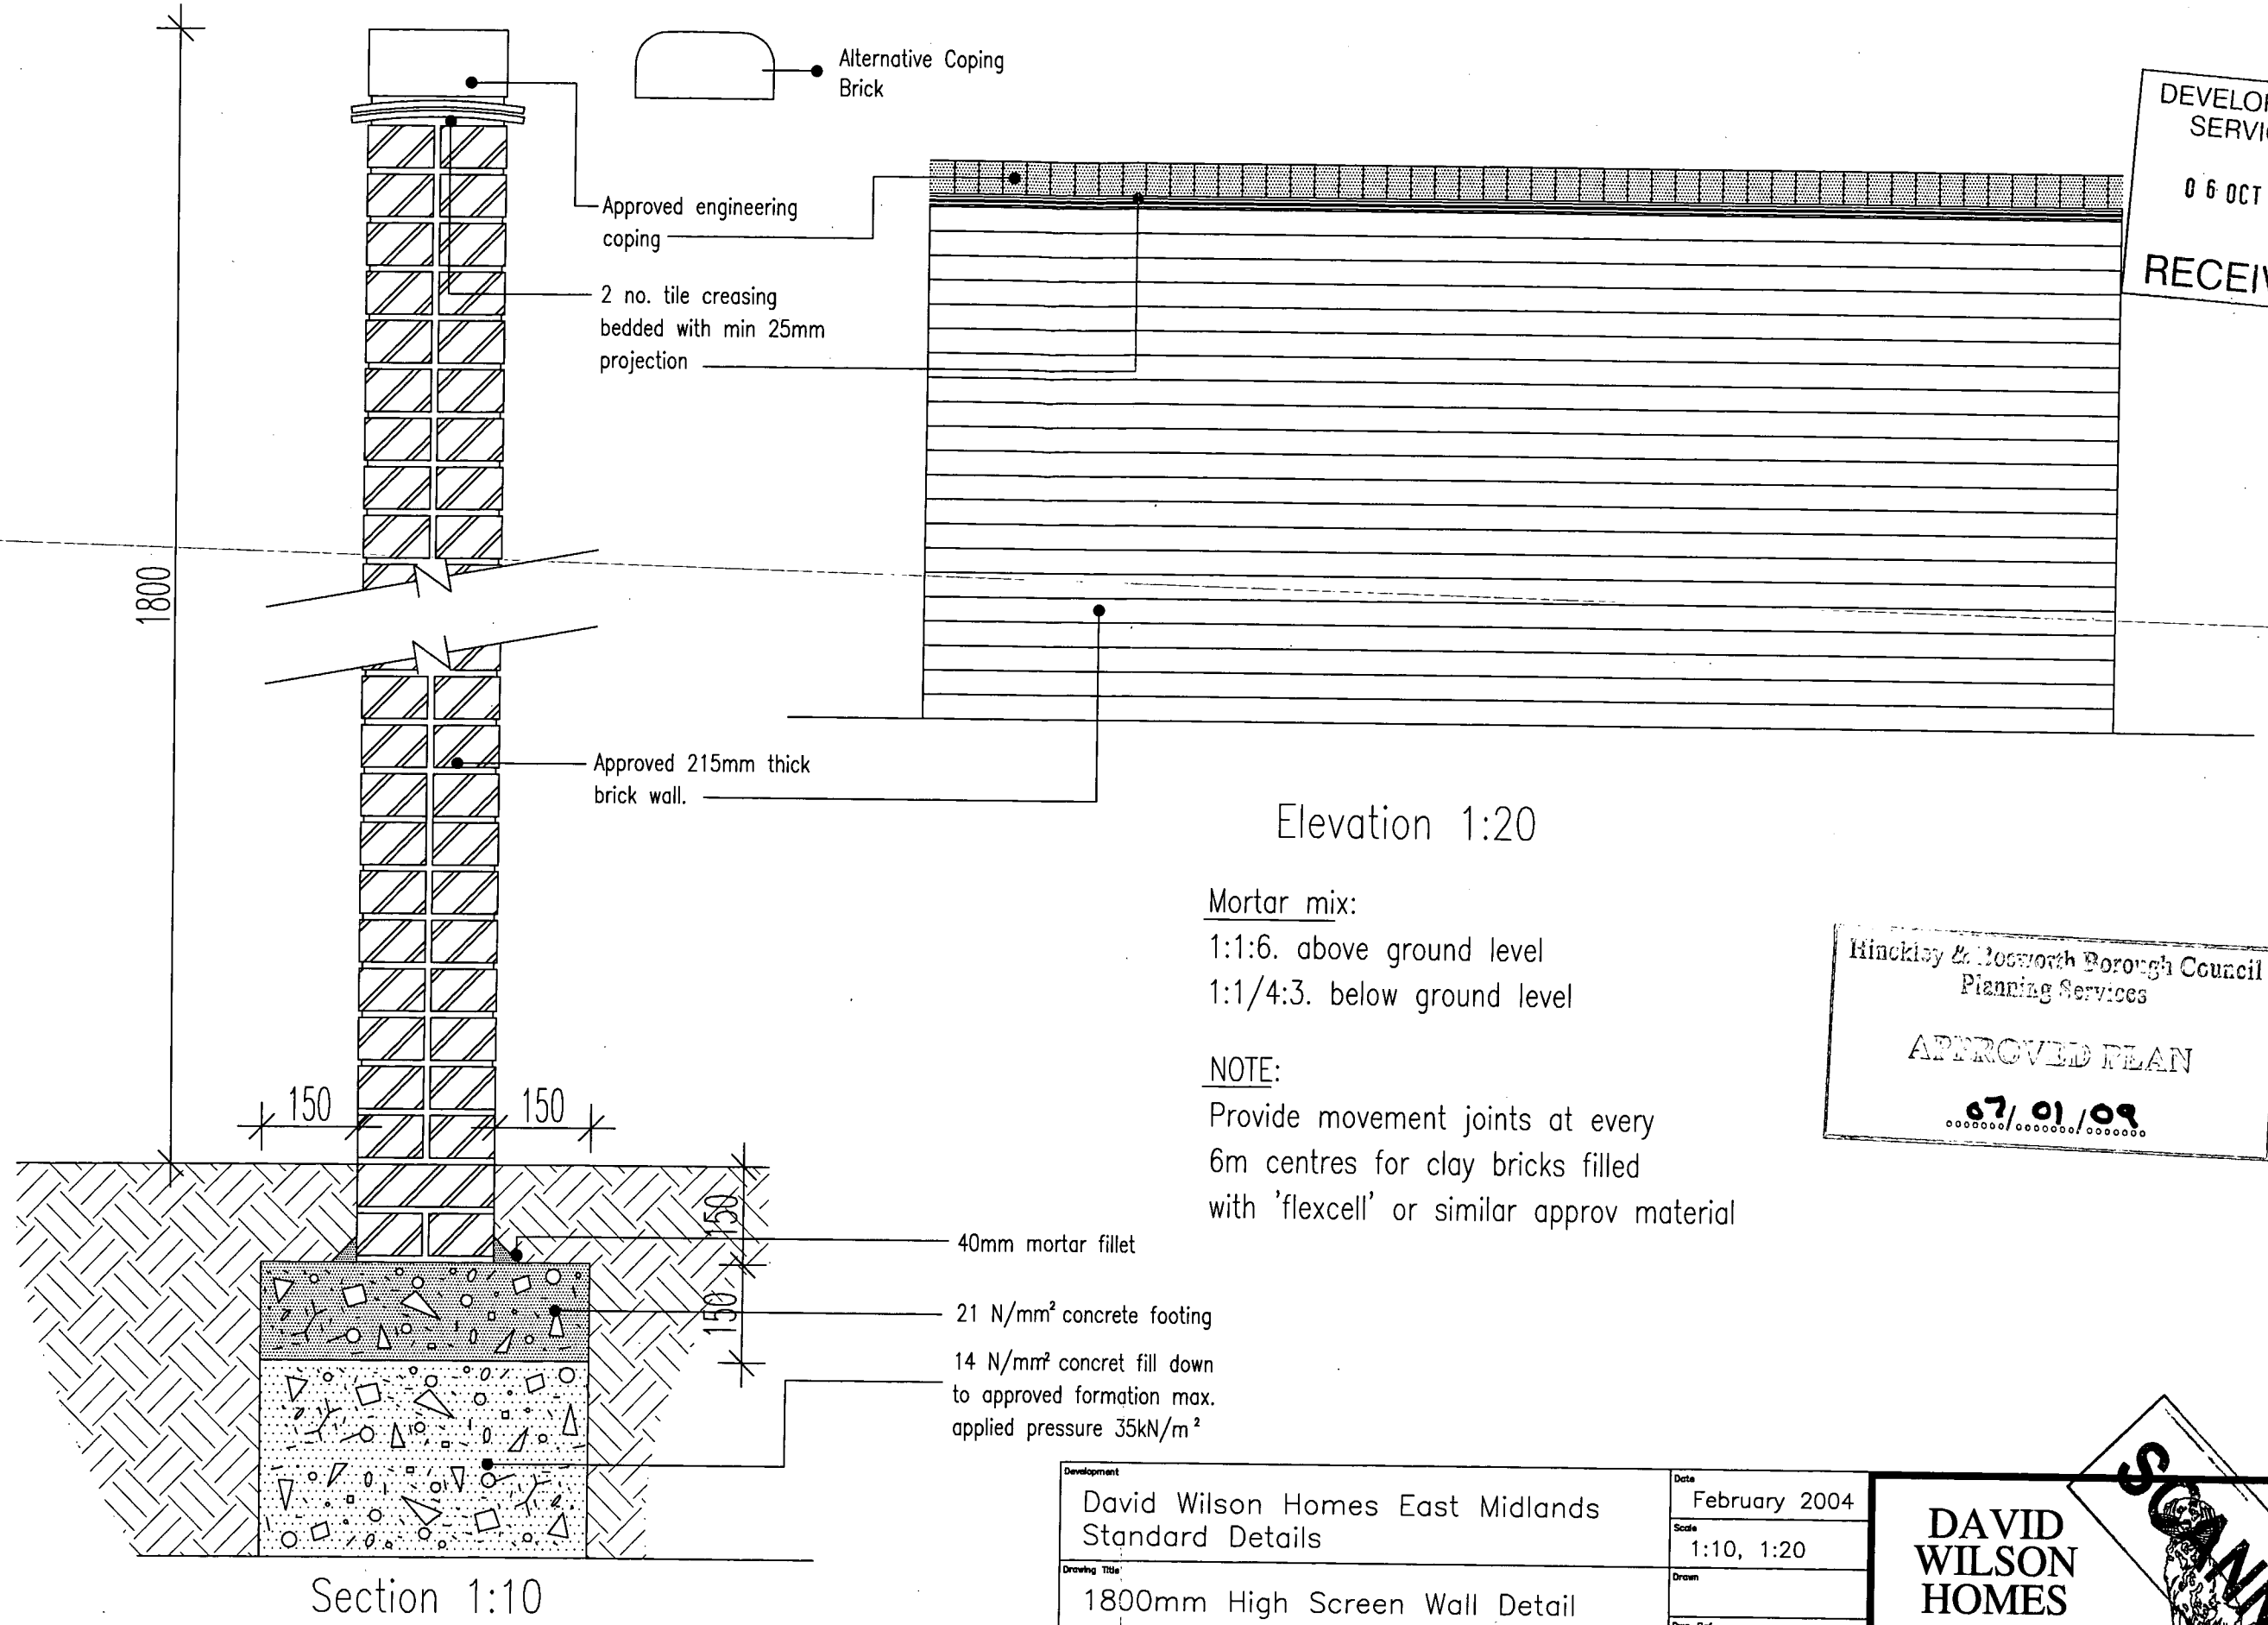

Section 1:10

Elevation 1:20

Mortar mix:
1:1:6. above ground level
1:1/4:3. below ground level

NOTE:
Provide movement joints at every 6m centres for clay bricks filled with 'flexcell' or similar approv material

Hinckley & Bosworth Borough Council
Planning Services
APPROVED PLAN
07/01/09

Development: David Wilson Homes East Midlands Standard Details	Date: February 2004
	Scale: 1:10, 1:20
Drawing Title: 1800mm High Screen Wall Detail	Drawn:
	Dwg. Ref.: SD/600/02

DAVID WILSON HOMES

SCANNED