DEVELOPMENT
SERVICES
23 APR 2010
RECEIVED

envision
CONCEPTS

Nick Lehal | **Account Manager**

Mobile: 078 8308 3171 | Direct Line: 024 7699 8917
E-mail: s.lehal@envisionconcepts.co.uk

Envision Concepts Limited
Fircroft | Barlestone Road | Newbold Verdon | Leicestershire | LE9 9NF
Tel: 024 7699 8569 | Fax: 024 7699 8240
Web: www.envisionconcepts.co.uk

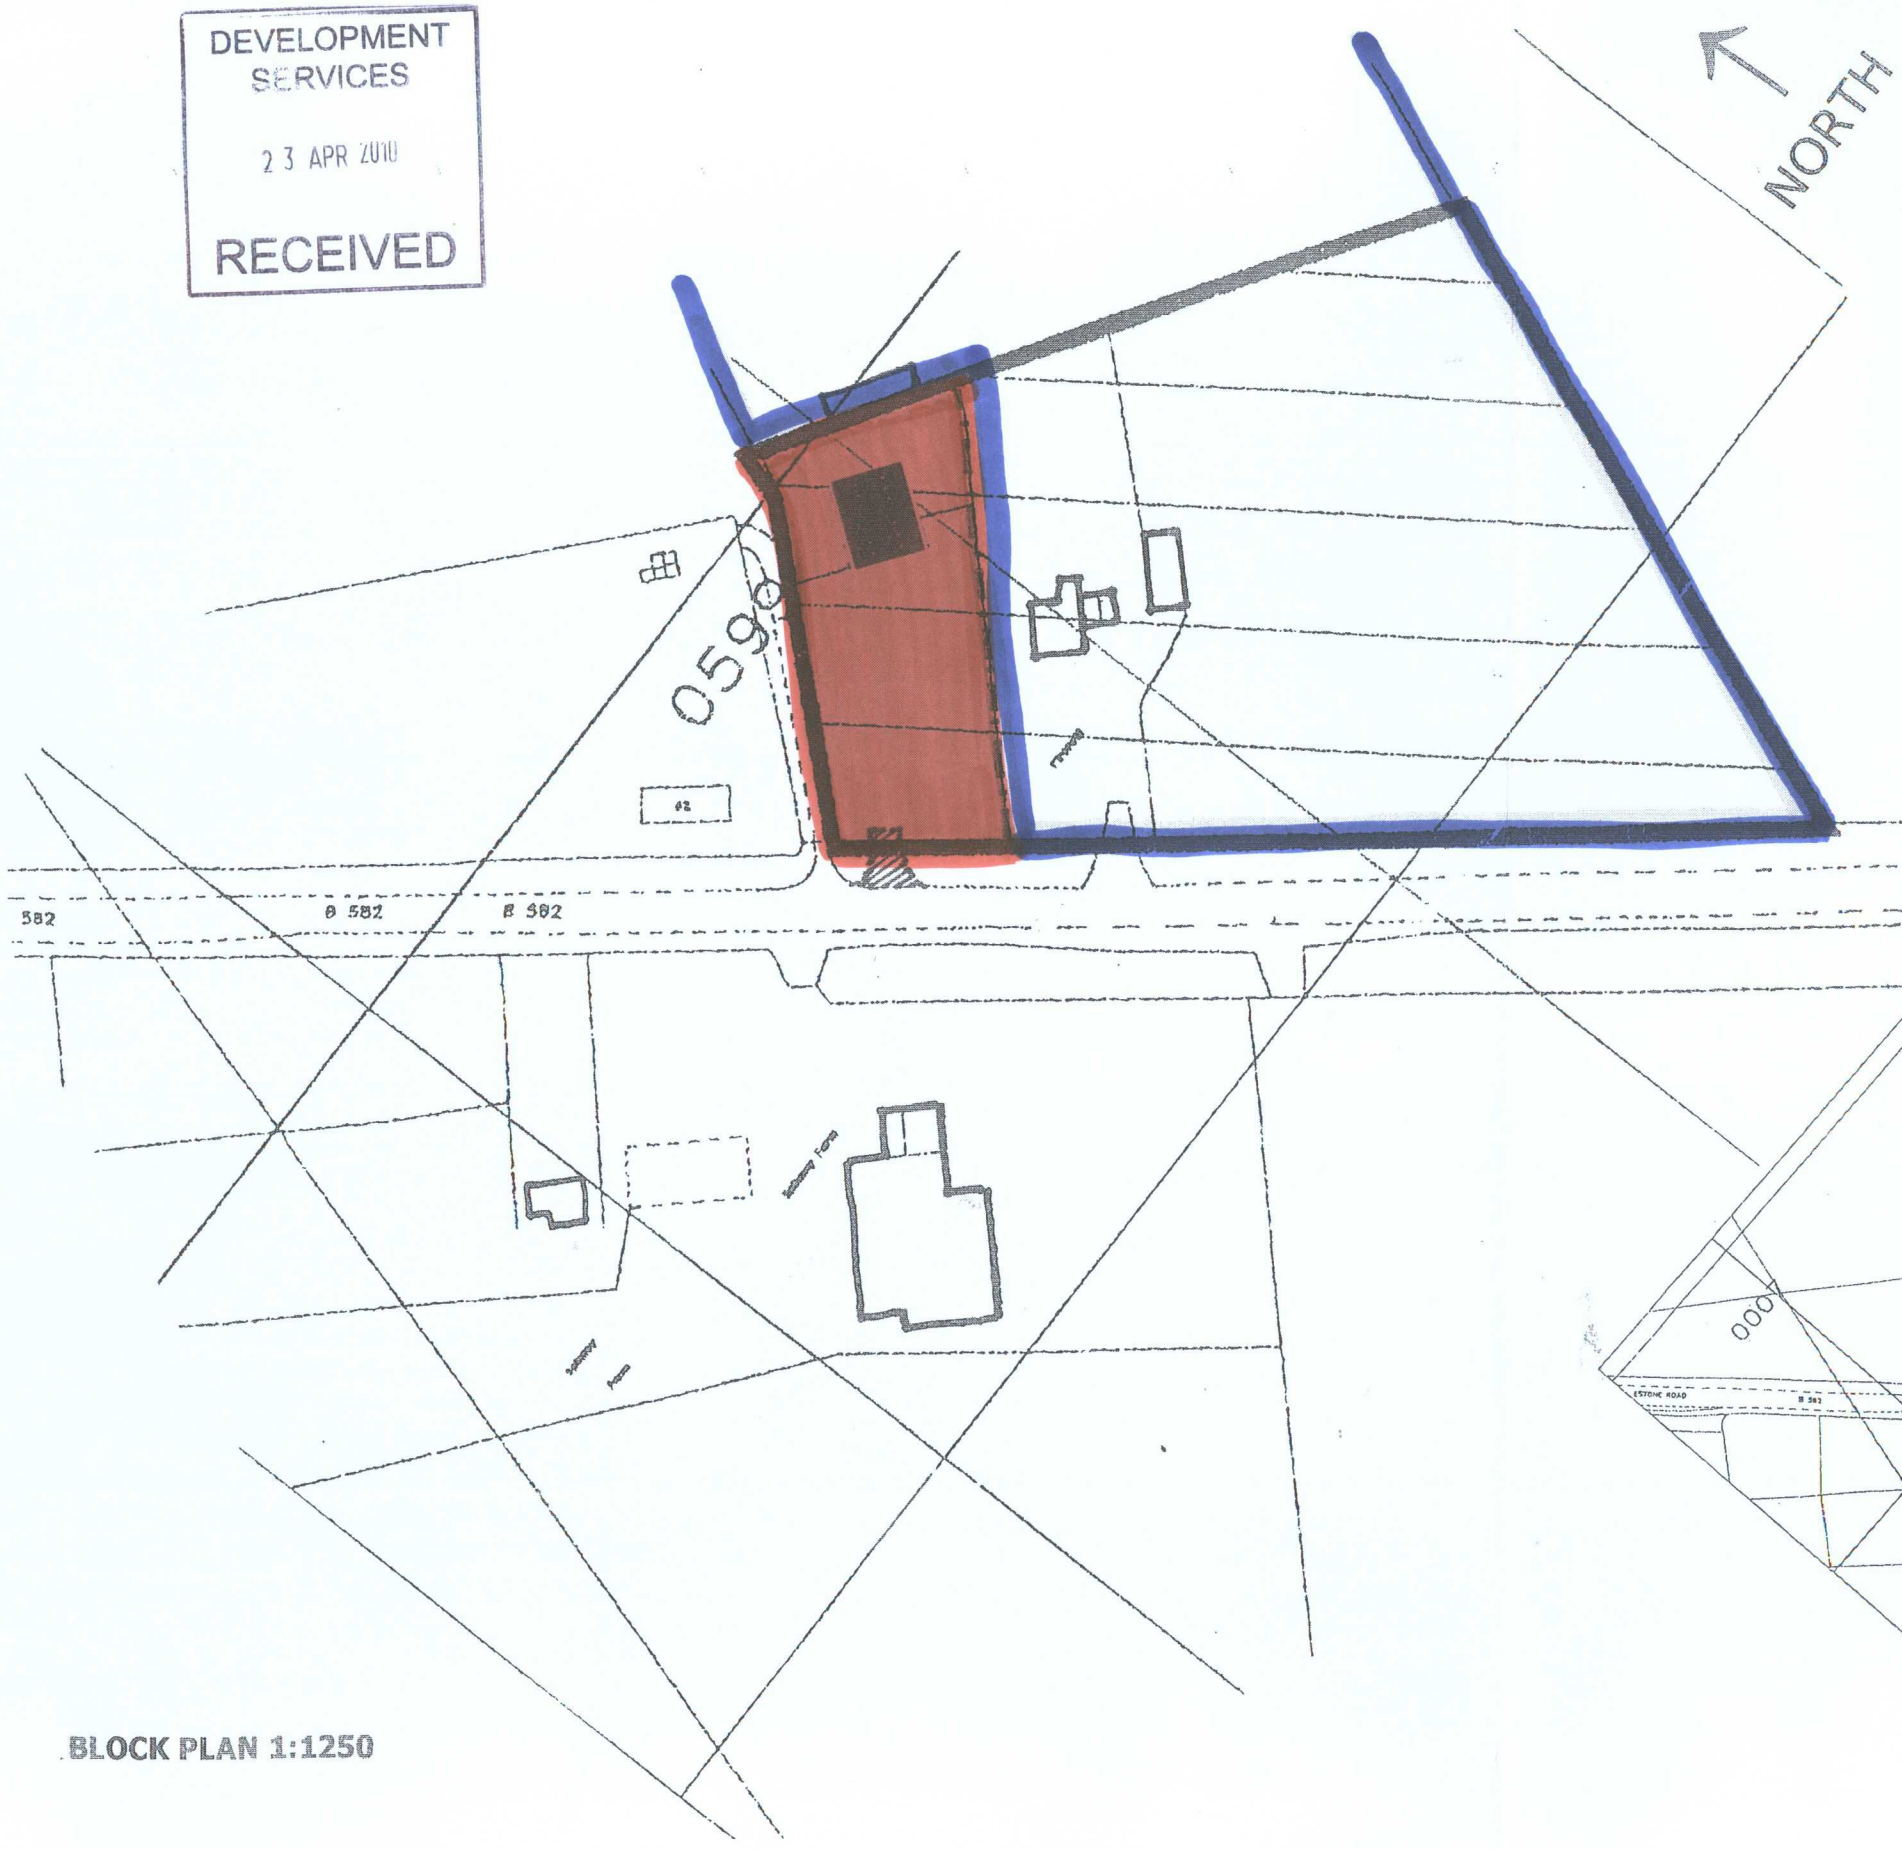

BLOCK PLAN 1:1250

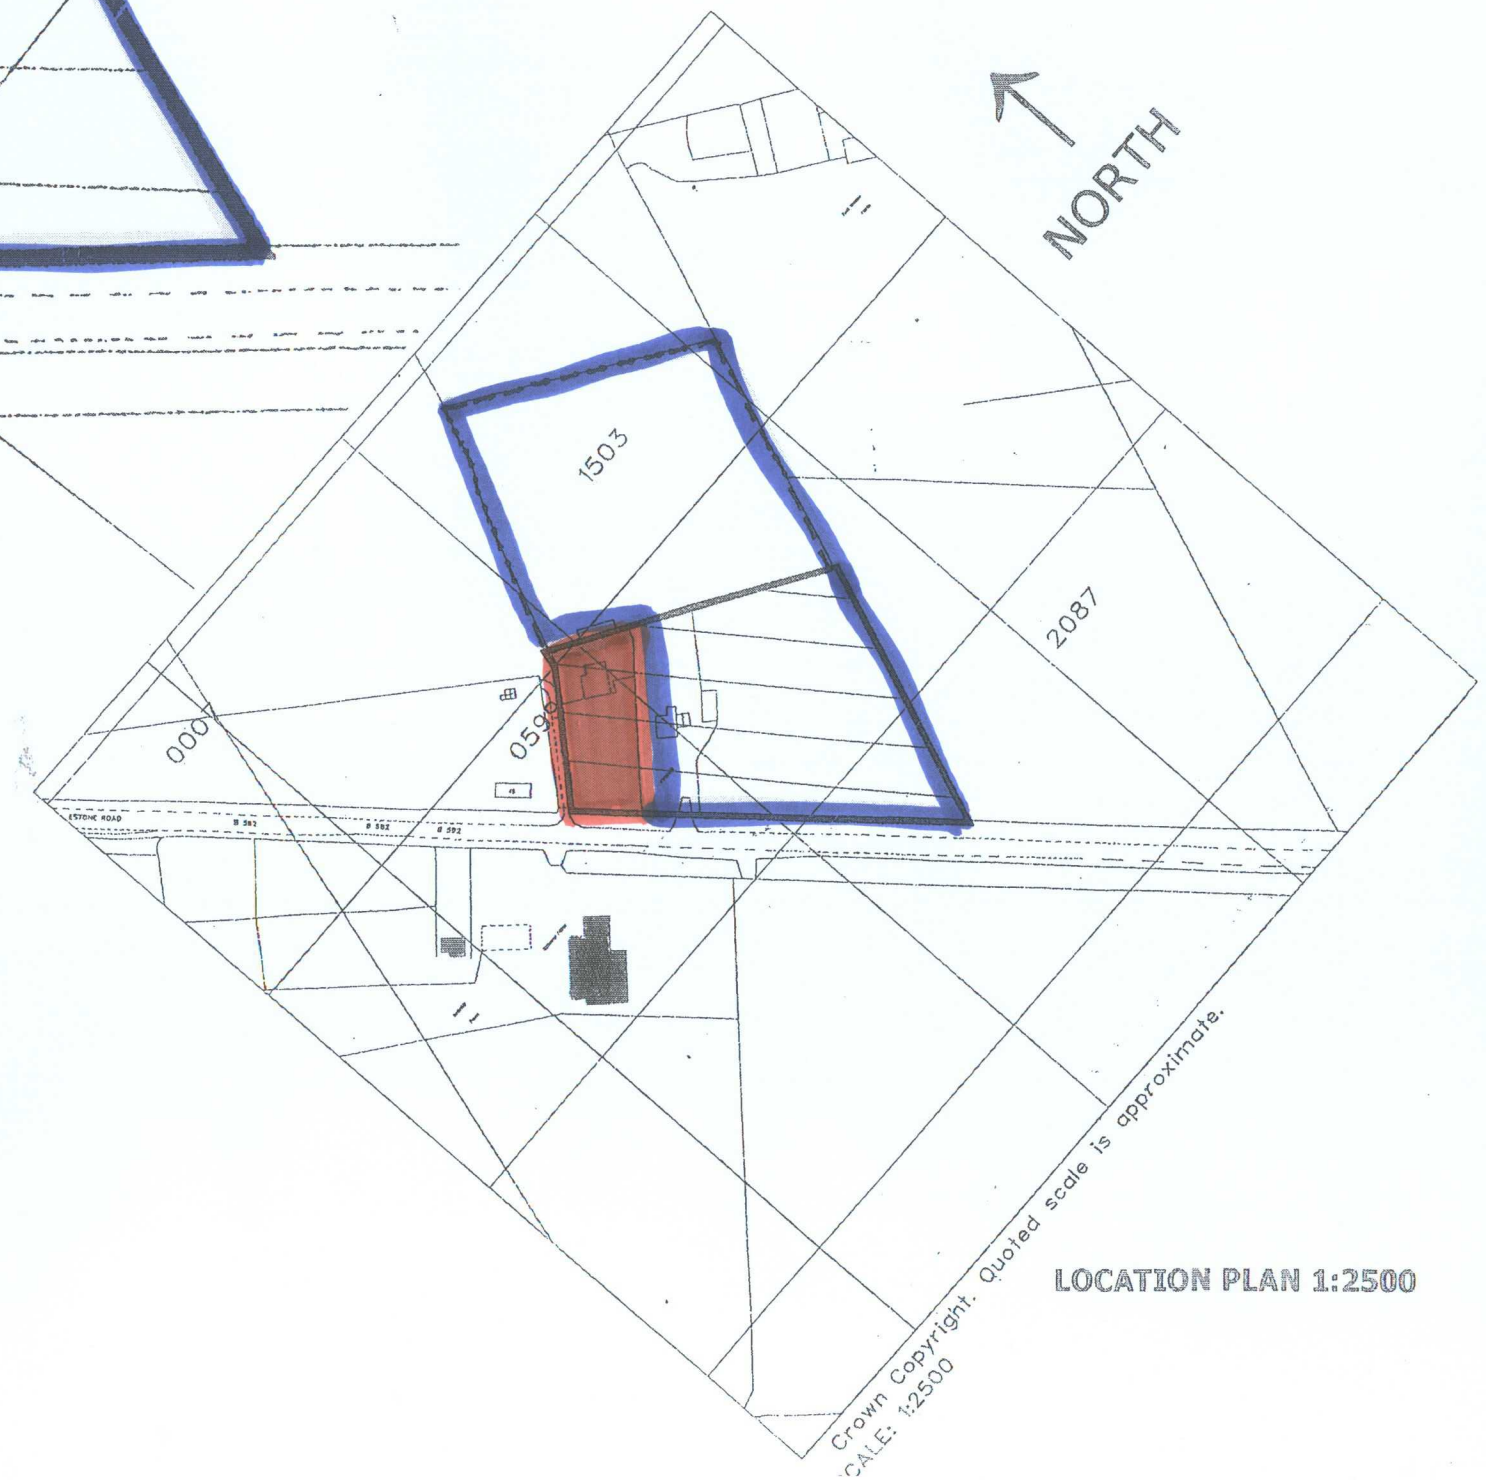

LOCATION PLAN 1:2500

PROPOSED CHANGE OF USE, REDUNDANT AGRICULTURAL UNIT TO OFFICE PREMISES.
"FAIRCROFT" BARLESTONE ROAD, NEWBOLD VERDON, LEICESTERSHIRE.
FOR MR. LEHAL.