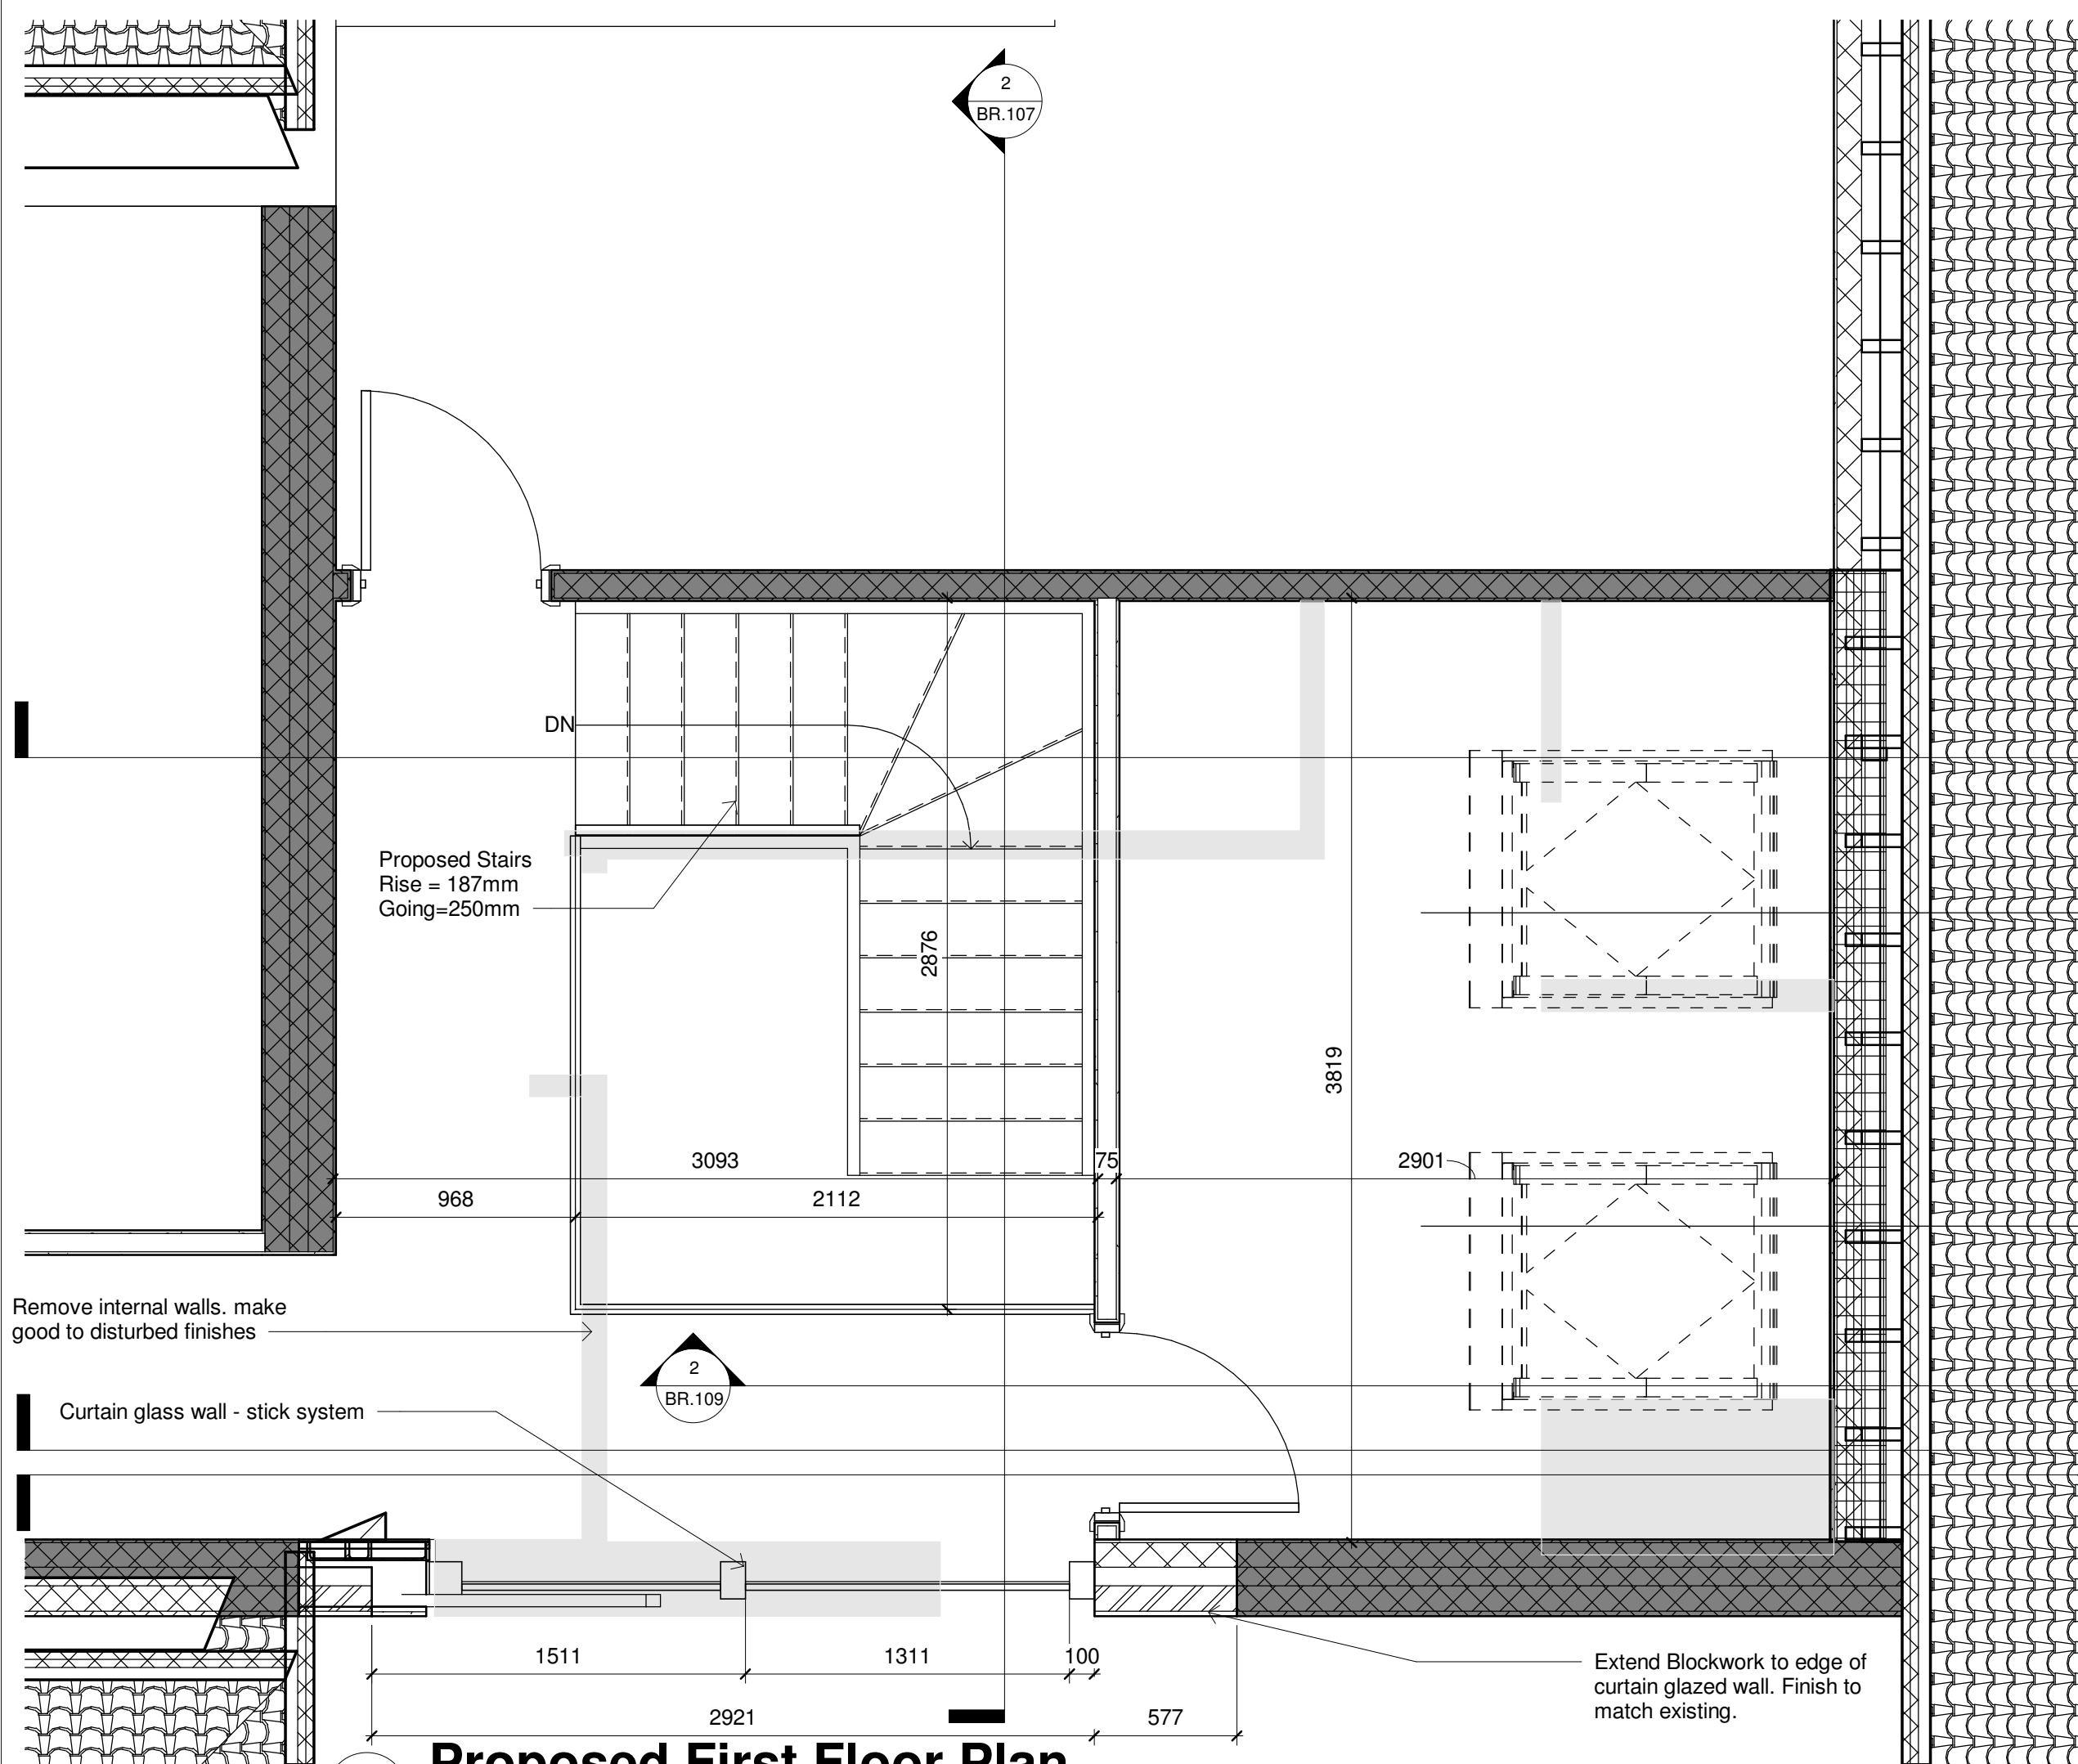


Rev	Description	Date
B	Window amended	22.03.23
A	Initial Issue	16.01.23
PROJECT		
Proposed Works to Butts Lane Close		
TITLE		
Proposed First Floor		
CLIENT		
Leigh and Laura Cannon		
DRAWN BY		CHK
AB		AB
SCALE (@ A3)		DATE
1 : 25		01/02/23
Dwg. No		REV
BR.102		B