


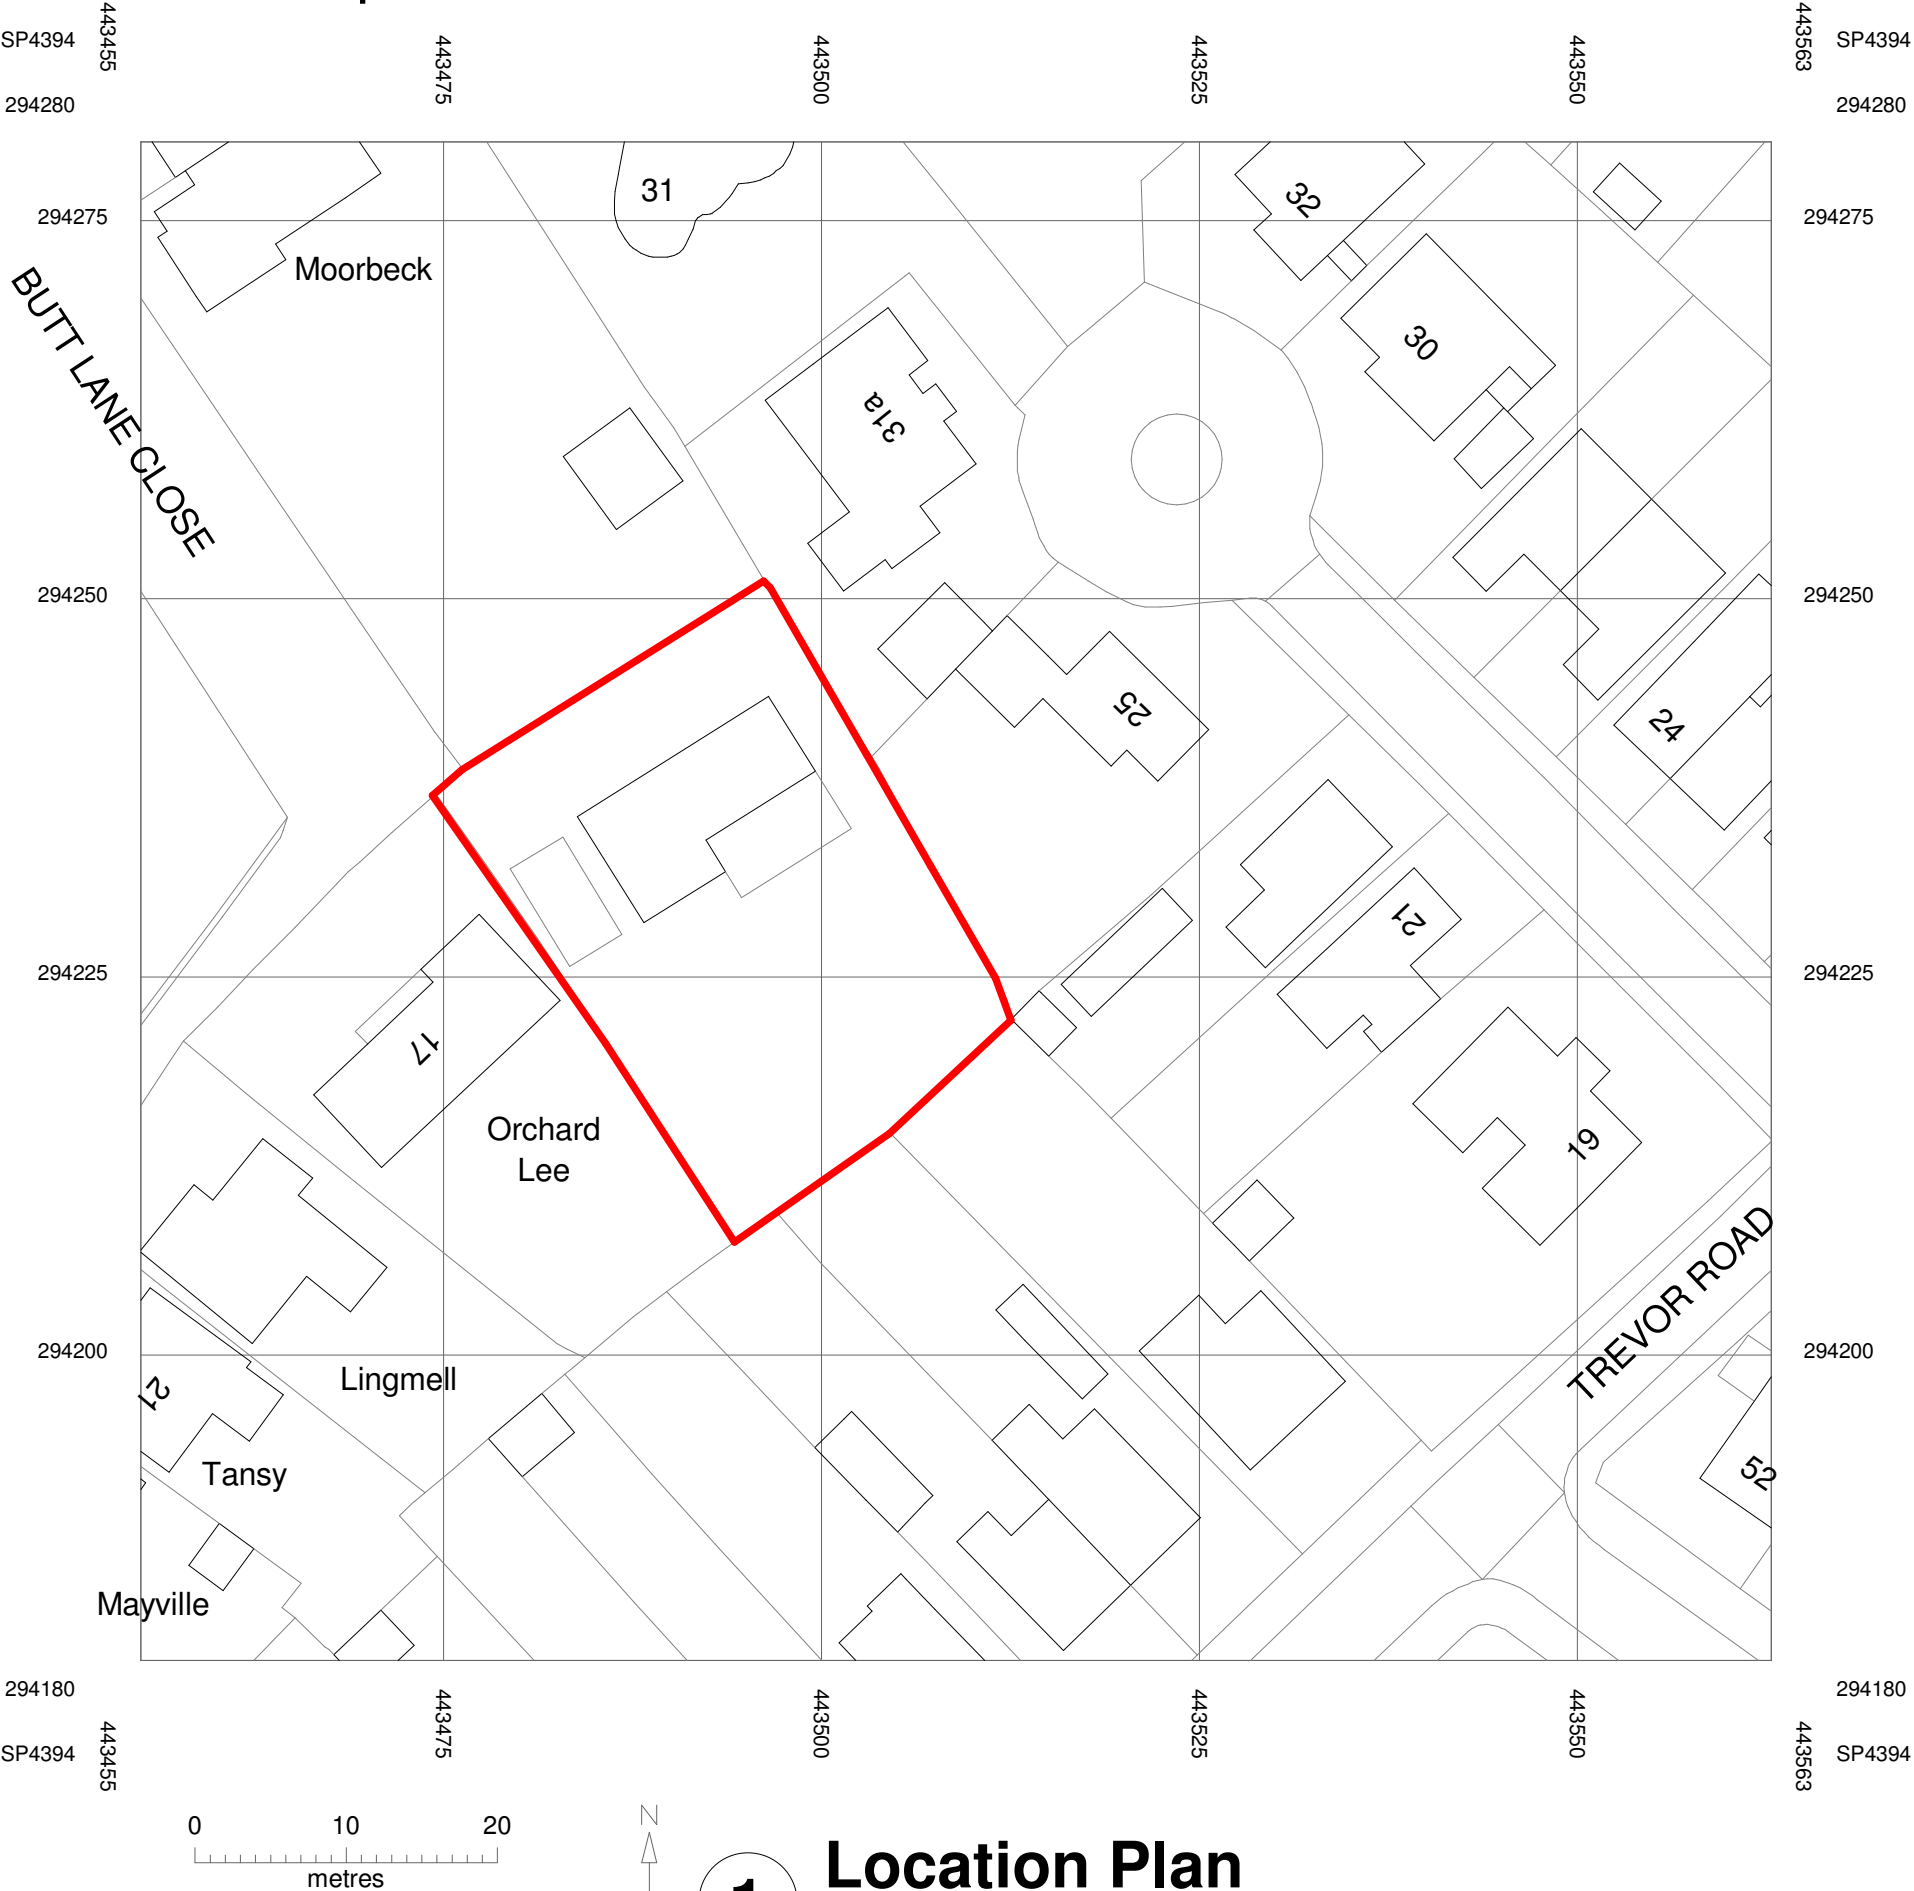

Rev	Description	Date
A	Initial Issue	22.03.23
PROJECT		
Proposed Works to Butts Lane Close		
TITLE		
Location Plan		
CLIENT		
Leigh and Laura Cannon		
DRAWN BY		CHK
AB		AB
SCALE (@ A3)		DATE
1 : 500		03/22/23
Dwg. No		REV
BR.112		A