
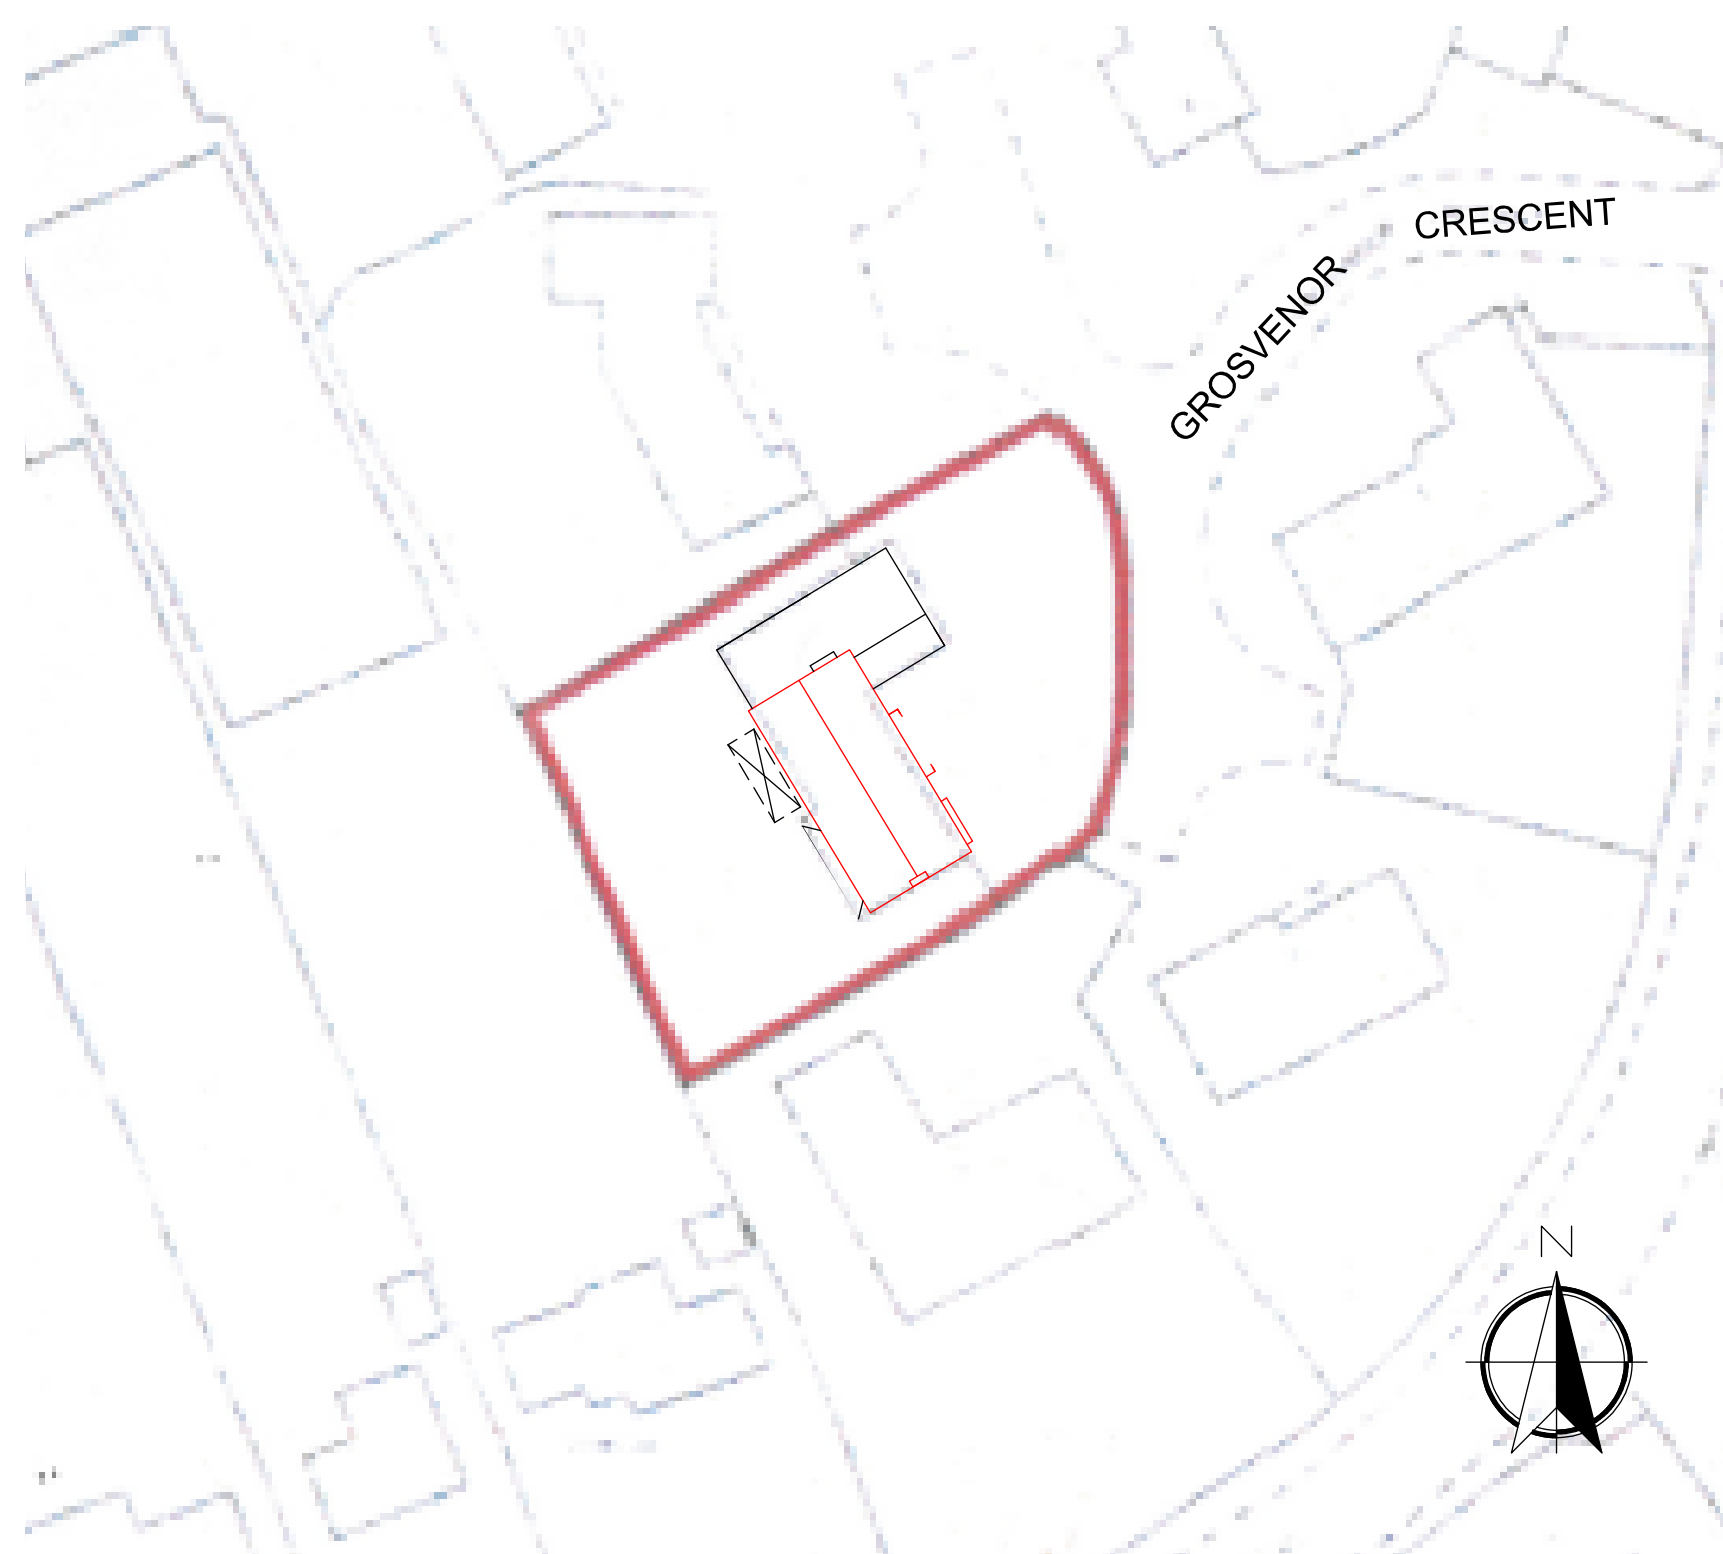
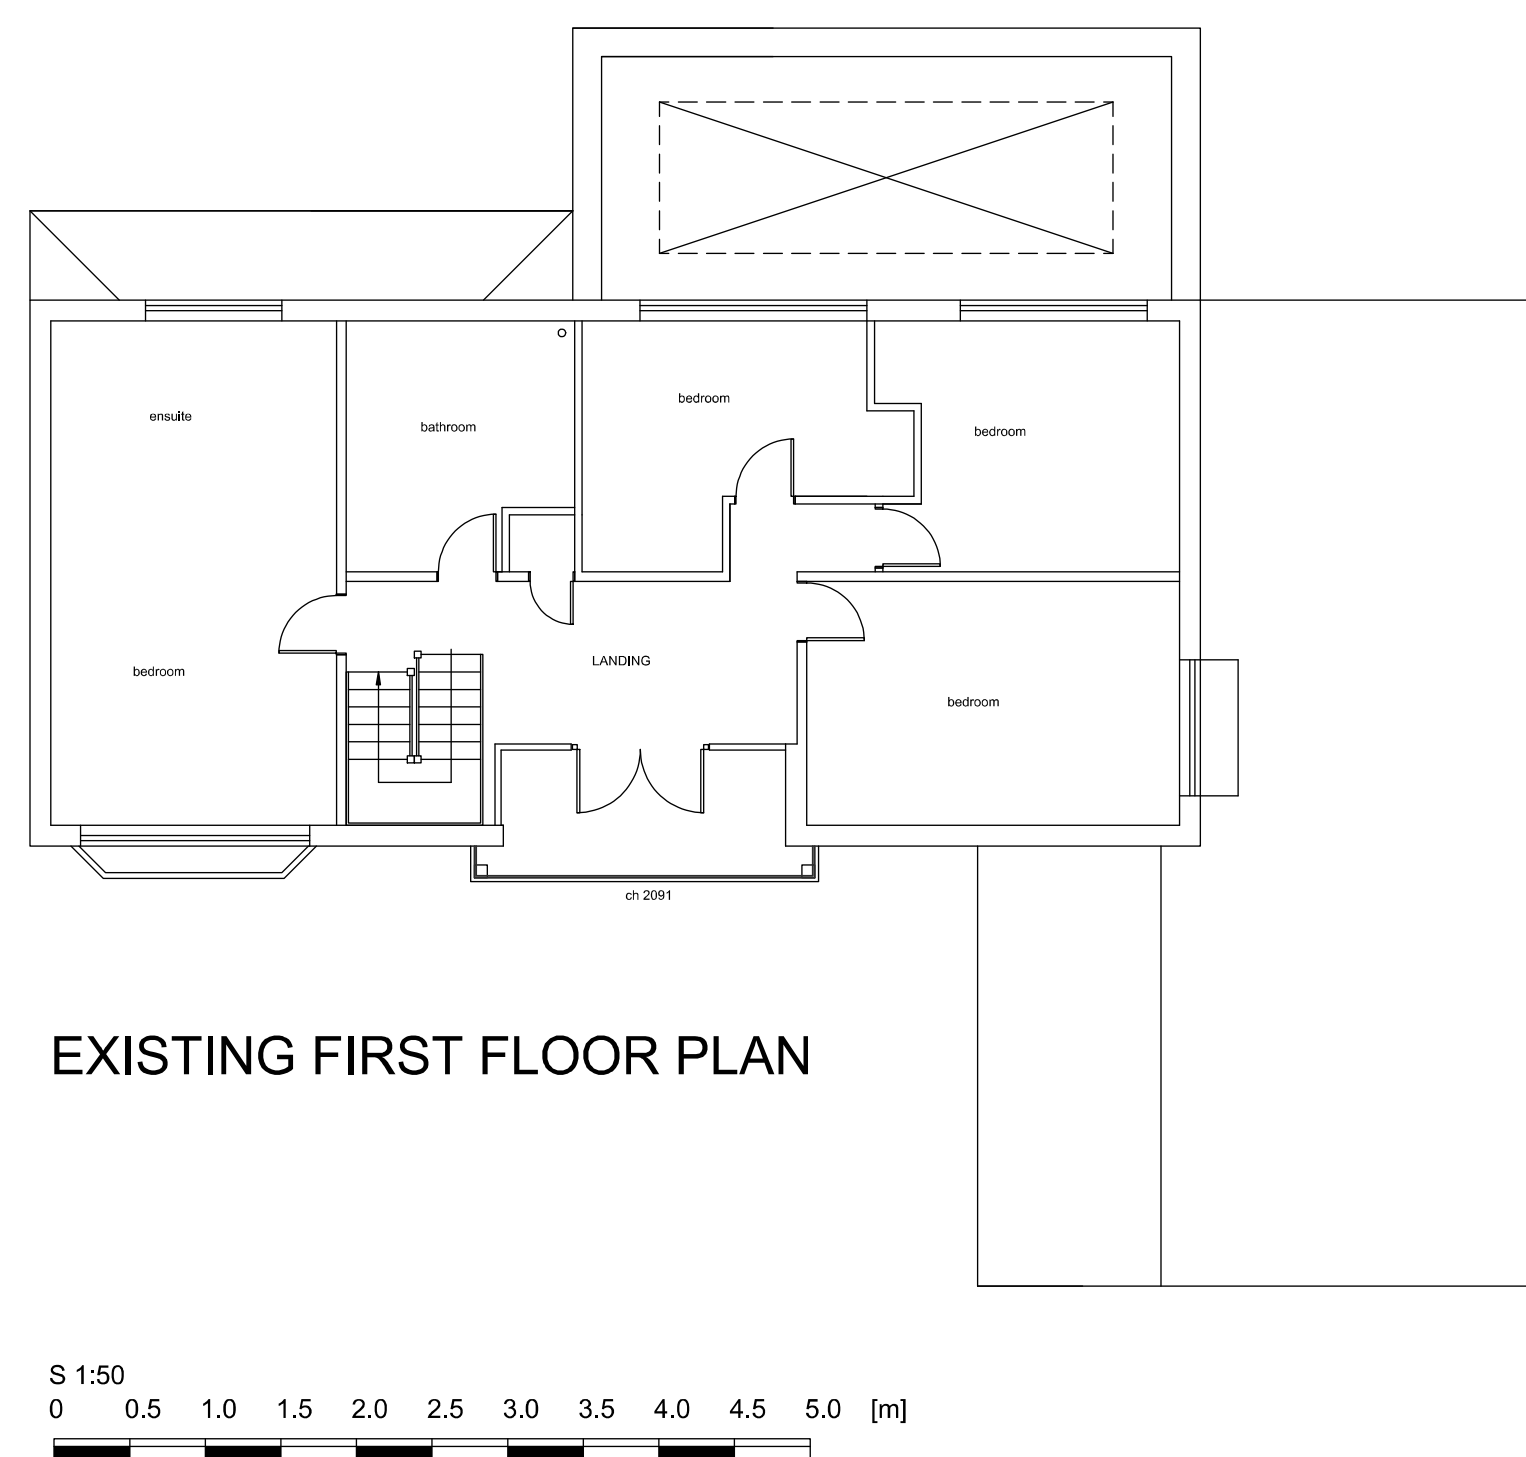
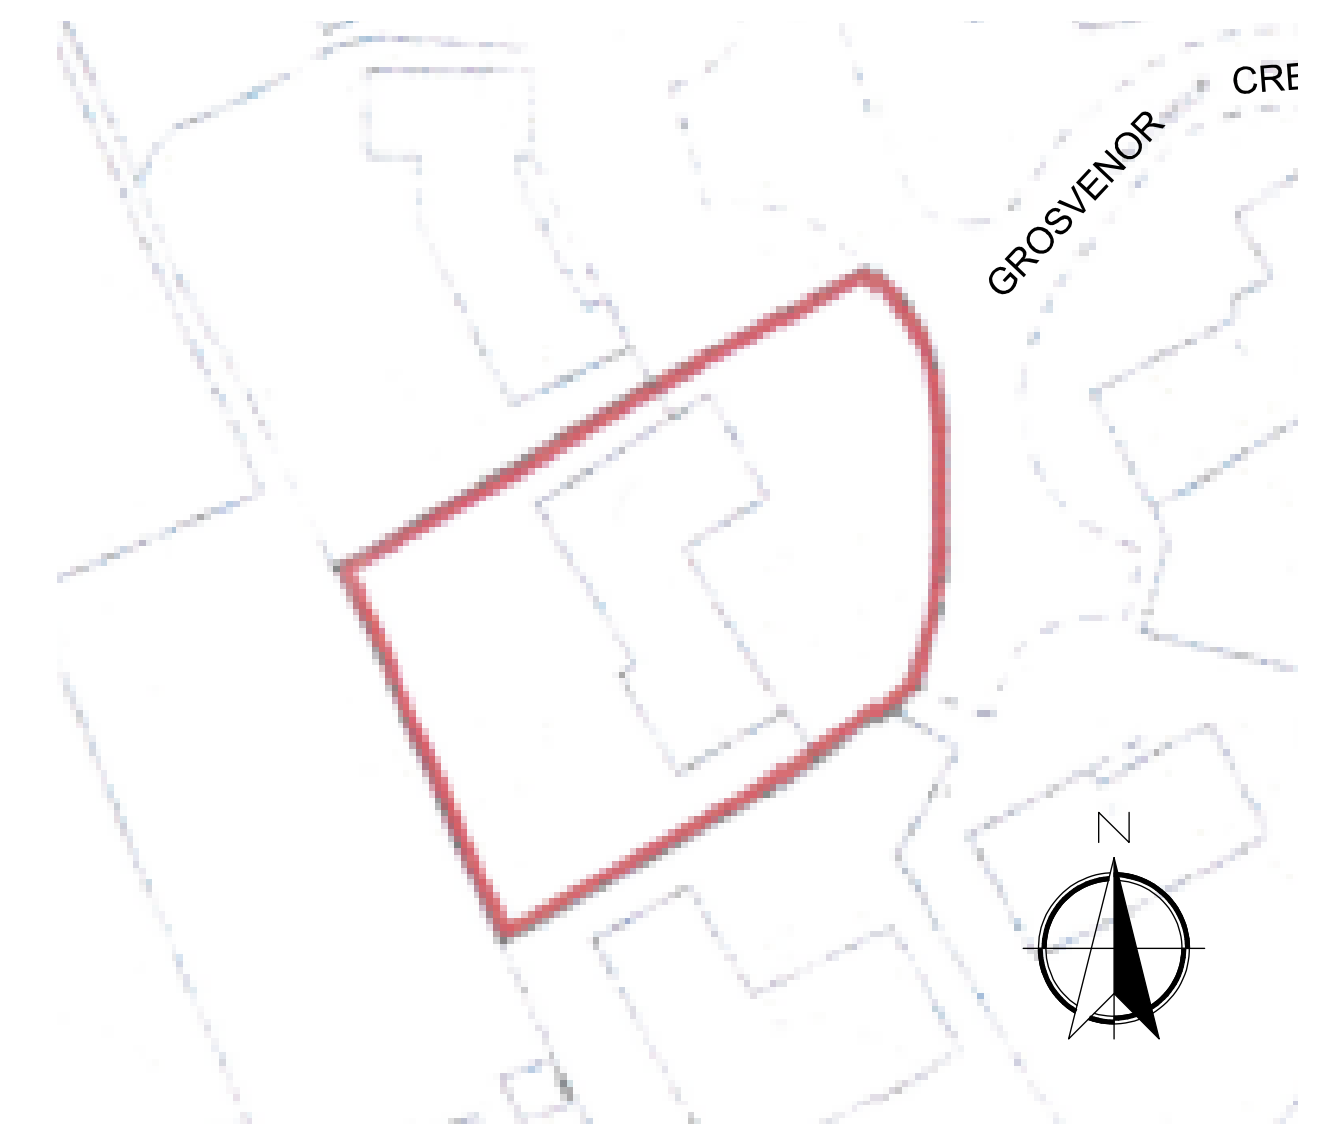
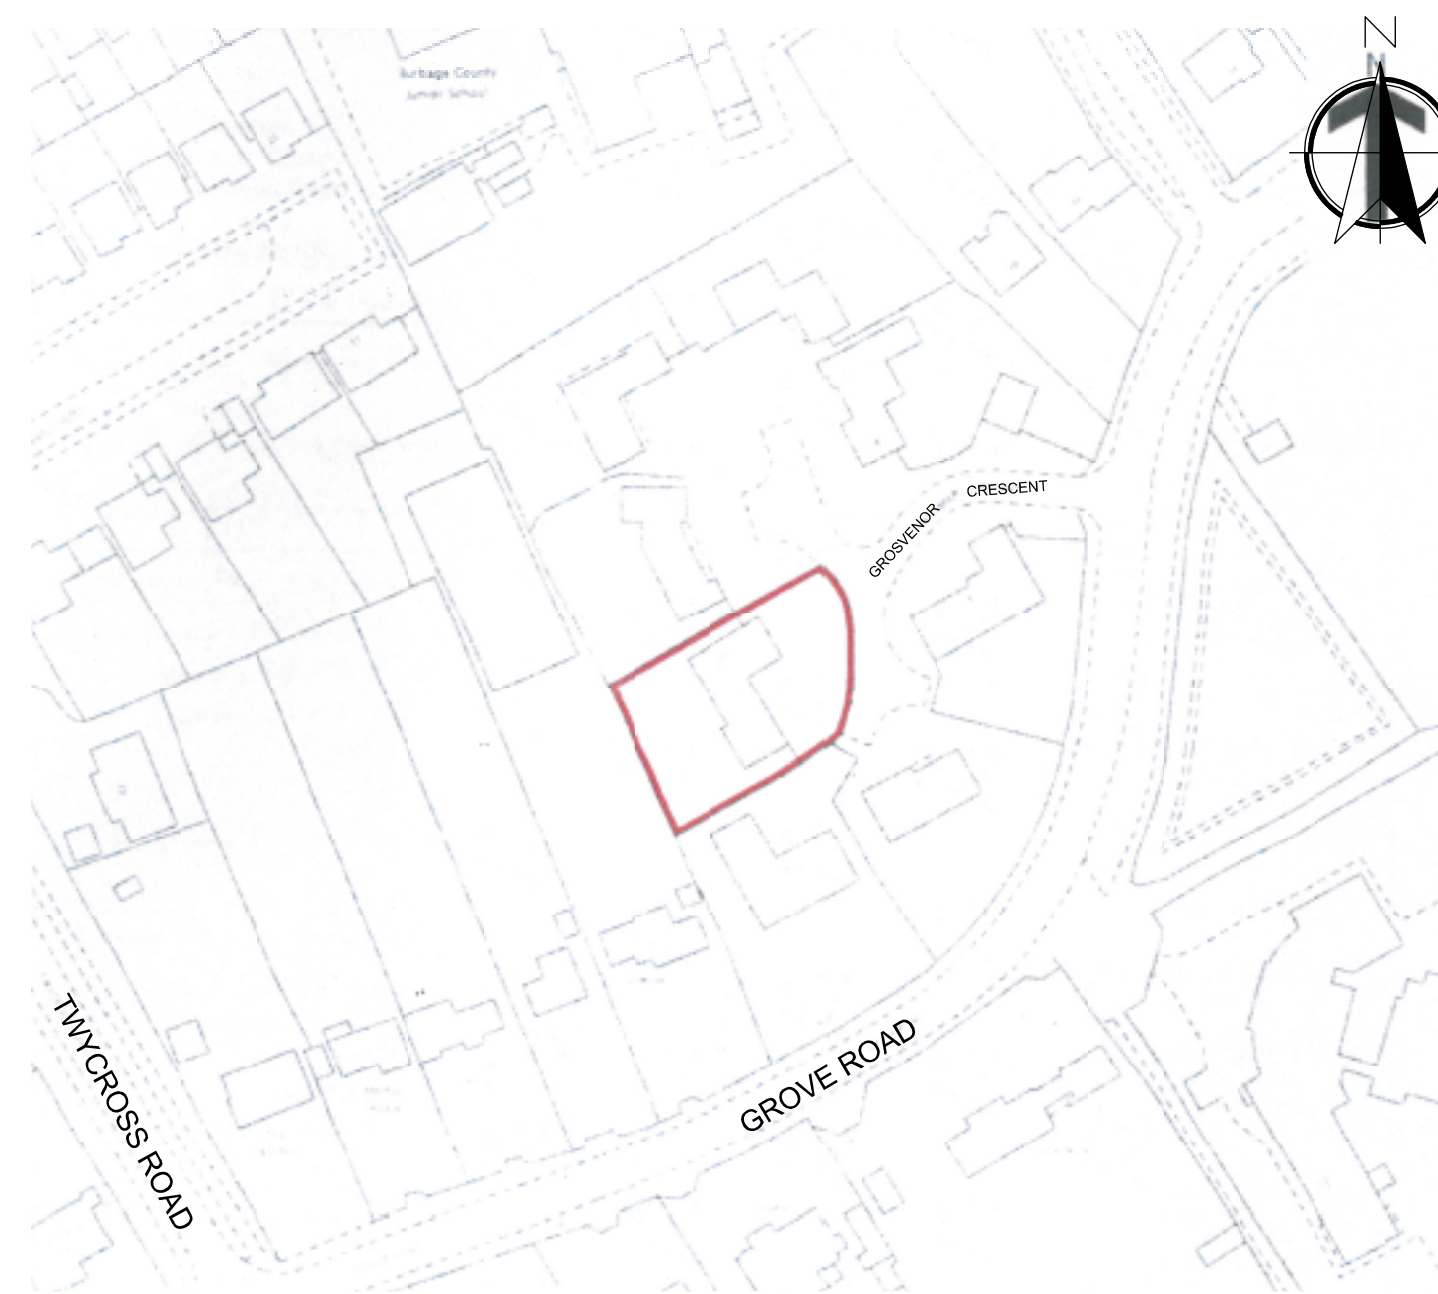


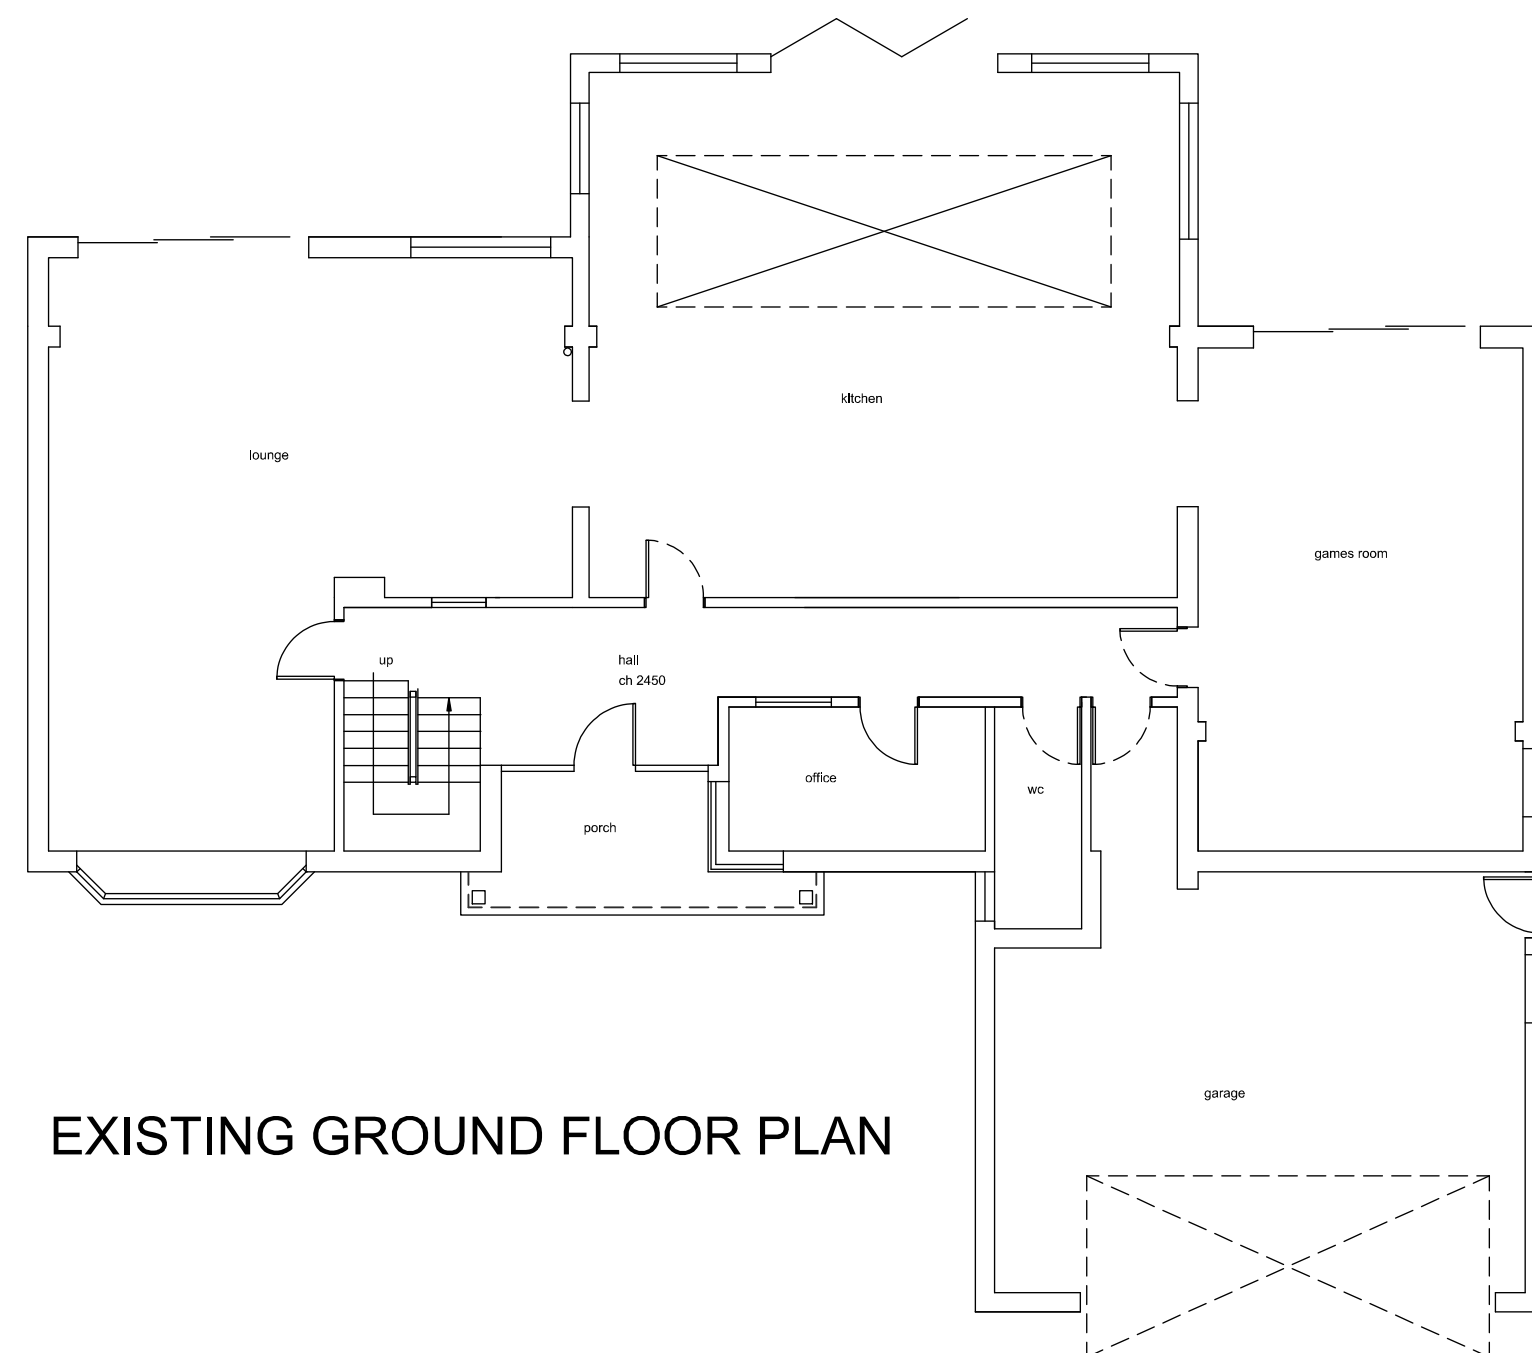

FOR PLANNING PURPOSES ONLY, NOT YET
APPROVED BY PLANNING, STRUCTURAL
ENGINEER Or BUILDING CONTROL.


ASBESTOS

ALL BUILDINGS PRE DATING THE YEAR 2000 SHOULD HAVE AN ASBESTOS SURVEY CONDUCTED BY A COMPETANT SURVEYOR PRIOR TO COMMENCEMENT OF WORKS.

PLANNING NOTE:

This scheme was previously approved under application reference: 19/00478/HOU
Planning now expired hence resubmitted - all details are as per the previous application.

Project	Raising of roof, x3 dormers and single storey extensions to front.		
Client details	Mr & Mrs P. Jones 4 Grosvenor Crescent, Burbage, Hinckley, Leicestershire, LE10 2BQ		
Drawing status	Design Proposal ☐ Planning Permission ☒ Building Regulations ☐		
Drawing No.	KADS 4GC HP002 - A Sheet 4 of 4		
Drawn By.	Drawn by: KDP Date: 29/03/2019 Checked by: Date:		
Scale	ISO A1 1:50	Date	March 2023

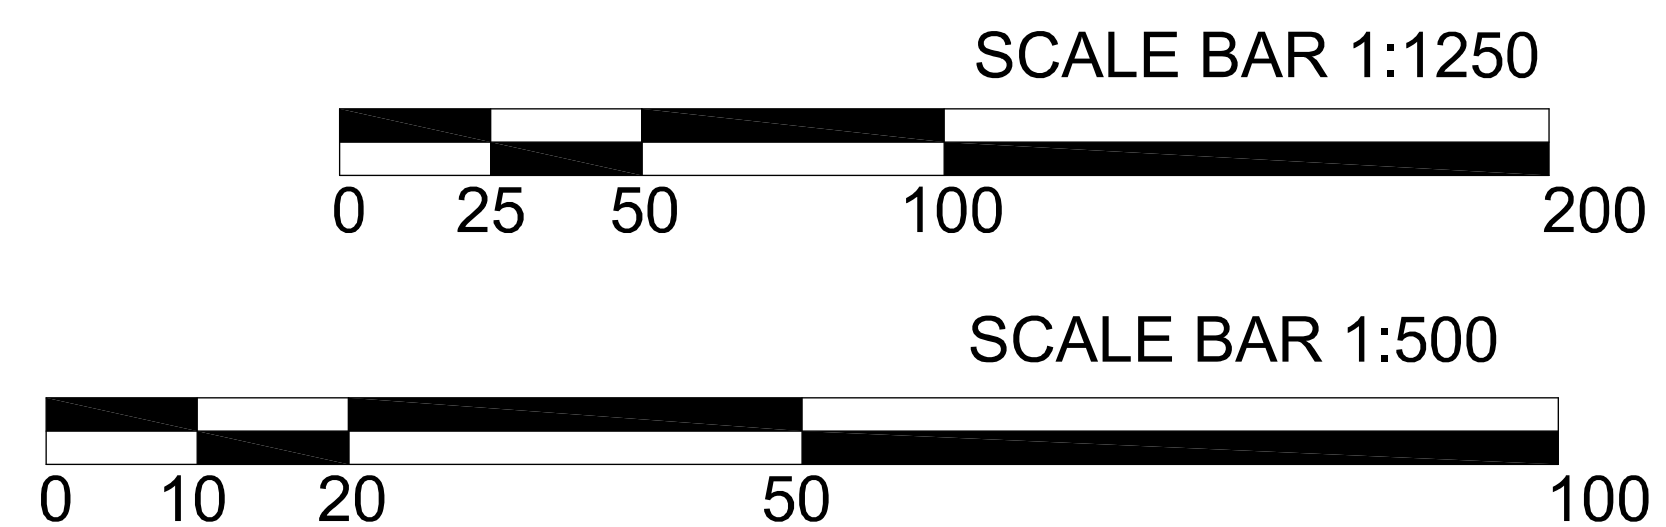

 **KADS** (Design) Ltd
architectural design services
100 Nuneaton Road | CV12 9QN
T: 02476 743 313 M: 07795 006 338
E: info@kadsdesignltd.co.uk

The copyright of this drawing and design is vested in KADS (Design) Ltd and must not be copied or reproduced without written consent. All dimensions given are to be verified on site by the responsible contractor.