© Crown Copyright
All rights reserved
License number AR 100018741

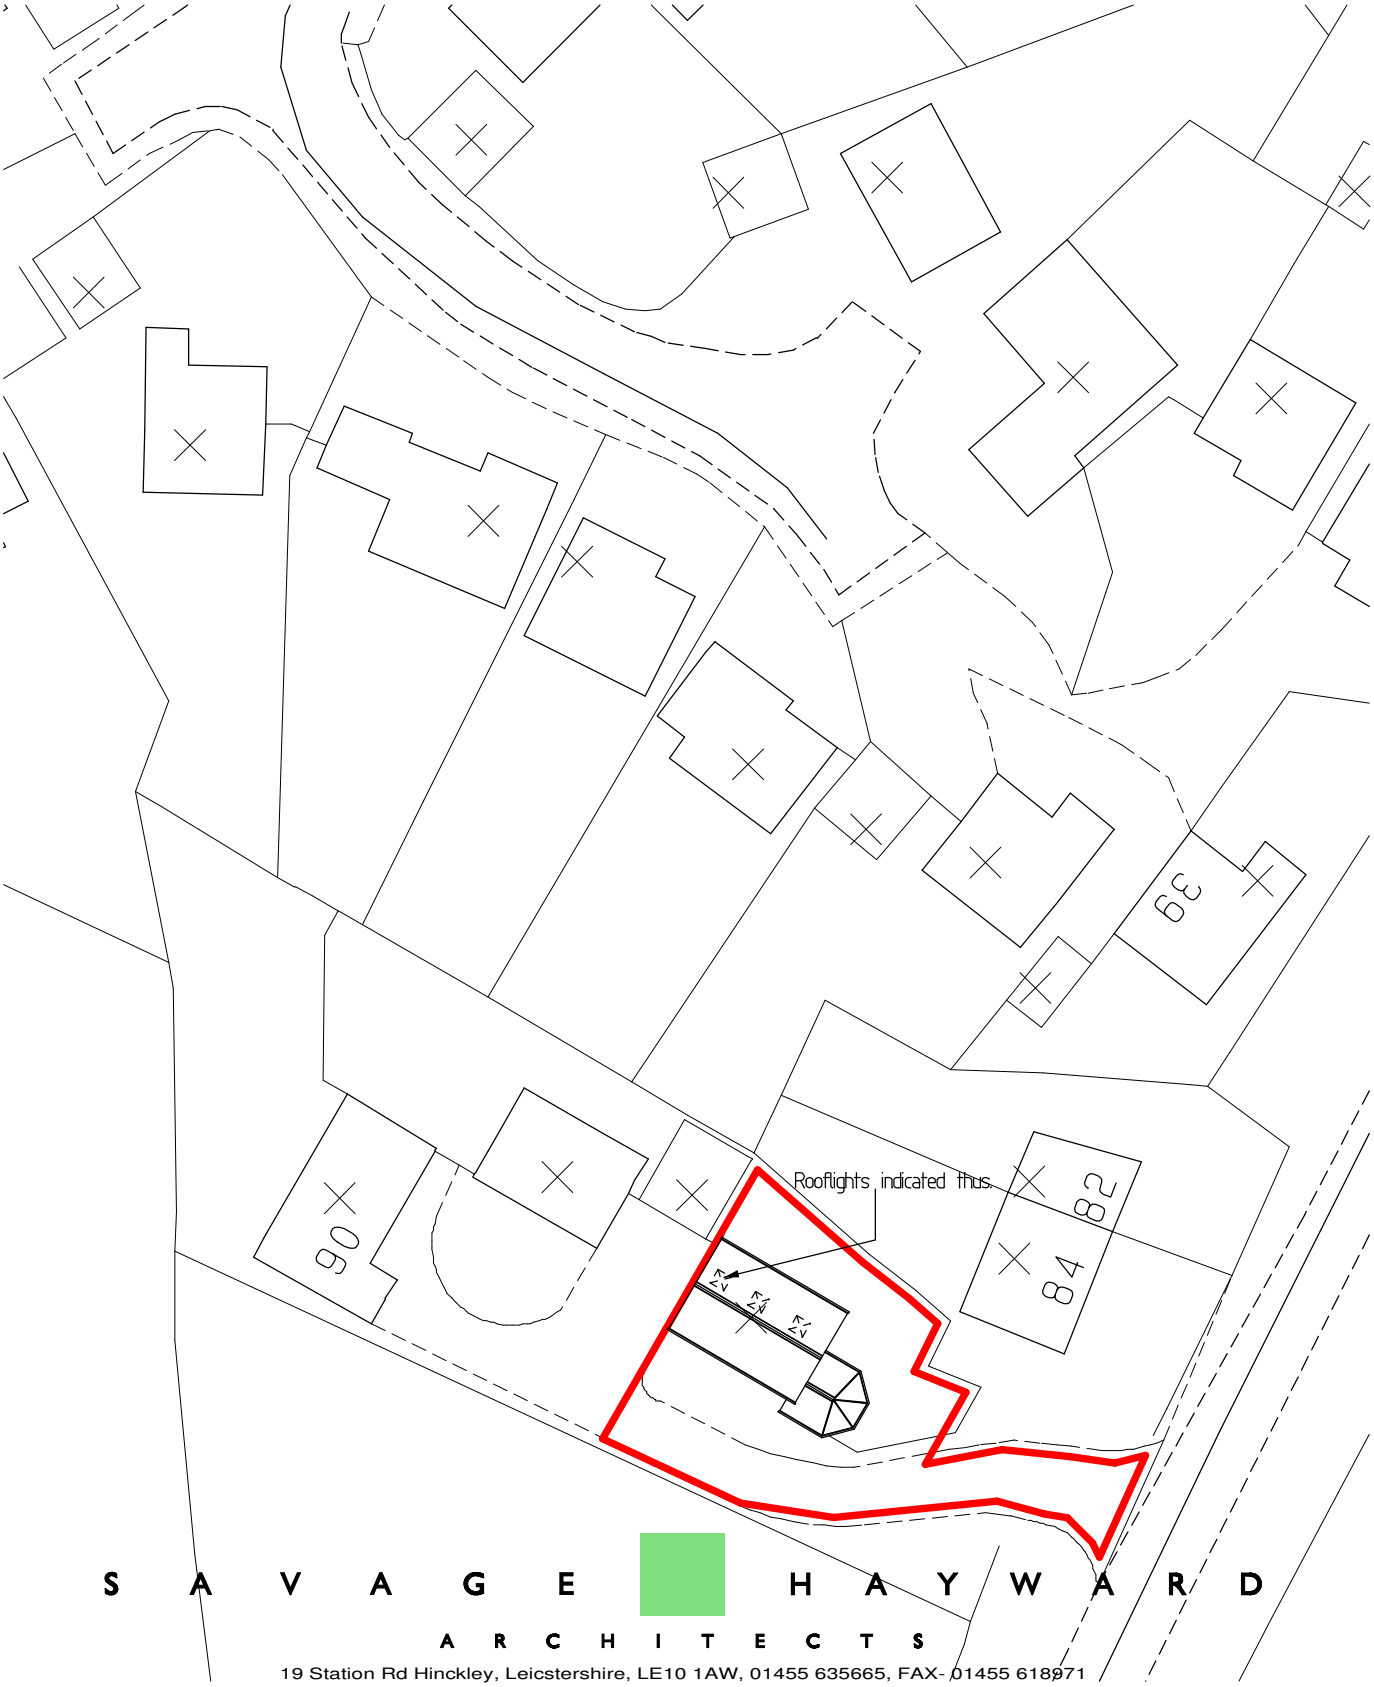

S A V A G E H A Y W A R D
A R C H I T E C T S
19 Station Rd Hinckley, Leicstershire, LE10 1AW, 01455 635665, FAX- 01455 618971

Client	Mr & Mrs Shaller		Drawing	Block Plan
Project	Proposed Exts and Alts Shenton Lane Mkt Bosworth	Auth LJW	Date April 2010	Drawing No 05A
		Scale 1 : 500	Job No 09/61	

THIS DRAWING IS THE COPYRIGHT OF SAVAGE HAYWARD REPRODUCTION IN ANY FORM OF WHOLE OR PART IS FORBIDDEN WITHOUT PRIOR WRITTEN PERMISSION OF THE COPYRIGHT HOLDER DO NOT SCALE FROM DRAWING AND ONLY FIGURE DIMENSIONS ARE TO BE USED