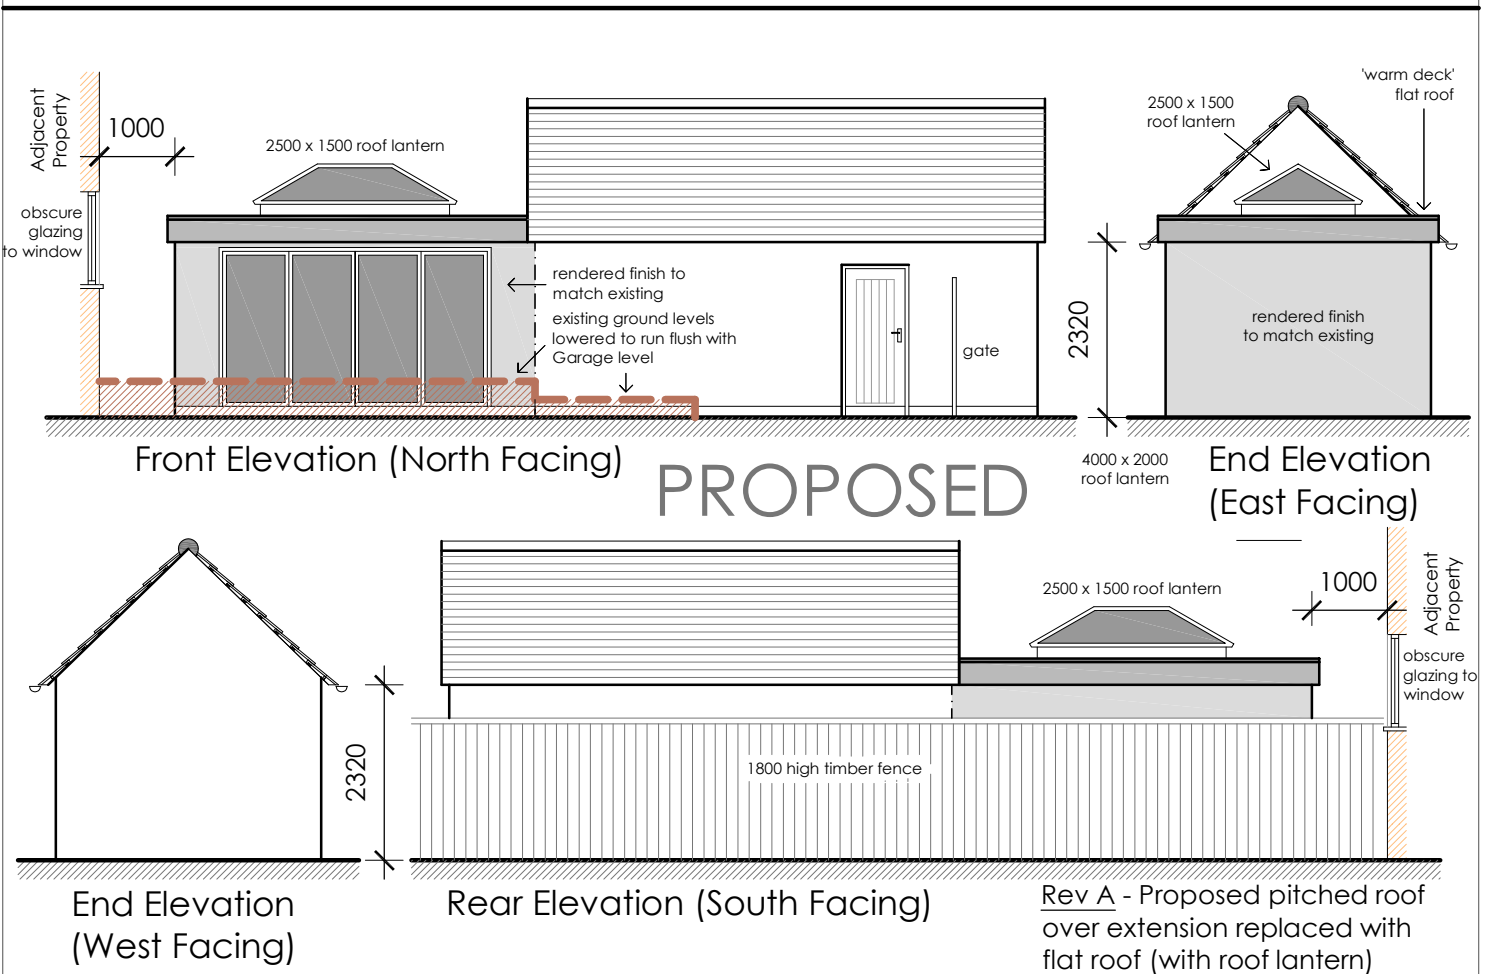
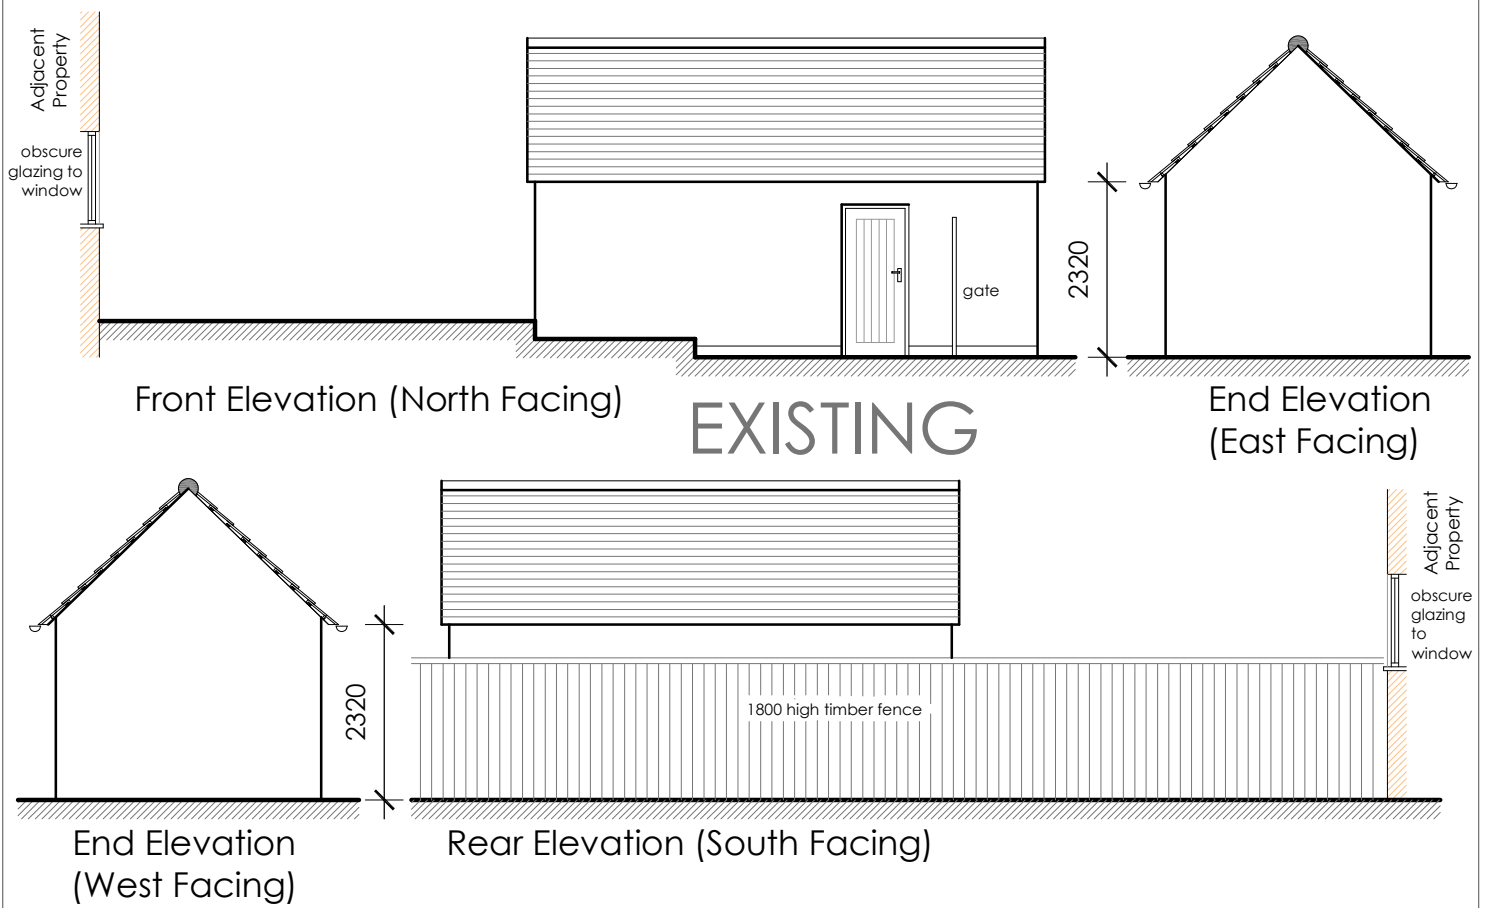


ELEVATIONS
Extension to Existing
Garage to create
a Garden Room

Greyrigg Cottage,
Sketchley Old Village,
Burbage
Hinckley LE10 3HT

dwg no:- 26.18.06A scale:- 1:100 (A4) date:- June 2026

pgs design
mobile:- 07827 930918
pgsdesign2014@gmail.com