Do not scale. Use only written dimensions. Contractors must verify all dimensions before starting work and any discrepancies to be reported to Burdett Cleaver Partnership
© This drawing including the design and technical information contained in it remains the copyright of Burdett Cleaver Partnership

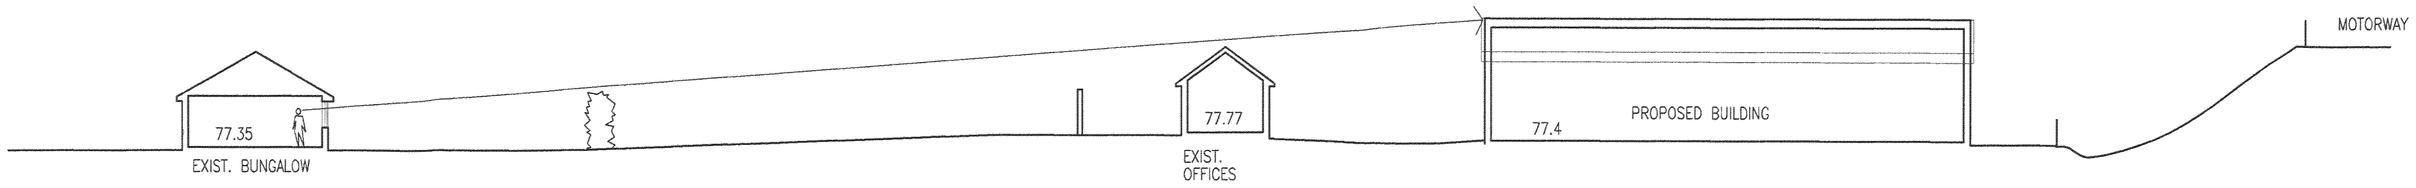

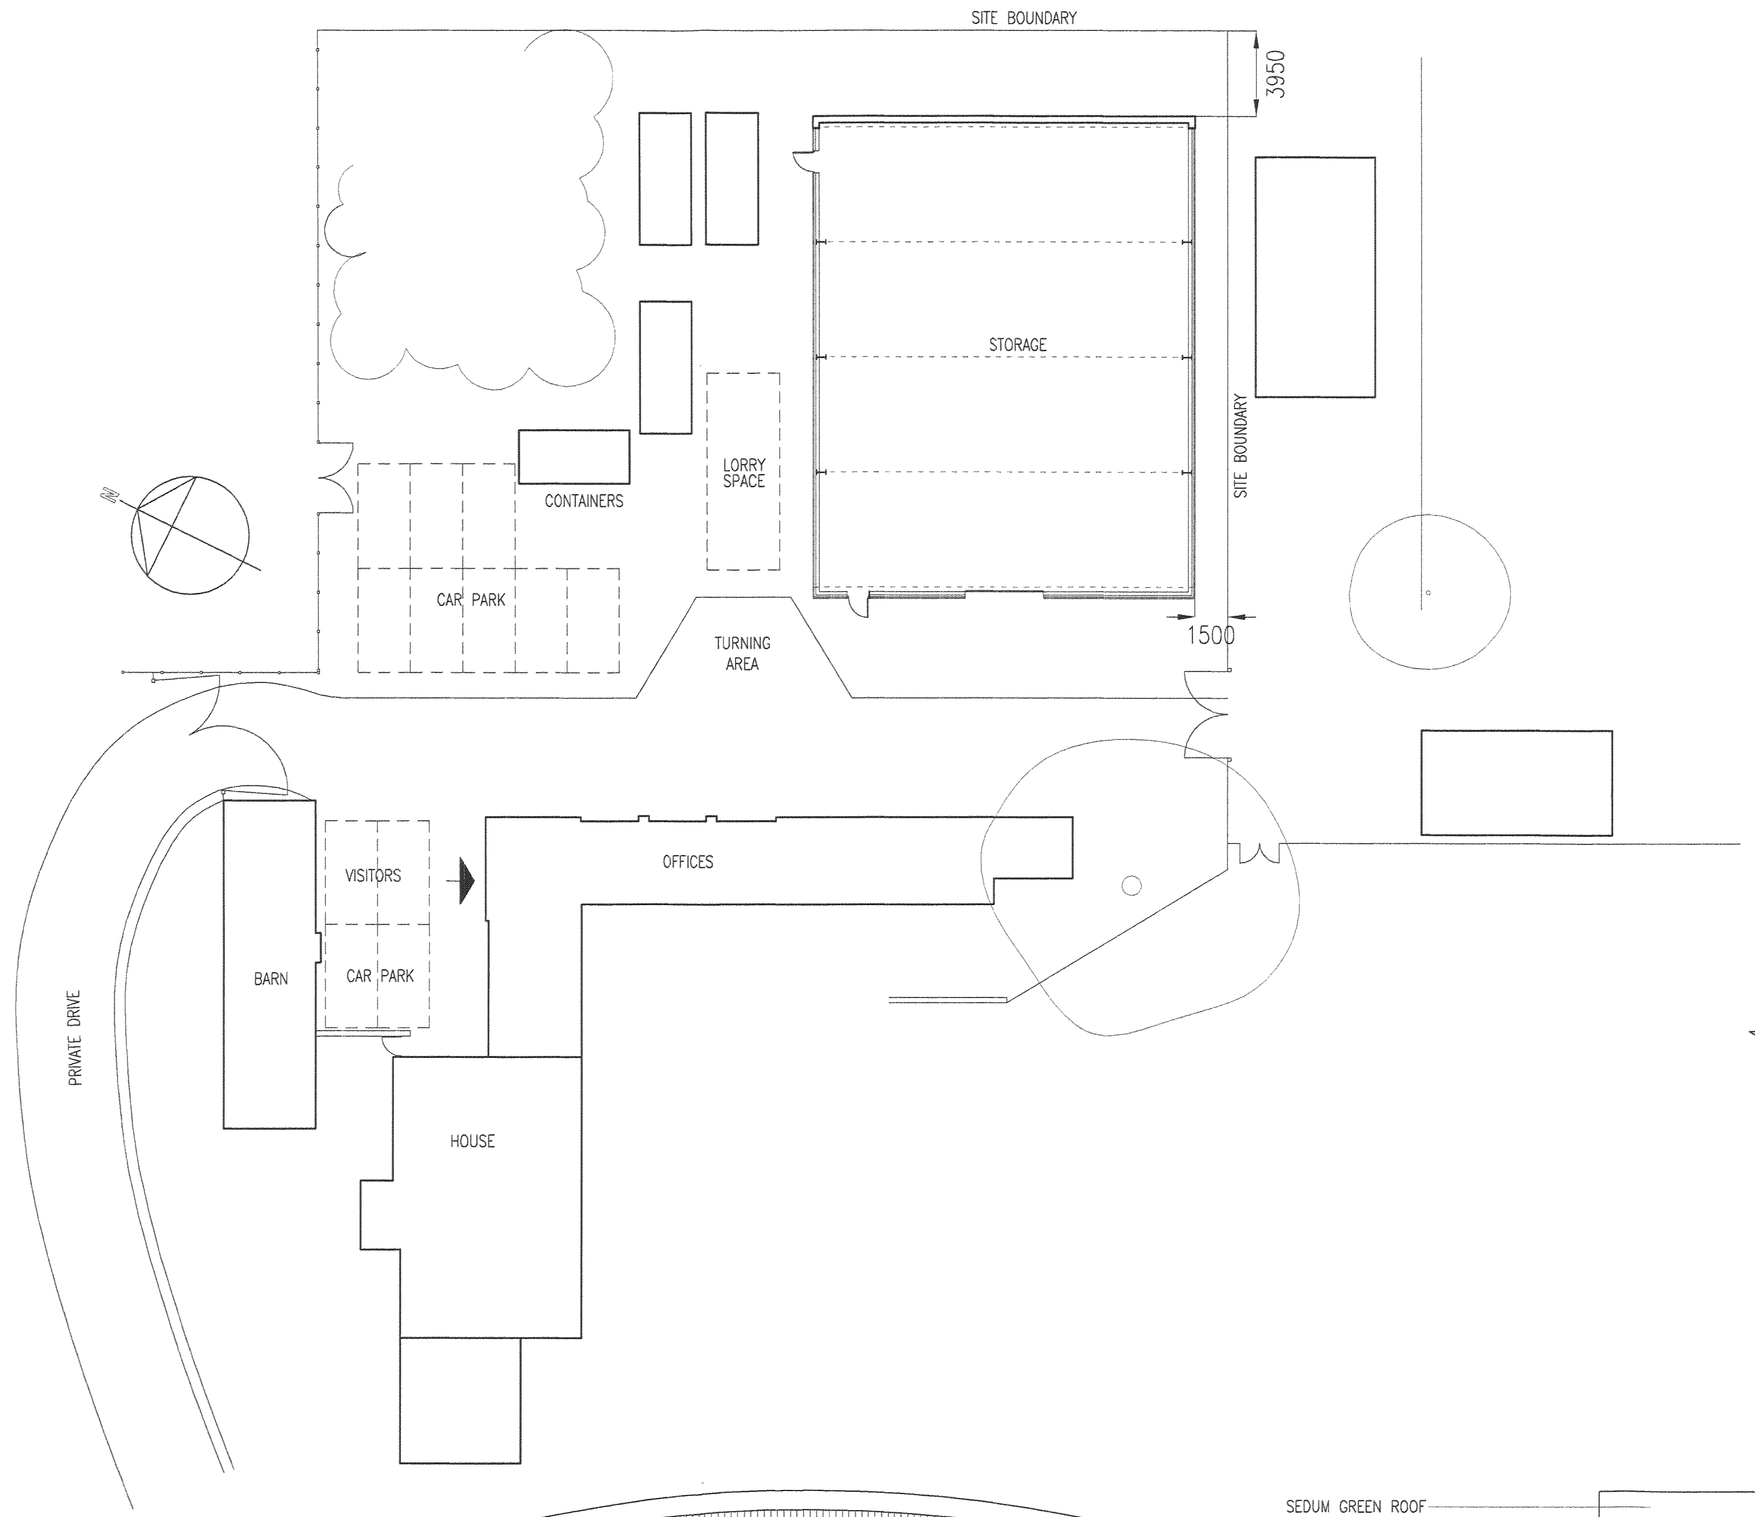

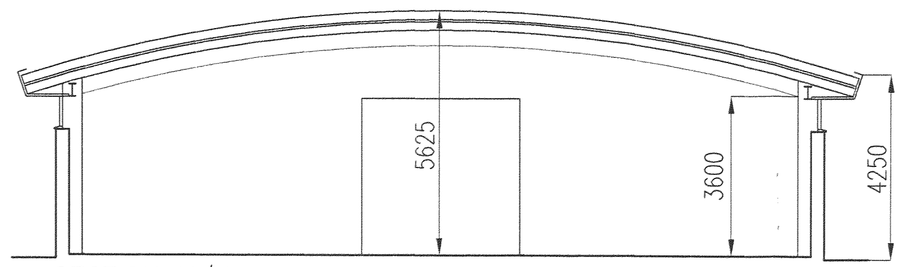

SECTION X/Y

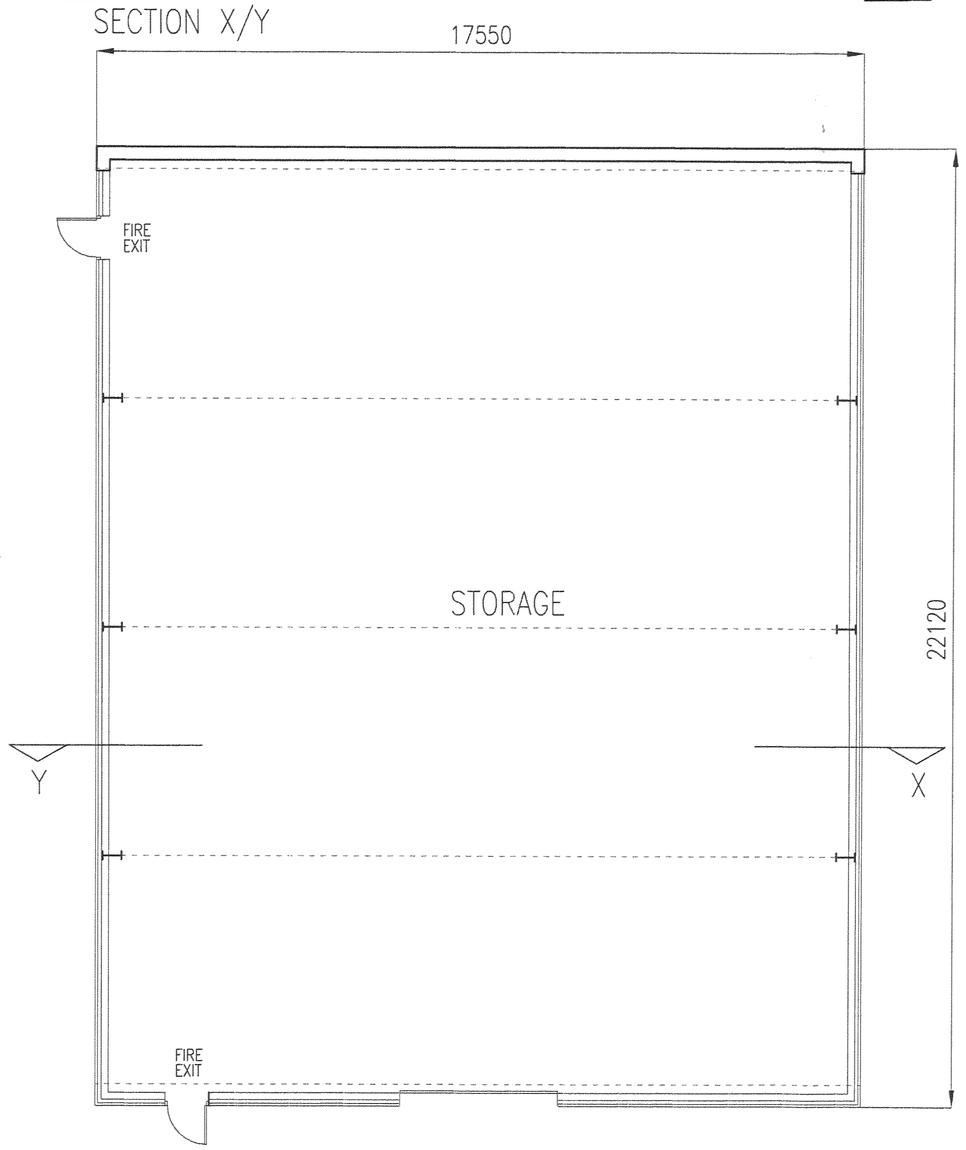

PLAN

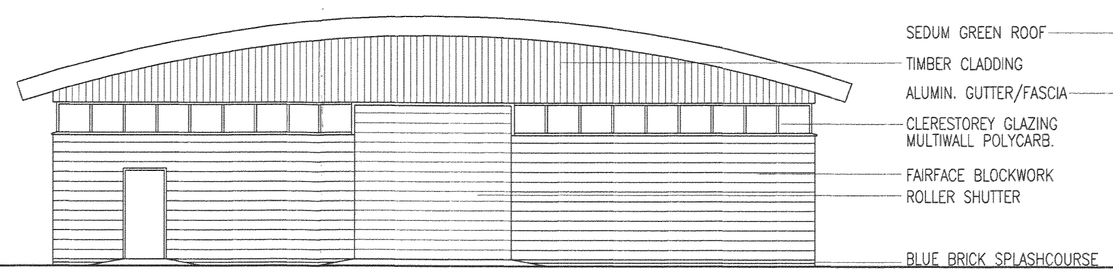

FRONT ELEV (SW)

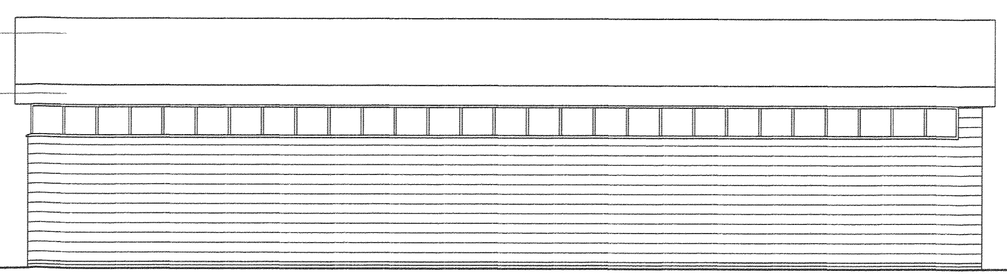

SIDE ELEV (SE)

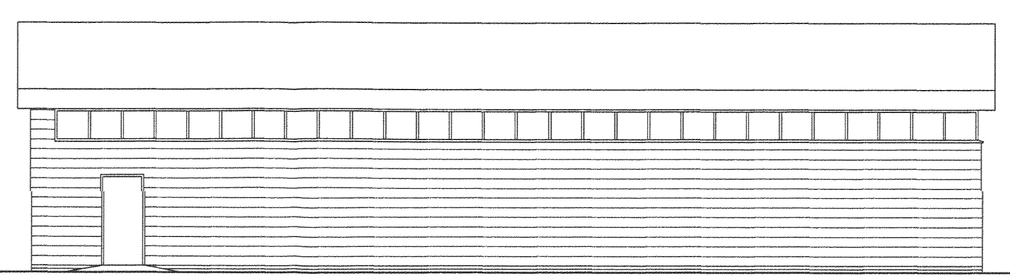

SIDE ELEV (NW)

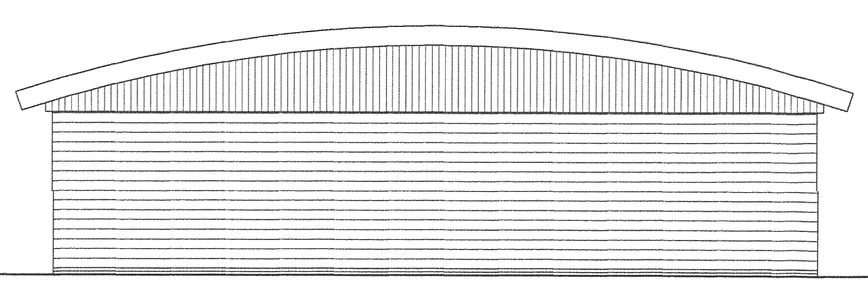

REAR ELEV (NE)

Notes

EXTERNAL MATERIALS
Roof: Pregrown Sedum system
Eaves, soffit, bargeboard and rainwater goods: Aluminium powder coated Green RAL 6002
Vertical Timber Cladding: Woodstain Dark Green
Facing Blockwork: Plasmor 'shot blasted' finish Colour: Mellow Yellow
Roller Shutter Door: Metal Green RAL 6002
Windows: Aluminium powder coated Green RAL 6002 with clear multiwall polycarbonate glazing
Personell doors/frames: Gloss paint Dark Green
Splashcourse: Blue engineering brickwork

Revisions

A – Window openings represented on plan. 30/01/09
B – External Materials note added. 14/05/09

Project KIRBY GRANGE FARM
TAVERNER DRIVE
RATBY, LEICS. LE6 0HQ

Client CAWREY LTD.

Drawing PROPOSED STORAGE BUILDING

Draw No. AL(0)03	907	rev B	Drawn PWC
Scale 1:100,200	Date 21/08/08		Check PWC

ARCHITECT
23 RAWSON STREET
LEICESTER LE1 6UP
TEL. 0116 255 6305
FAX. 0116 255 3347
MOB. 07771 912662
info@paulcleaver.co.uk

PAUL CLEAVER