



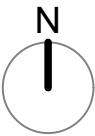


NOTES

This drawing is the property of FPCR Environment and Design Ltd and is issued on the condition it is not reproduced, retained or disclosed to any unauthorised person, either wholly or in part without written consent of FPCR Environment and Design Ltd.

Ordnance Survey base mapping - supplied by client.

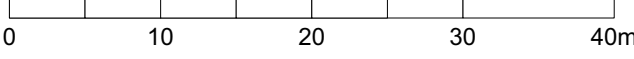

KEY

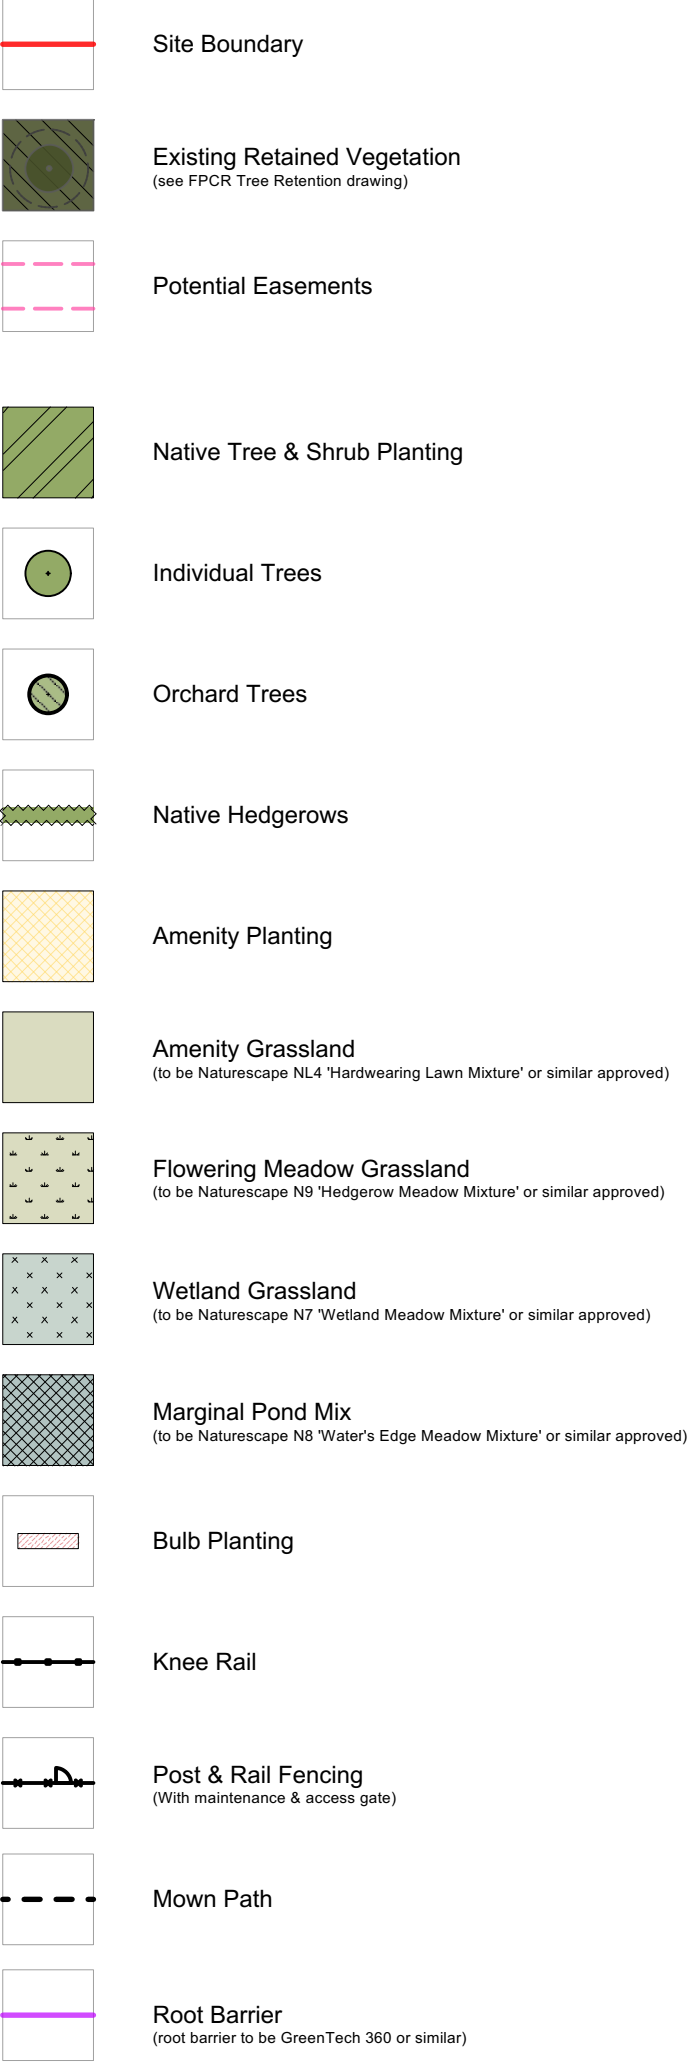

NOTES

- Native tree & shrub planting to be set out at 1 plant per sq/m. Species to be set out in groups of 3, 5 or 7 plants and randomised to avoid patterns. All whip planting to be staked and protected with a shrub shelter.

- Mixed native hedgerows to be planted double staggered, 5 plants lin/m. All whip planting to be staked and protected with a shrub shelter.

- Single species native hedgerows to be planted in a single row, 3 plants lin/m. All whip planting to be staked and protected with a shrub shelter.

- All proposed standard trees and fruit trees to be double staked. Proposed fruit trees are local varieties.

- Amenity planting to be set out in single species groups of 3 or 5 and randomised to avoid patterns.

- Bulb planting to be native bulbs and planted at 15 bulbs per sq/m.

- Proposed species as indicated on approved Strategic Landscape Masterplan.

- For planting schedule see 10730-FPCR-XX-XX-DR-L-0001.

- For On Plot proposals see 10730-FPCR-XX-XX-DR-L-0003-0004.

- For Tree Pit Detail see drawing 10730-FPCR-XX-XX-DR-0002.

Planting Schedule							
NATIVE TREE & SHRUB PLANTING							
Qty	Latin Name	Common Name	Height	Form	Rate/m2		
98	Acer campestre	Field Maple	60-80cm	Whip	1		
99	Alnus glutinosa	Common Alder	60-80cm	Whip	1		
99	Betula pendula	Silver Birch	60-80cm	Whip	1		
164	Cornus sanguinea	Dogwood	60-80cm	Whip	1		
222	Corylus avellana	Hazel	60-80cm	Whip	1		
204	Crataegus monogyna	Hawthorn	60-80cm	Whip	1		
99	Malus sylvestris	Crab Apple	60-80cm	Whip	1		
99	Quercus robur	Oak	60-80cm	Whip	1		
27	Rosa canina	Dog Rose	60-80cm	Whip	1		
11	Salix aurita	Eared Willow	60-80cm	Whip	1		
27	Sambucus nigra	Elder	60-80cm	Whip	1		
164	Viburnum opulus	Guelder Rose	60-80cm	Whip	1		
1314							
AMENITY PLANTING							
Qty	Latin Name	Common Name	Height	Container Size	Rate/m2		
10	Bergenia 'Silberlicht'	Elephant's Ears	20-30cm	3L	5		
18	Brachyglottis 'Sunshine'	Brachyglottis 'Sunshine'	30-40cm	3L	3		
6	Calamagrostis 'Karl Foerster'	Feather Reed Grass	30-40cm	3L	3		
46	Cornus alba 'Ruby'	Dogwood 'Ruby'	40-60cm	5L	3		
32	Hebe rakianensis	Shrubby Veronica	30-40cm	5L	3		
25	Corylus avellana	Hazel	40-60cm	5L	3		
23	Escallonia ivayi	Escallonia	40-60cm	5L	3		
12	Pittosporum tenuifolium 'Silver Queen'	Tawhiwhi 'Silver Queen'	30-40cm	5L	3		
23	Prunus laurocerasus 'Otto Luyken'	Laurel	40-60cm	5L	3		
195							
INDIVIDUAL TREES							
Qty	Latin Name	Common Name	Height	Form	Root Condition	Minimum Clear Stem	Girth
1	Acer rubrum	Red Maple	350-400cm	Heavy Standard	RB	Min 200cm	12-14cm
3	Alnus cordata	Italian Alder	350-400cm	Heavy Standard	RB	Min 200cm	12-14cm
4	Alnus glutinosa	Common Alder	350-400cm	Heavy Standard	RB	Min 200cm	12-14cm
13	Betula pendula	Silver Birch	200-250cm	Light Standard	RB	Min 150cm	6-8cm
5	Betula pendula	Silver Birch	350-400cm	Heavy Standard	RB	Min 200cm	12-14cm
5	Betula pubescens	Downy Birch	200-250cm	Light Standard	RB	Min 150cm	6-8cm
5	Carpinus betulus	Hornbeam	350-400cm	Heavy Standard	RB	Min 200cm	12-14cm
2	Carpinus betulus 'Fastigiata'	Upright Hornbeam	450-500cm	Extra Heavy Standard	RB	Min 200cm	16-18cm
3	Prunus avium	Wild Cherry	200-250cm	Light Standard	RB	Min 150cm	6-8cm
4	Prunus avium	Wild Cherry	350-400cm	Heavy Standard	RB	Min 200cm	12-14cm
1	Prunus padus 'Watereri'	Bird Cherry 'Watereri'	350-400cm	Heavy Standard	RB	Min 200cm	12-14cm
4	Quercus ilex	Holm Oak	350-400cm	Heavy Standard	RB	Min 200cm	12-14cm
5	Quercus robur	Oak	350-400cm	Heavy Standard	RB	Min 200cm	12-14cm
3	Salix caprea	Goat Willow	350-400cm	Heavy Standard	RB	Min 200cm	12-14cm
4	Sorbus aucuparia	Rowan	350-400cm	Heavy Standard	RB	Min 200cm	12-14cm
61							

Planting Schedule							
FRUIT TREES							
Qty	Latin Name	Common Name	Height	Form	Root Condition	Minimum Clear Stem	Girth
1	Malus domestica 'Dabinett'	Apple 'Dabinett'	150-200cm	Half Standard - MM106	BR		
1	Malus domestica 'Dumelow's Seedling'	Apple 'Dumelow's Seedling'	150-200cm	Half Standard - MM106	BR		
1	Malus domestica 'George Neal'	Apple 'George Neal'	150-200cm	Half Standard - MM106	BR		
1	Malus domestica 'Laxton's Superb'	Apple 'Laxton's Superb'	150-200cm	Half Standard - MM106	BR		
1	Pyrus communis 'Beech Hill'	Pear 'Beech Hill'	150-200cm	Half Standard - QA	BR		
1	Pyrus communis 'Onward'	Pear 'Onward'	150-200cm	Half Standard - QA	BR		
1	Prunus domestica 'Monarch Plum'	Plum 'Monarch Plum'	150-200cm	Half Standard - SJA	BR		
1	Prunus domestica 'Syston Plum'	Plum 'Syston Plum'	150-200cm	Half Standard - SJA	BR		
8							
MIXED NATIVE HEDGEROWS (planted double staggered, 5 plants lin/m)							
Qty	Latin Name	Common Name	Height	Form	Root Condition		
111	Acer campestre	Field Maple	60-80cm	Whip	BR		
111	Alnus glutinosa	Common Alder	60-80cm	Whip	BR		
659	Crataegus monogyna	Hawthorn	60-80cm	Whip	BR		
111	Prunus spinosa	Blackthorn	60-80cm	Whip	BR		
111	Viburnum opulus	Guelder Rose	60-80cm	Whip	BR		
1103							
SINGLE SPECIES NATIVE HEDGEROWS (planted in a single row, 5 plants lin/m)							
Qty	Latin Name	Common Name	Height	Form	Root Condition		
43	Carpinus betulus	Hornbeam	80-100cm	Whip	BR		
NATIVE BULB PLANTING							
Qty	Latin Name	Common Name					
690	Narcissus pseudonarcissus	Daffodi					

client

Miller Homes

project

Land off Hinckley Road, Stoke Golding

drawing title

POS LANDSCAPE PROPOSALS (Sheet 1 of 2)

scale

1:500 @ A1

dm.

CC

chk

DH

date created

12 July

project number

10730

status

S3

issue

P04

document number

10730-FPCR-XX-XX-DR-L-0001

Project Code

Originator

Zone

Level

Type

Rise

Drawing Number