

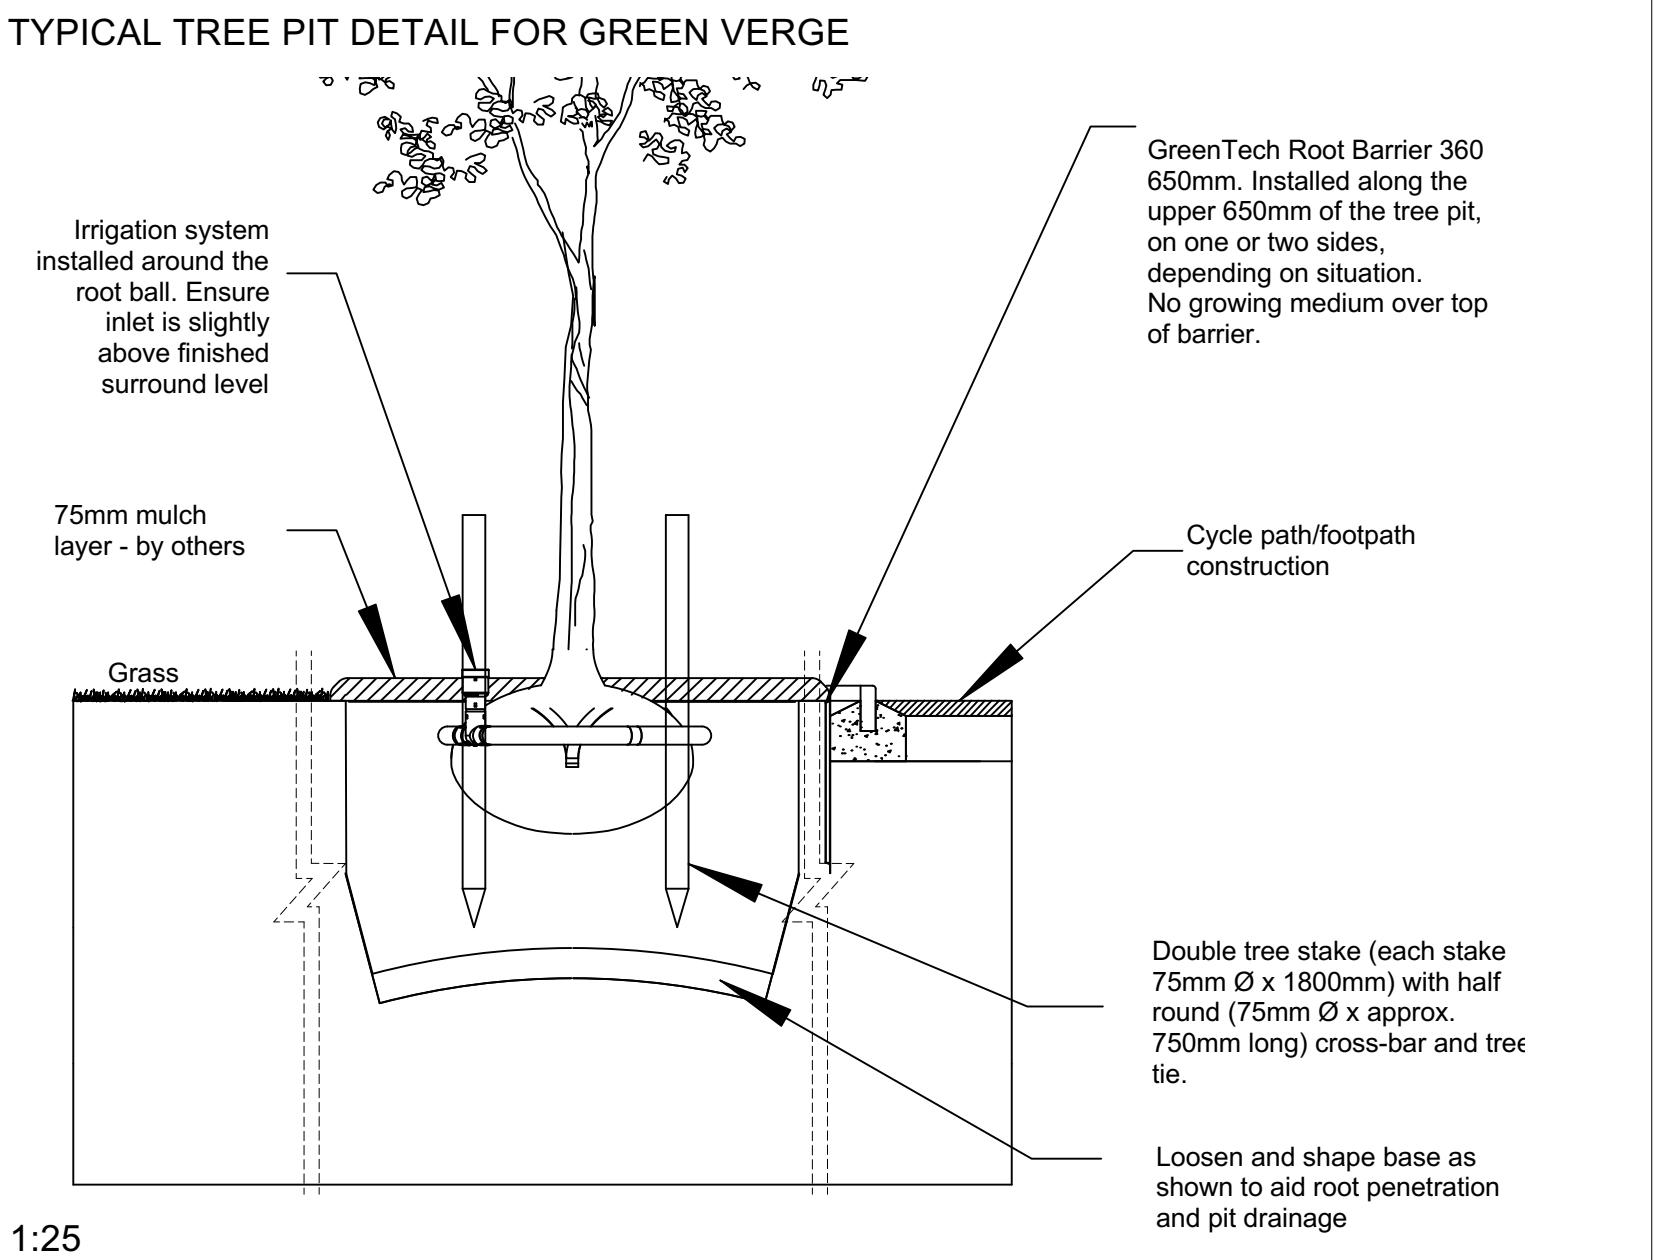
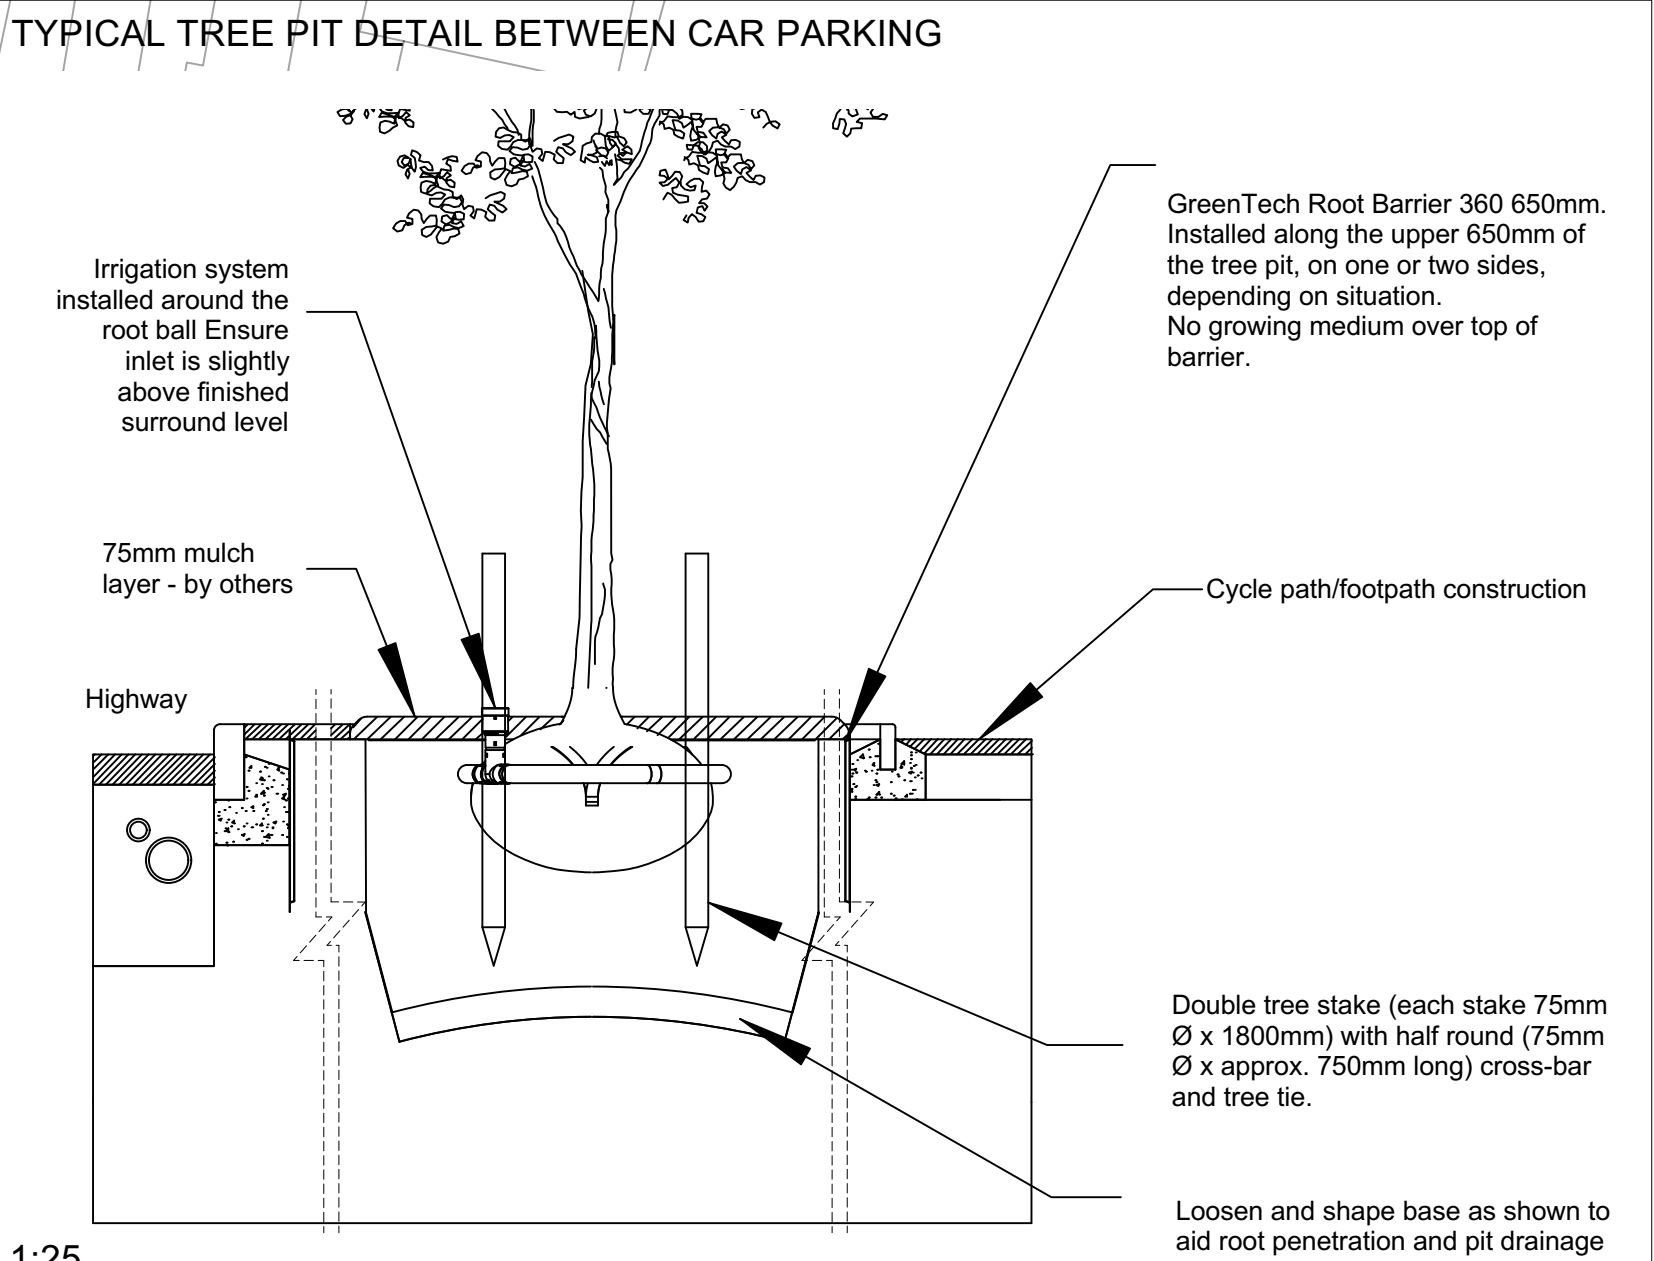
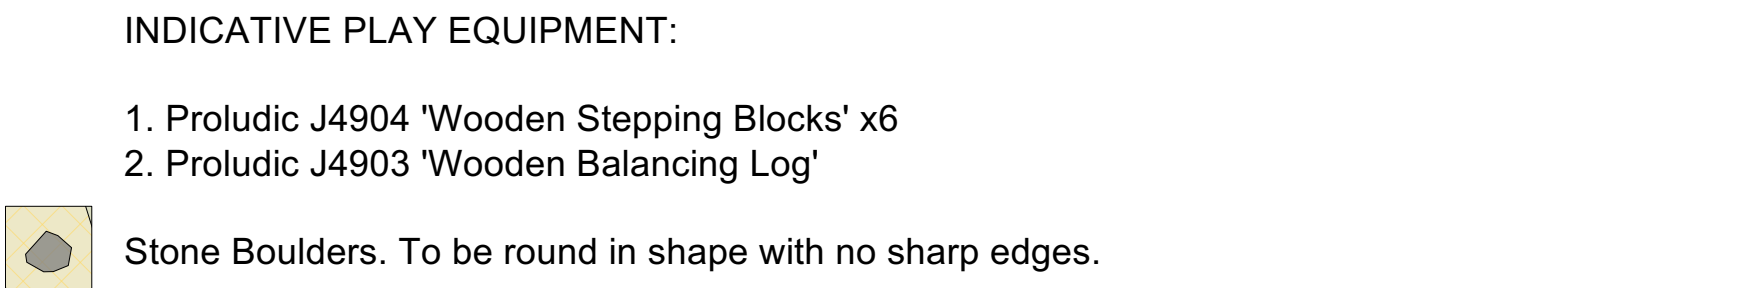


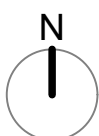

NOTES

This drawing is the property of FPCR Environment and Design Ltd and is issued on the condition it is not reproduced, retained or disclosed to any unauthorised person, either wholly or in part without written consent of FPCR Environment and Design Ltd.

Ordinance Survey base mapping - supplied by client.

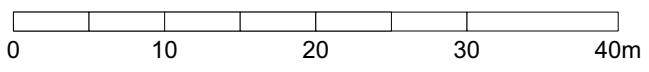

KEY

- Site Boundary
- Existing Retained Vegetation (see FPCR Tree Retention drawing)
- Potential Easements
- Native Tree & Shrub Planting
- Individual Trees
- Orchard Trees
- Native Hedgerows
- Amenity Planting
- Amenity Grassland (to be Naturescape NL4 'Hardwearing Lawn Mixture' or similar approved)
- Flowering Meadow Grassland (to be Naturescape NP 'Hedgerow Meadow Mixture' or similar approved)
- Wetland Grassland (to be Naturescape NT 'Wetland Meadow Mixture' or similar approved)
- Marginal Pond Mix (to be Naturescape NS 'Water's Edge Meadow Mixture' or similar approved)
- Bulb Planting
- Knee Rail
- Post & Rail Fencing (With maintenance & access gate)
- Mown Path
- Root Barrier (root barrier to be GreenTech 360 or similar)

NOTES

- Native tree & shrub planting to be set out at 1 plant per sq/m. Species to be set out in groups of 3, 5 or 7 plants and randomised to avoid patterns. All whip planting to be staked and protected with a shrub shelter.
- Mixed native hedgerows to be planted double staggered, 5 plants lin/m. All whip planting to be staked and protected with a shrub shelter.
- Single species native hedgerows to be planted in a single row, 3 plants lin/m. All whip planting to be staked and protected with a shrub shelter.
- All proposed standard trees and fruit trees to be double staked. Proposed fruit trees are local varieties.
- Amenity planting to be set out in single species groups of 3 or 5 and randomised to avoid patterns.
- Bulb planting to be native bulbs and planted at 15 bulbs per sq/m.
- Proposed species as indicated on approved Strategic Landscape Masterplan.
- For planting schedule see 10730-FPCR-XX-XX-DR-L-0001.
- For On Plot proposals see 10730-FPCR-XX-XX-DR-L-0003-0004.

P05	04/03/2025	Updated layout to plot 1	IAM
P04	12/07/2022	Updated layout and tree root barriers	IAM DH
P03	06/07/2022	Quercus palustris swapped for Quercus robur	IAM IAM
P02	12.04.2022	Minor amendments	CC DH
P01	06.04.2022	First Issue	CC DH
rev	date	description	dwn chg



client
Miller Homes

project
Land off Hinckley Road, Stoke Golding

drawing title
POS LANDSCAPE PROPOSALS (Sheet 2 of 2)

scale
1:500 @ A1

project number
10730

document number
10730-FPCR-XX-XX-DR-L-0002

Project Code - Originator - Zone - Level - Type - Rise - Drawing Number

masterplanning
environmental assessment
landscape design
urban design
ecology
architecture
arboriculture

FPCR Environment and Design Ltd
Lockington Hall
Lockington
Derby
DE74 2RH

t: 01509 672772
e: mail@fpcr.co.uk
w: www.fpcr.co.uk

dm	chk	date created
CC	DH	12 July 2022
status	issue	
S3	P05	