


Mr & Mrs Hancock
147 Heath Lane
Earl Shilton LE9 7PF

Internal Alterations to create a larger
Kitchen / Dining Area and Garage
Conversion

Block plan &
Location map

1 : 1250
1 : 500
2025-06-01

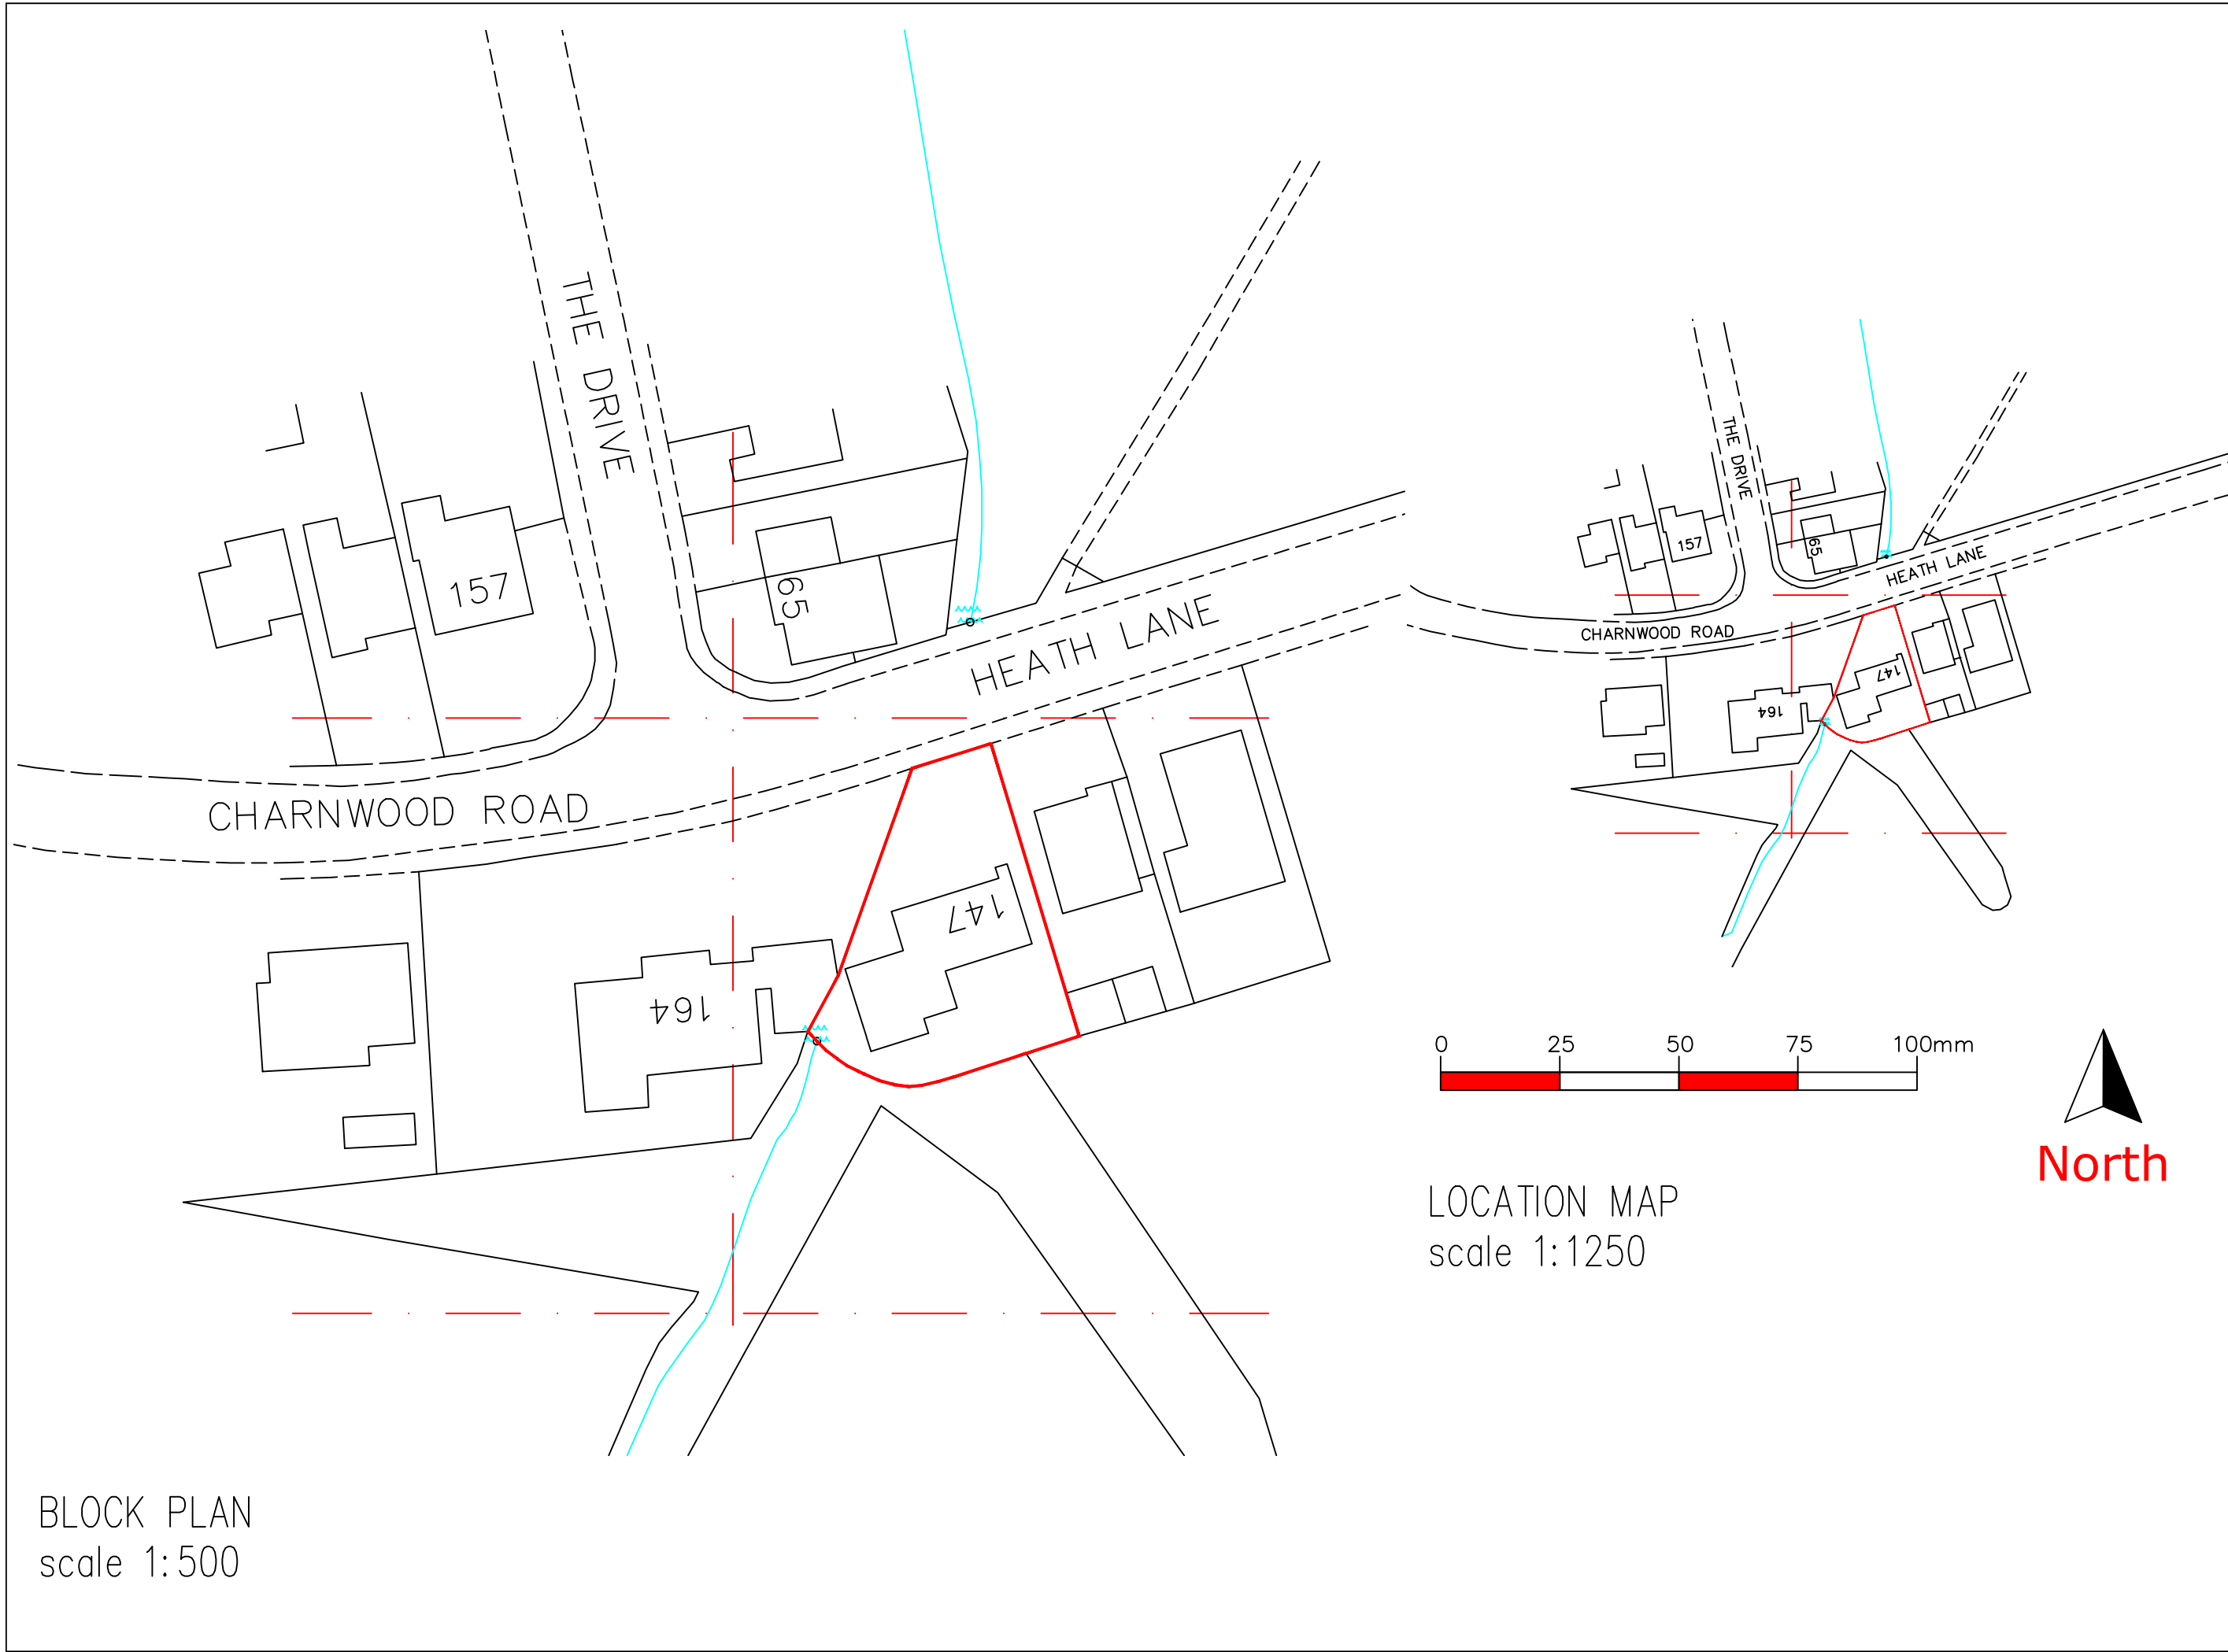

BLOCK PLAN
scale 1:500

LOCATION MAP
scale 1:1250