


Mr & Mrs Hancock
147 Heath Lane
Earl Shilton LE9 7PF

Internal Alterations to create a larger
Kitchen / Dining Area and Garage
Conversion

Parking Provision

1 : 200
2025-06-06

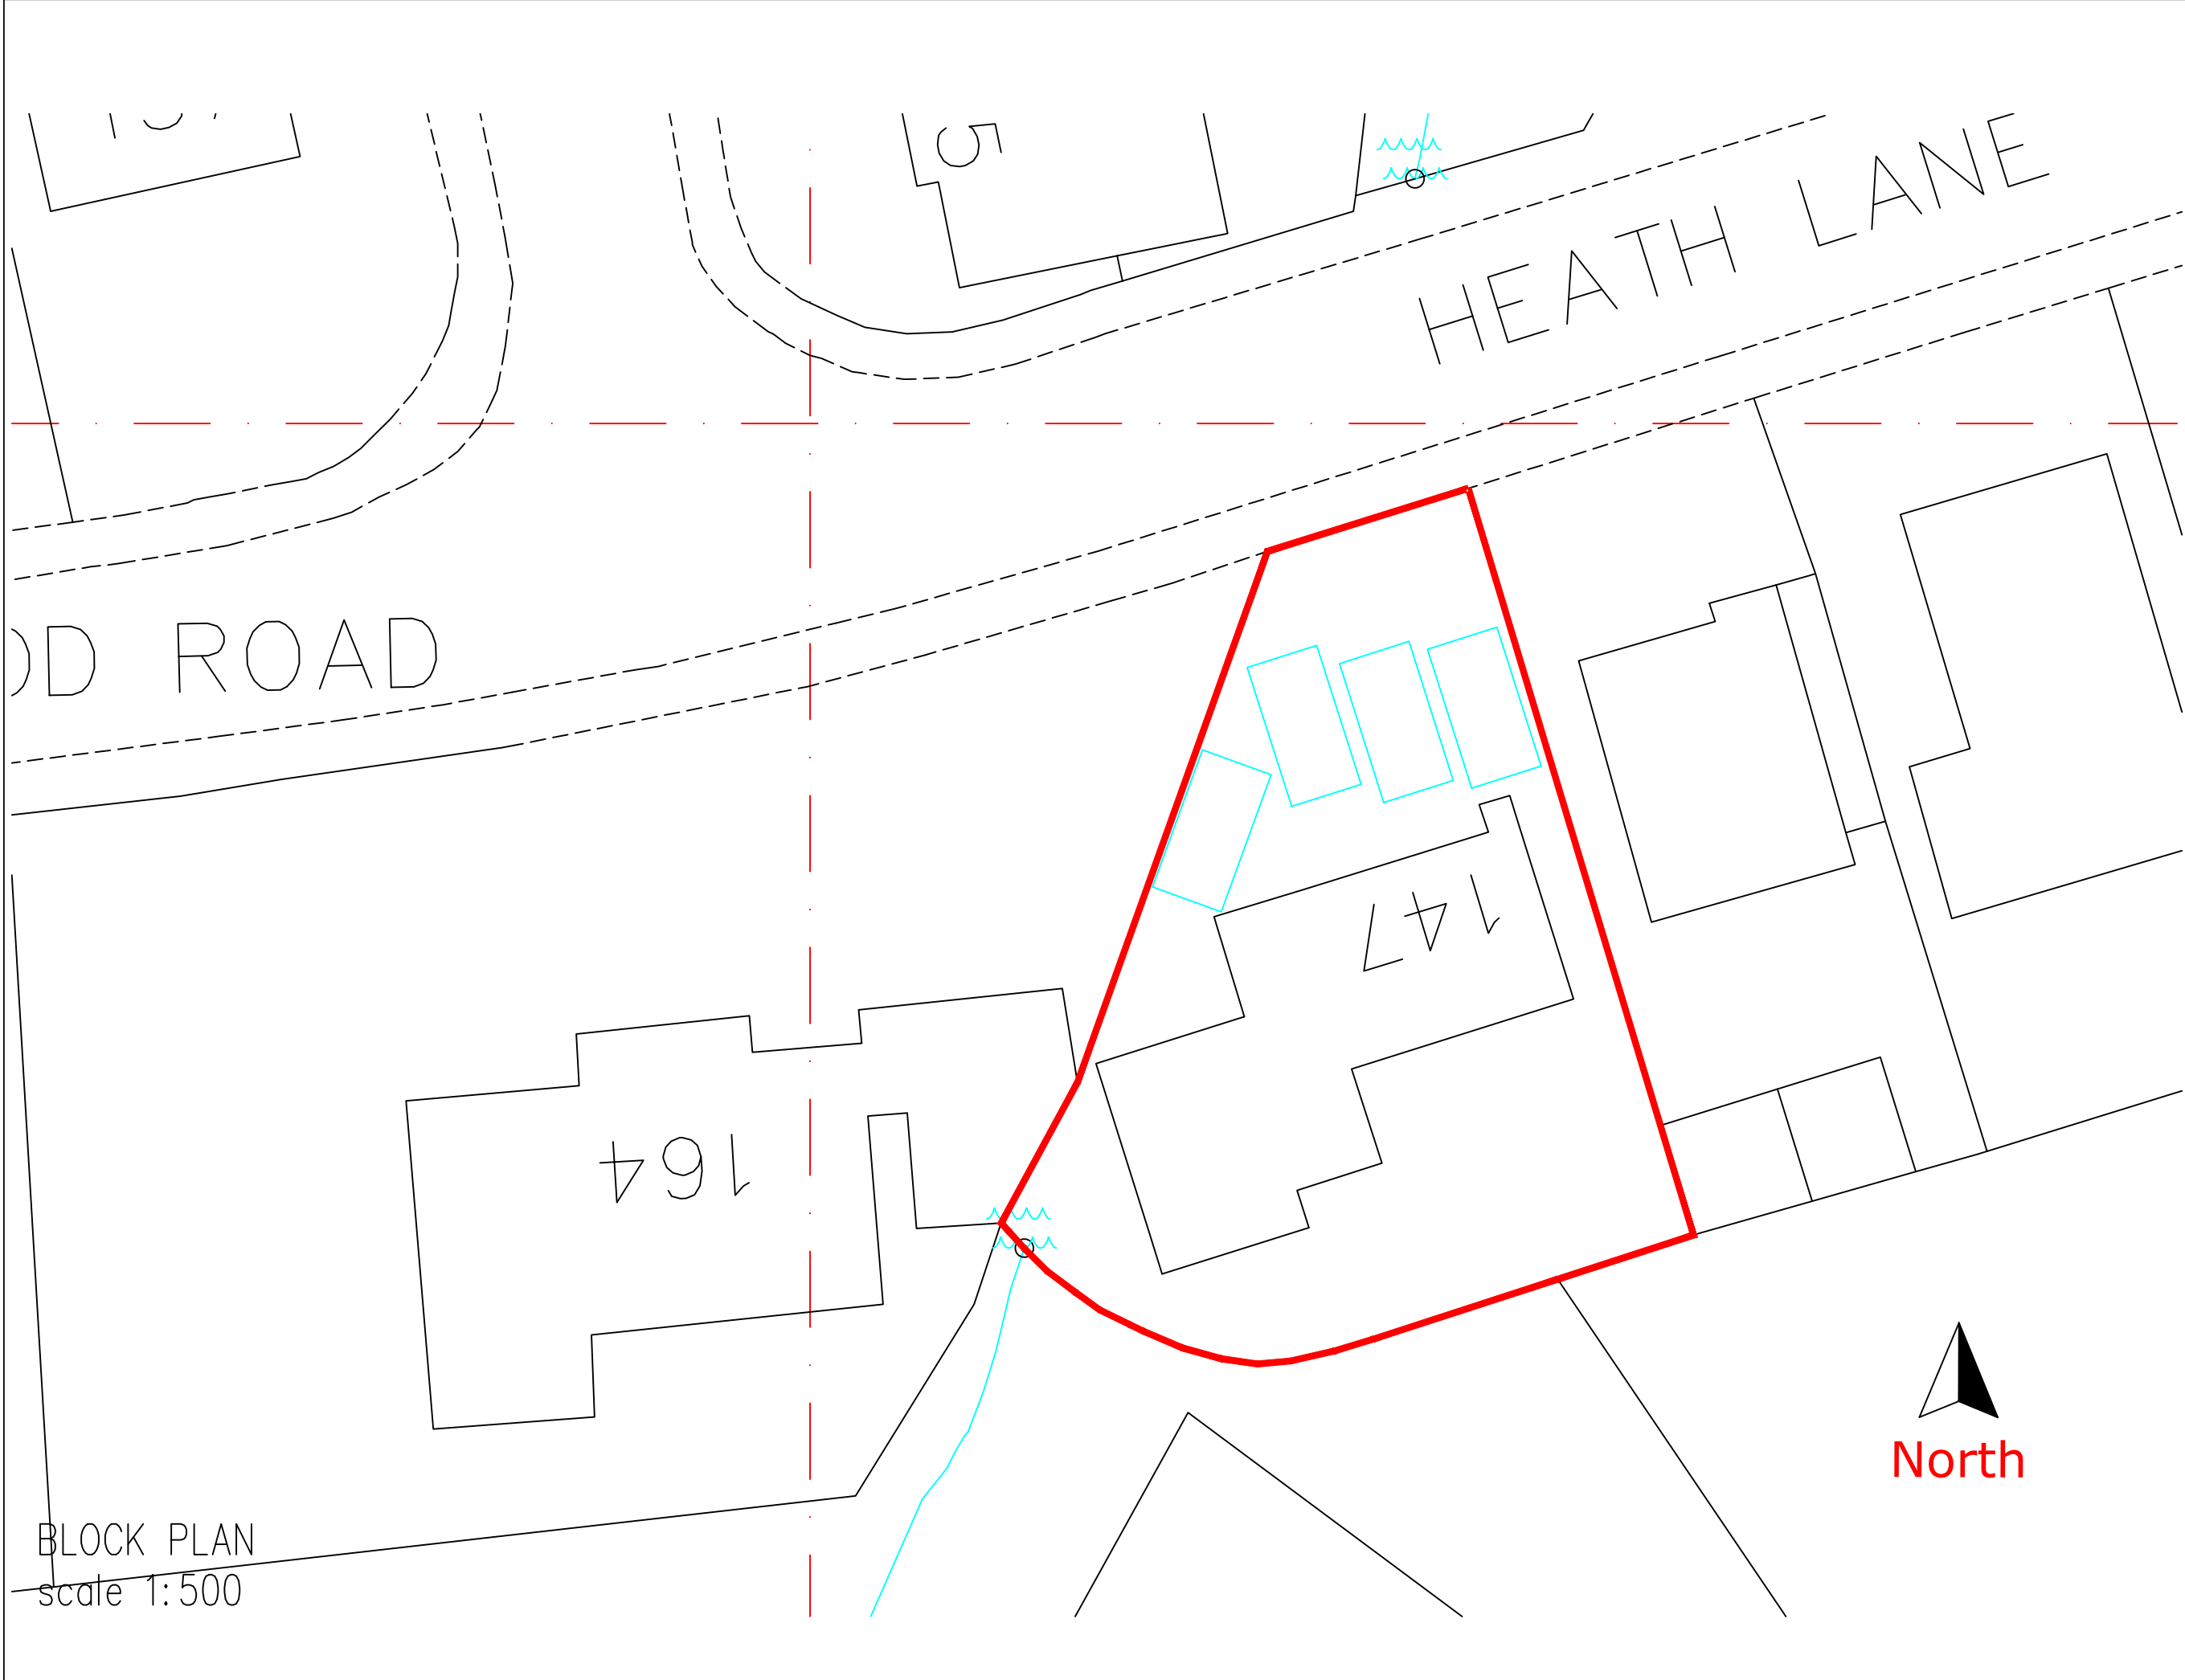

BLOCK PLAN
scale 1:500