



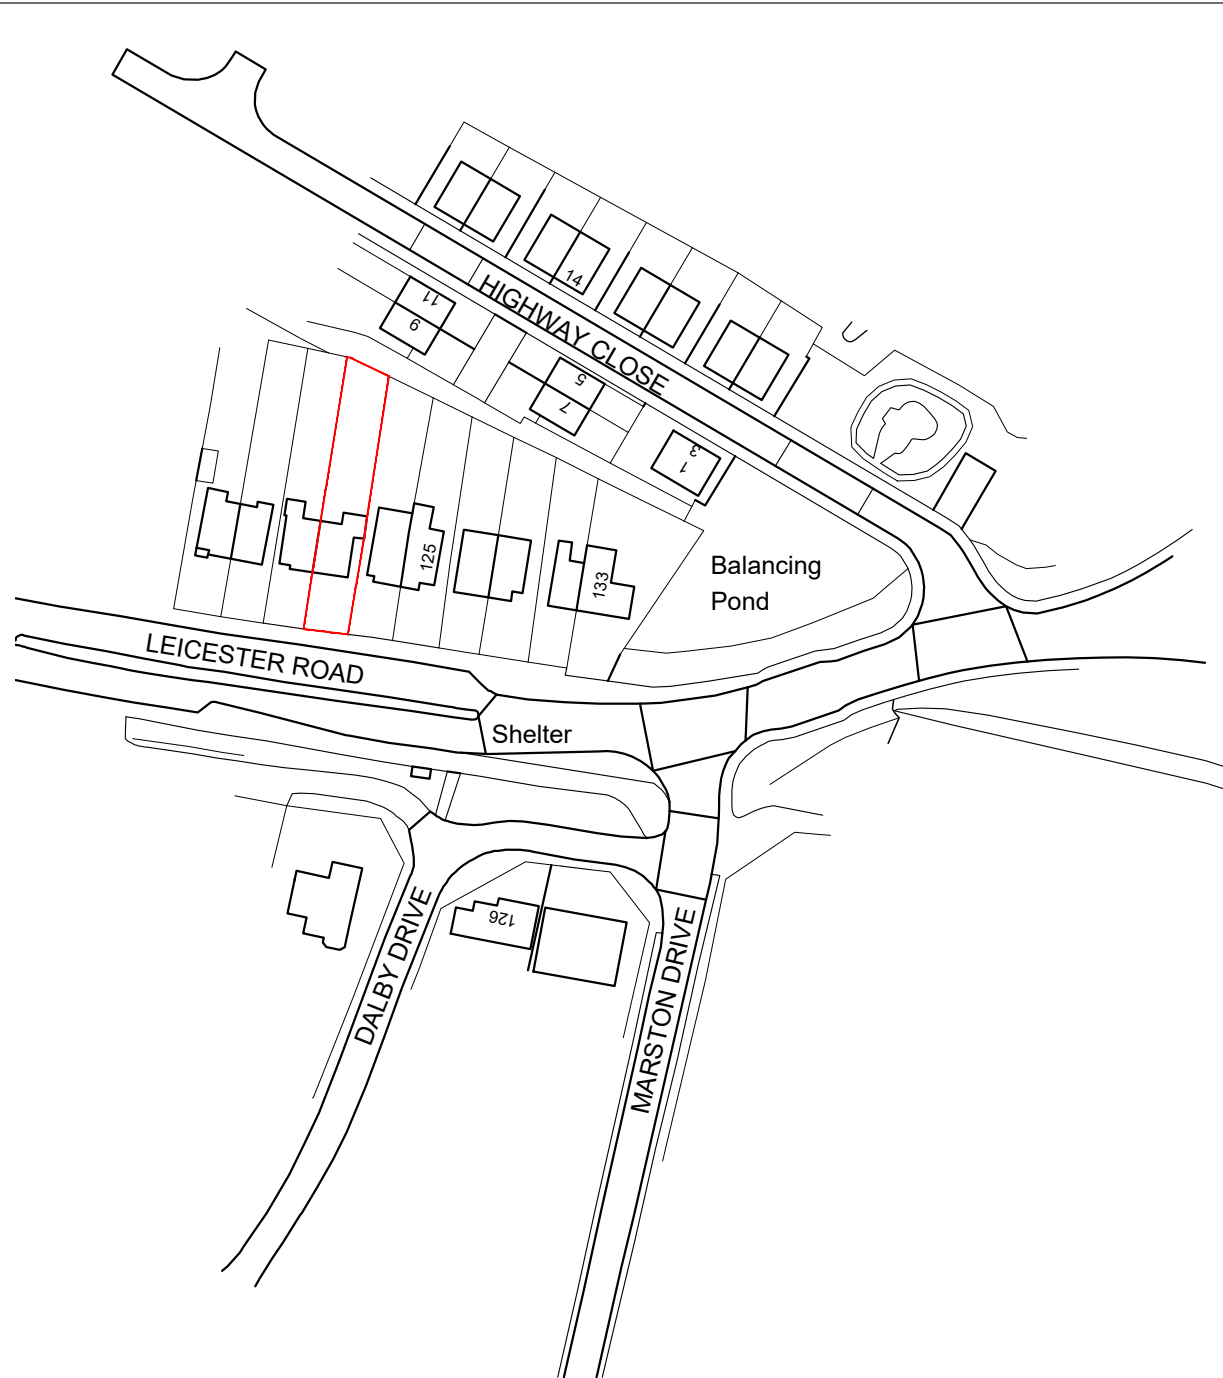


Existing Site Location Plan
Scale 1:1250

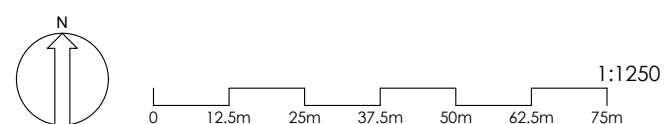

Ordnance Survey (c) Crown Copyright 2025. All rights reserved. Licence number 100022432

Proposed Block Plan
Scale 1:500

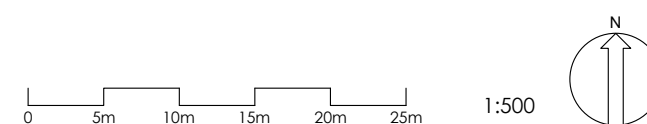

Green hatch indicates proposed single storey rear extension extent

Blue line indicates proposed half-wall, level change into rear garden

Dashed lines denote parking provisions



**LLOYD
HARDEN**
Design • Planning • Architecture

A TAC 19.03.25 - Parking Spaces indicated

REV BY DATE DETAILS

SCALE @ A3
1:1250, 1:500

CLIENT
Scott Burns
121 Leicester Road, Groby, LE6 0DG

PROJECT
Single storey rear extension and internal reconfigurations

DRAWN BY TAC **CHECKED BY** LKH

PLANNING SUBMISSION

DRAWING TITLE
Site Location and Proposed Block Plan

DATE 04.03.25 **DRAWING NUMBER** 2501-04-001 **REVISION** A

+44 (0)116 482 9284 www.lloydharden.co.uk

DO NOT CONSTRUCT FROM THIS DRAWING. Responsibility is Not Accepted For Errors Made By Others In Scaling From This Drawing. All Construction Information Must Be Taken From Figured Dimensions Only. All Dimensions And Levels Must Be Checked On Site And Any Discrepancies Between Drawings Must Be Reported To Lloyd Harden Design Ltd. THESE DRAWINGS ARE FOR PLANNING USE ONLY.