


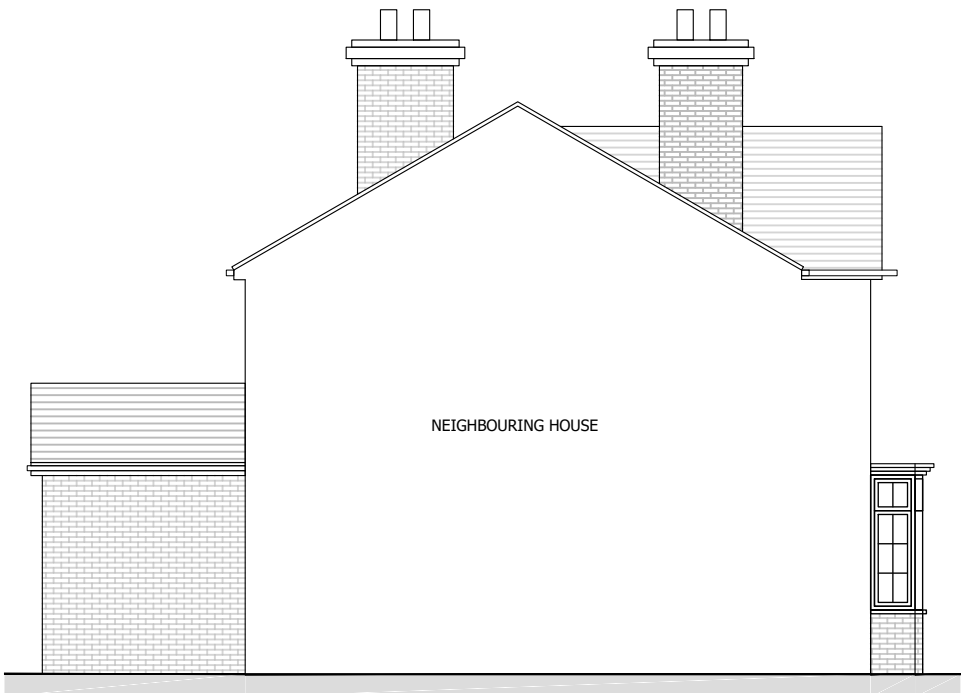

Existing West Facing Elevation
Scale 1:100



Existing East Facing Elevation
Scale 1:100



Existing North Facing Elevation
Scale 1:100



Existing South Facing Elevation
Scale 1:100



**LLOYD
HARDEN**

Design • Planning • Architecture

REV	BY	DATE	DETAILS
-----	----	------	---------

SCALE @ A3
1:100
0 1m 2m 3m 4m 5m 1:100

CLIENT
Scott Burns
121 Leicester Road, Groby, LE6 0DQ

PROJECT
Single storey rear extension and internal reconfigurations

DRAWN BY TAC	CHECKED BY LKH
------------------------	--------------------------

PLANNING SUBMISSION

DRAWING TITLE
Existing Elevations

DATE	DRAWING NUMBER	REVISION
04.03.25	2501-04-003	--

+44 (0)116 482 9284 www.lloydharden.co.uk

DO NOT CONSTRUCT FROM THIS DRAWING. Responsibility is Not Accepted For Errors Made By Others In Scaling From This Drawing. All Construction Information Must Be Taken From Figured Dimensions Only. All Dimensions And Levels Must Be Checked On Site And Any Discrepancies Between Drawings Must Be Reported To Lloyd Harden Design Ltd. THESE DRAWINGS ARE FOR PLANNING USE ONLY.