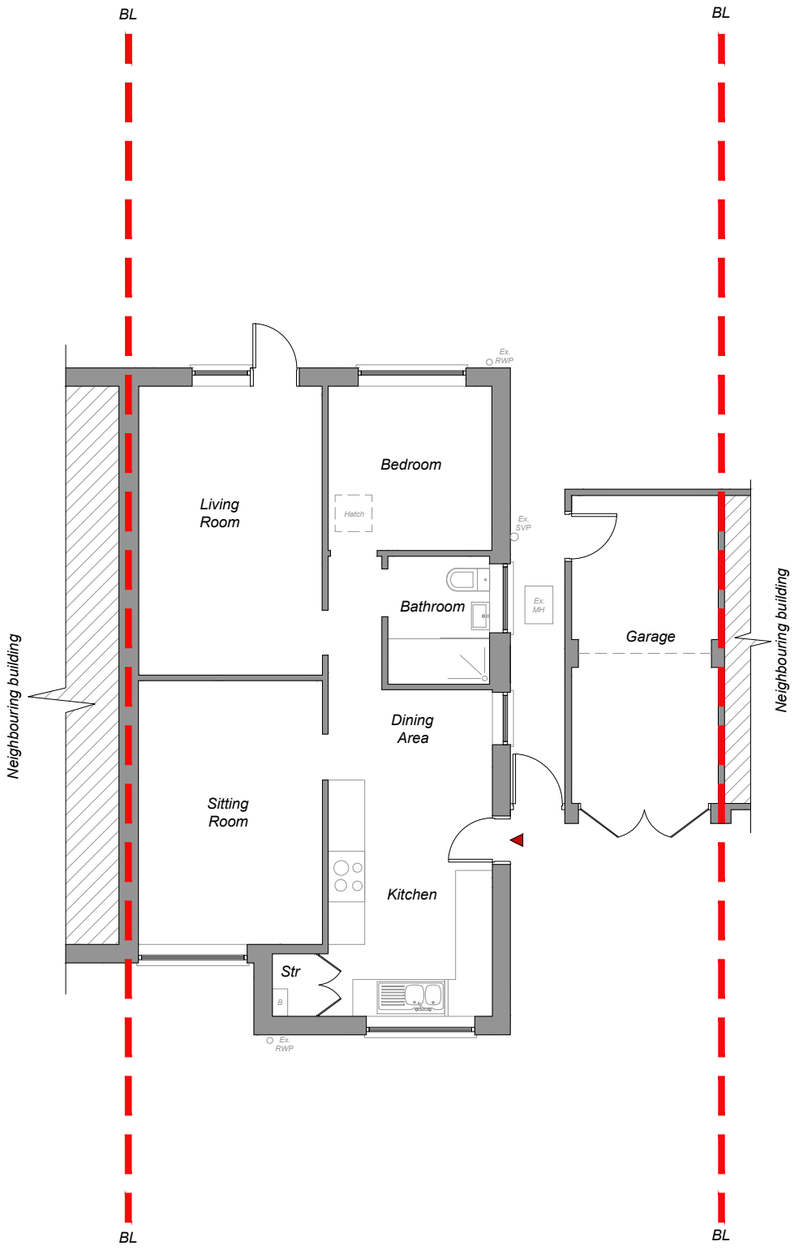

Existing Ground Floor Plan
Scale 1:100

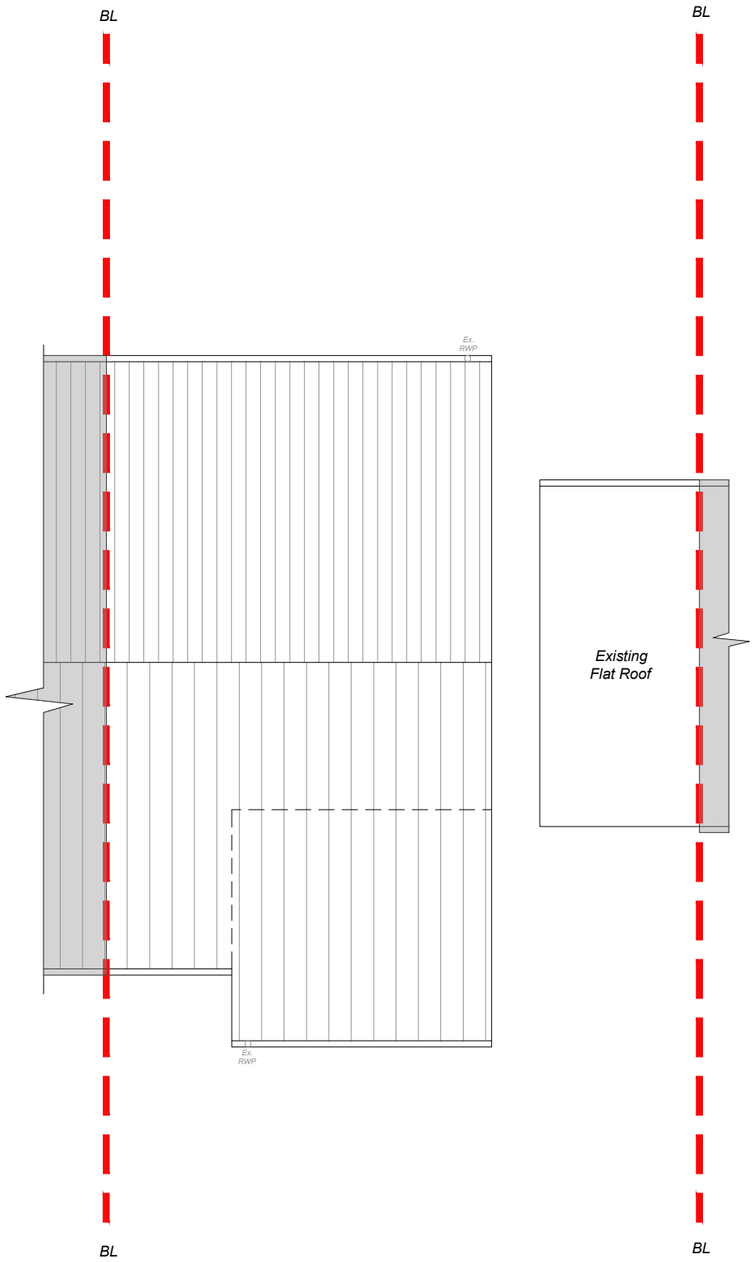

Existing Roof Plan
Scale 1:100

0 1 5 10
Metres at scale 1:100

Do not scale from this drawing, work to given dimensions. All dimensions to be checked on site. Any discrepancies with this drawing to be reported and clarified prior to commencing work on site. ADM Surveyors Ltd accept no responsibility for works not undertaken fully in accordance with this drawing and relevant specifications.

Copyright © ADM Surveyors Limited

North Point:

N

Notes:

Revision Log:

Rev:	Description:	By:	Date:

Project:
Mr and Mrs Harrison
11 Cambridge Drive
Desford
Leicestershire
LE9 9JB

Client:
Mr and Mrs Harrison
11 Cambridge Drive
Desford
Leicestershire
LE9 9JB

Scale: 1:100

Drawing Issue: Planning

Date: 16.10.2026

Drawn by: WNF

Checked by: TR

Paper Size: A3

Drawing Title: Existing Floor Plans

Drawing Number: ADM-4221-PL-101

Revision Number: /

ADM Surveyors

Chartered Quantity & Building Surveyors

Suite 1, Rosehill, 165 Lutterworth Road,
Blaby, Leicester, LE8 4DX
Tel: 0116 2775527
www.admsurveyors.co.uk

RICS partner LABC CIAT CHARTERED PRACTICE