
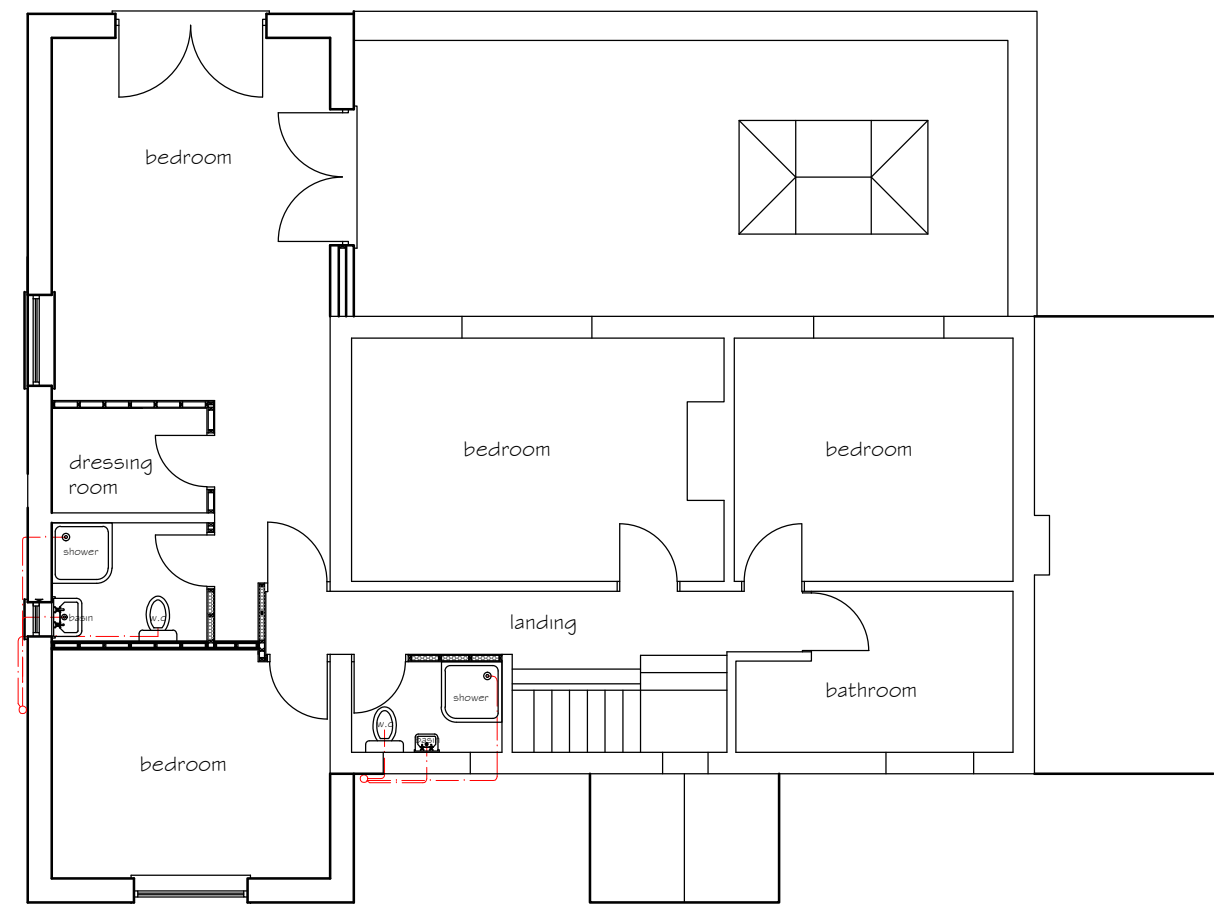


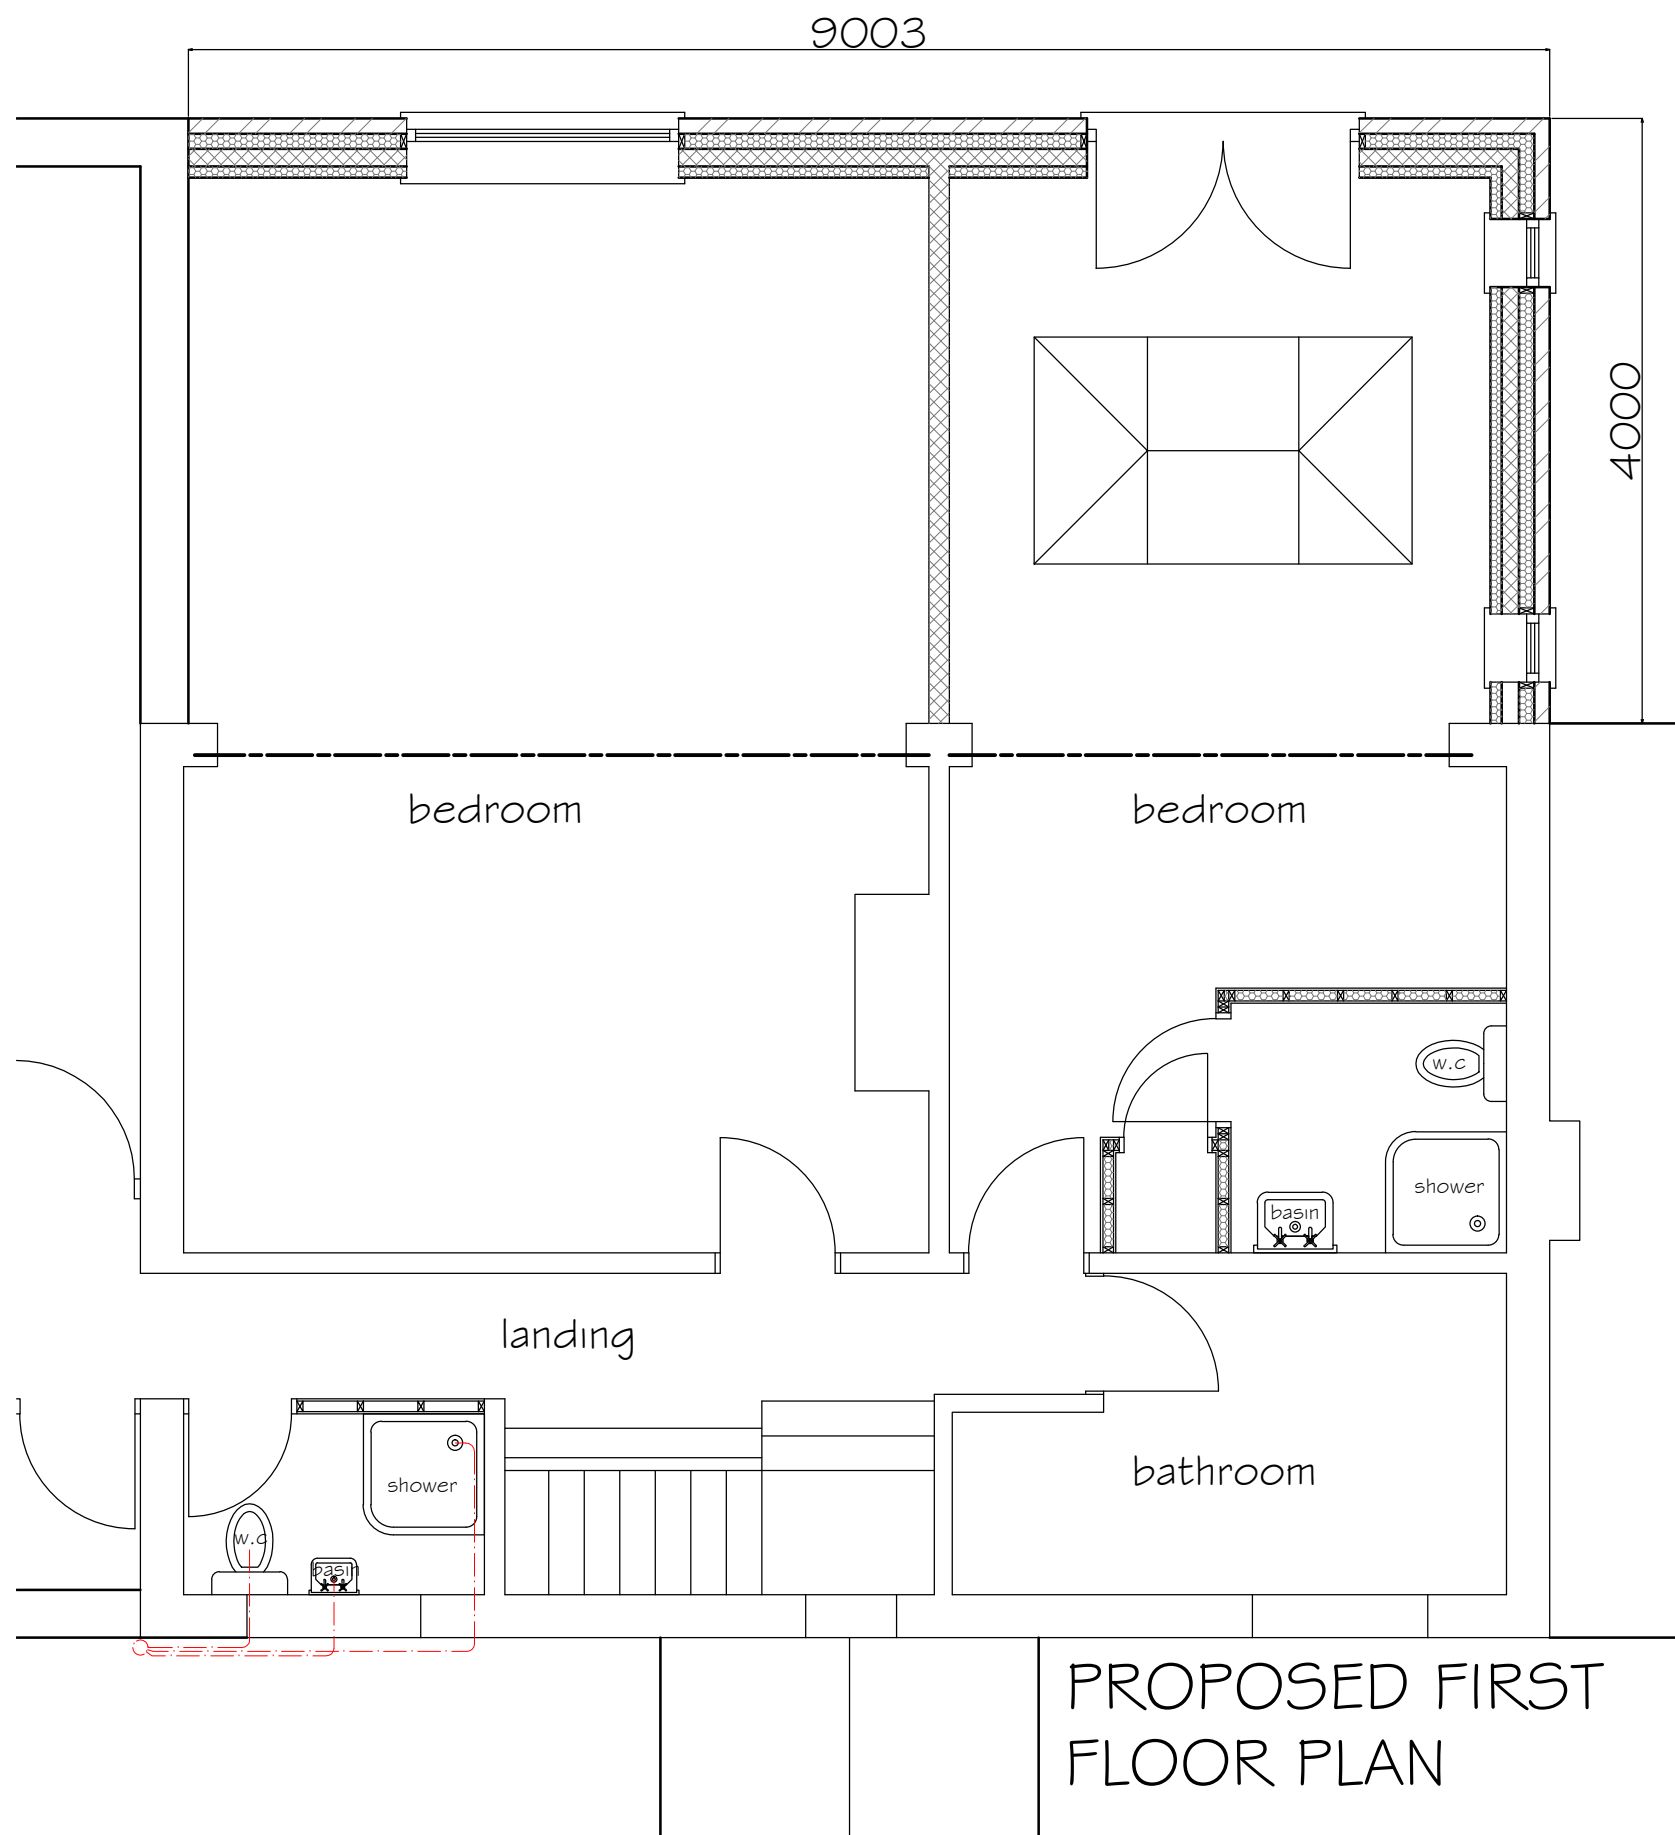

Proposed Bedroom Extension
Woodville
Lount Road
Osbaston CV13 0HR
For Mr & Mrs W Aris

Scale
1:50 & 1:100
March 2024
Number 24/05/01