
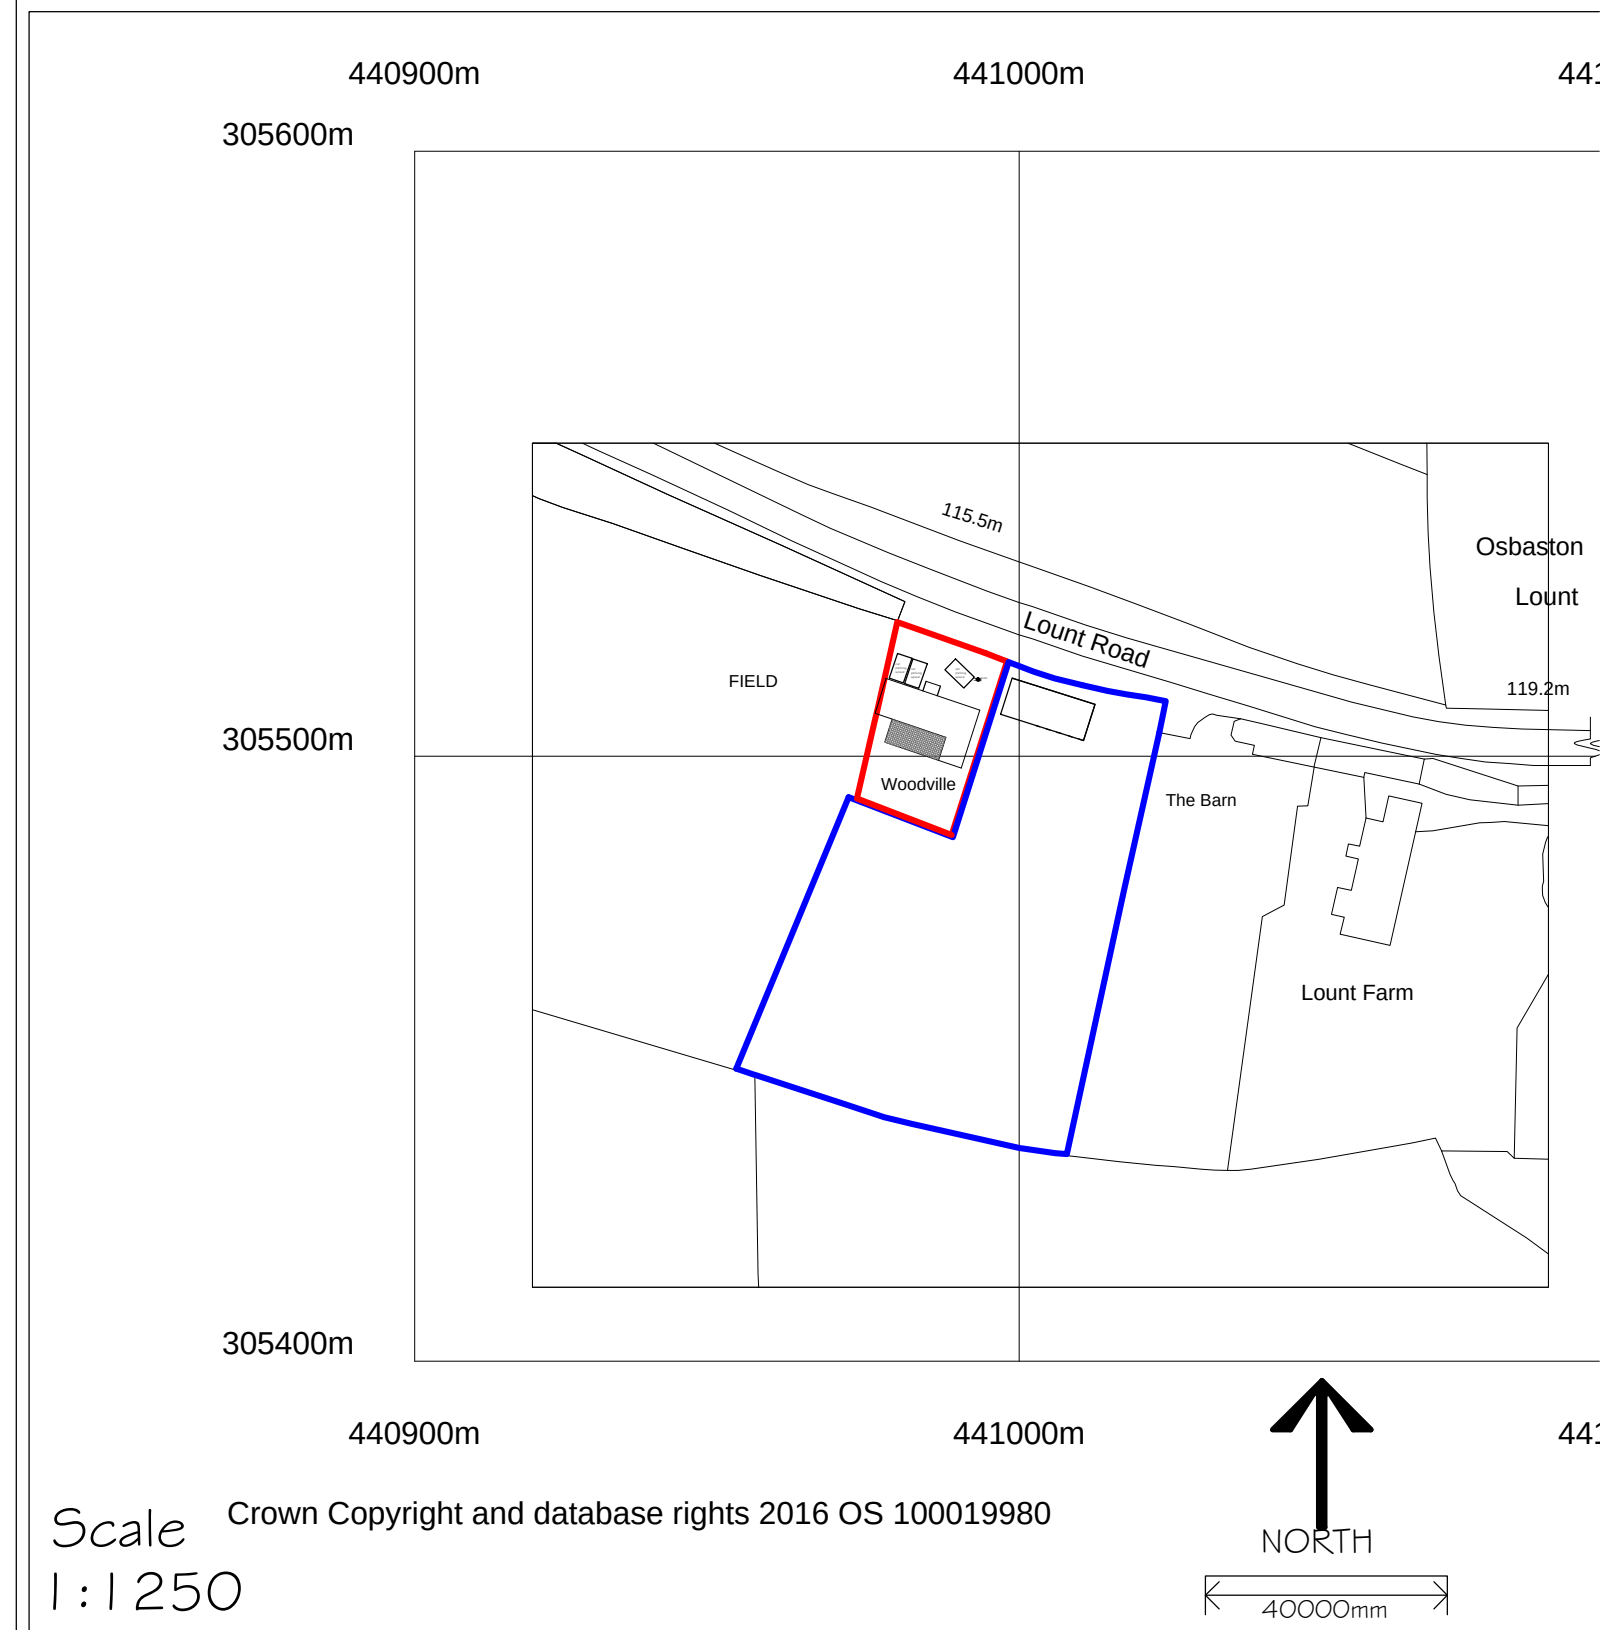


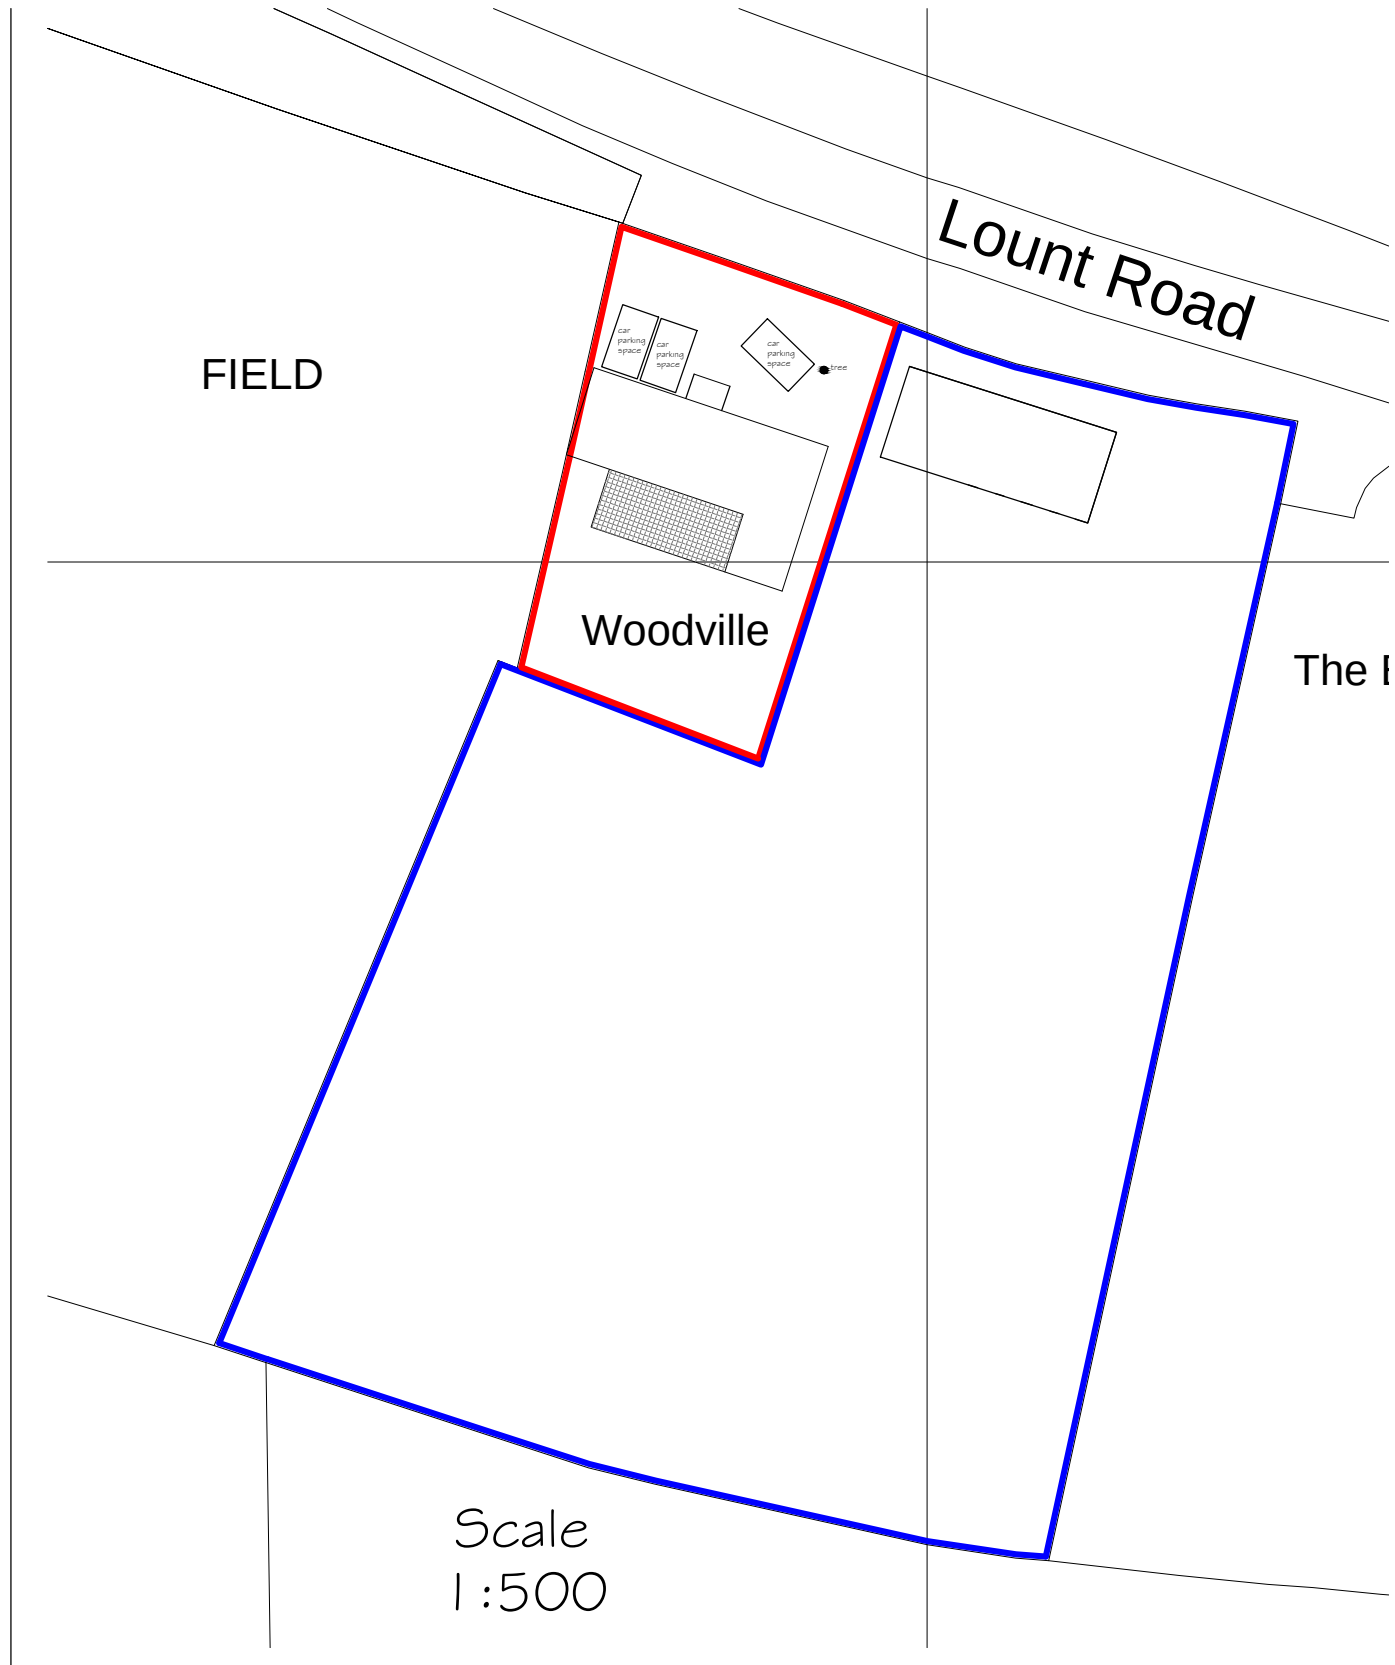

Proposed Bedroom Extension
 Woodville
 Lount Road
 Osbaston CV13 0HR
 For Mr & Mrs W Aris

Scale
 As noted
 March 2024
 Number 24/05/04