
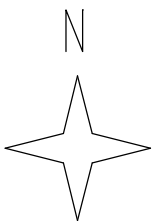


Stanfords VectorMap

18 Overfield Close, Ratby, Leicester, LE6 0JX

REF:SP98160

Plan No 1678/BP

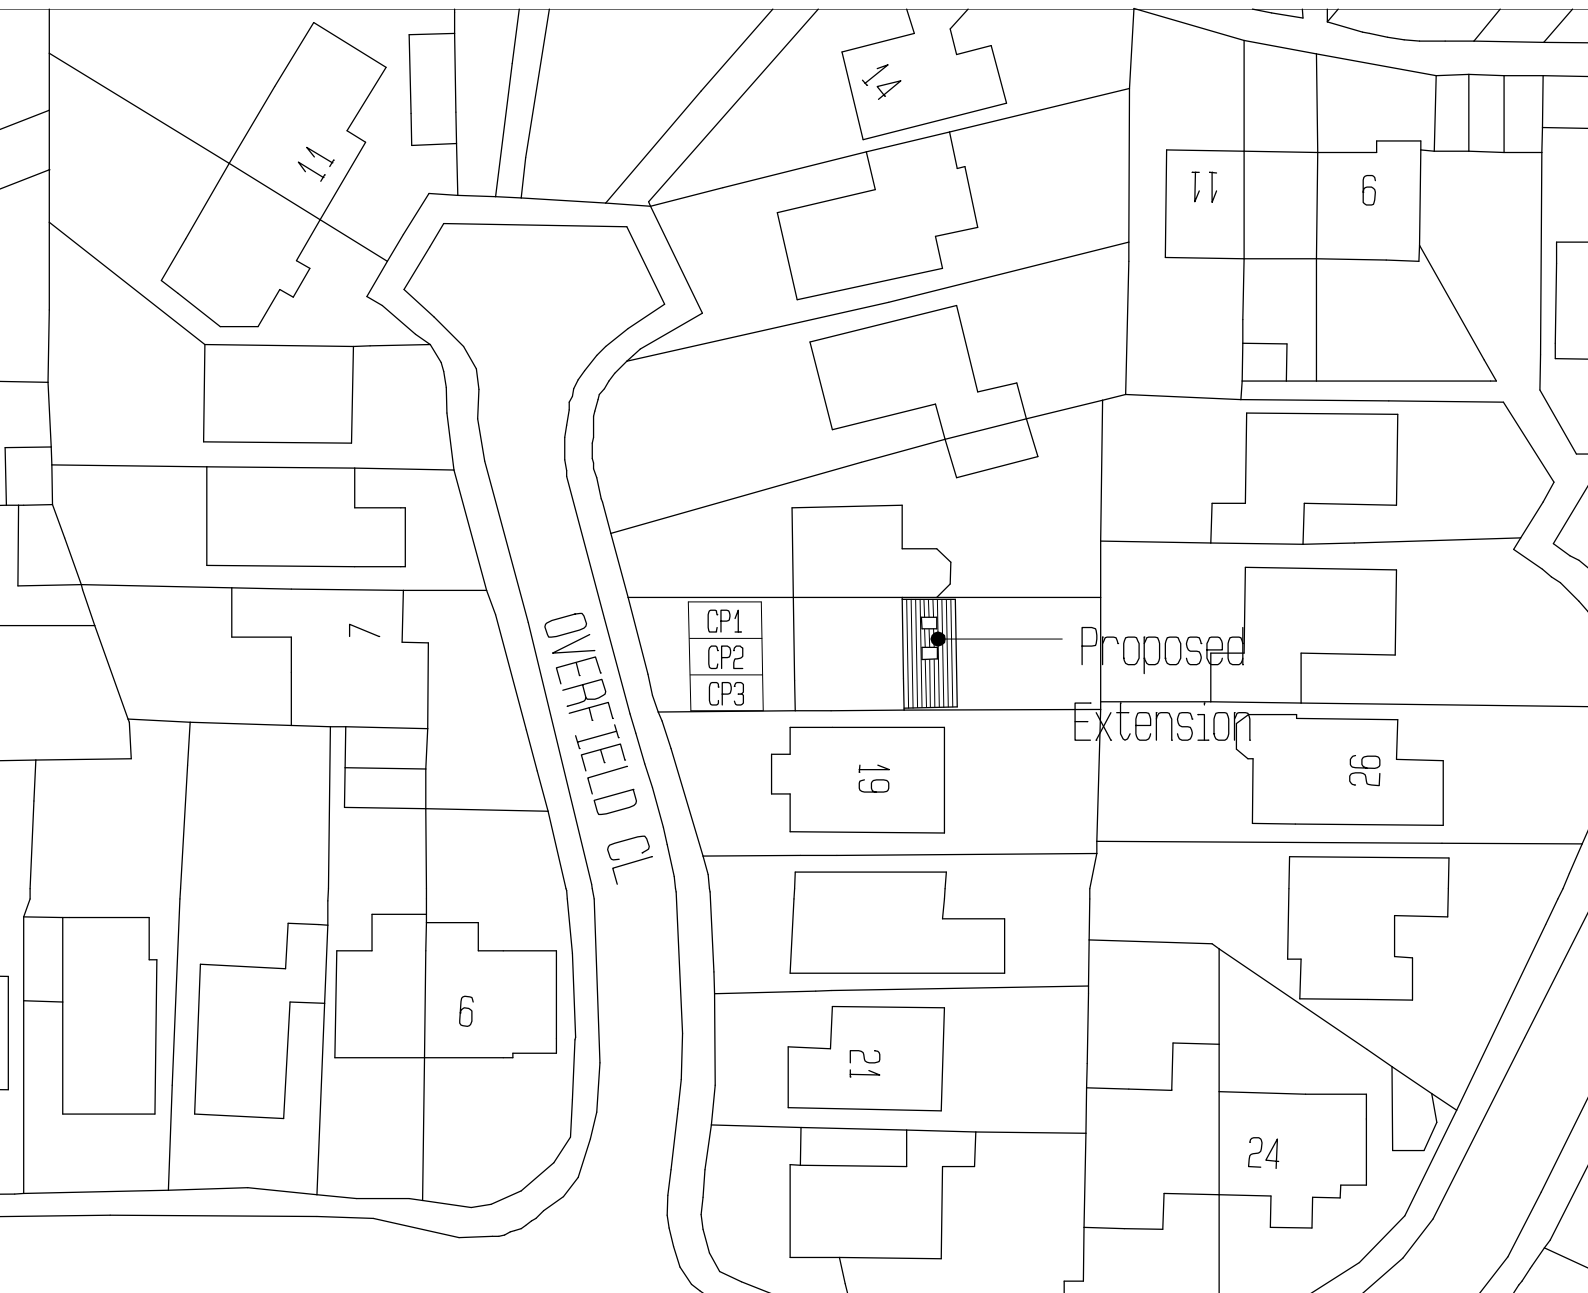

Scale, 1:500
Sheet, A4



© Crown Copyright and database rights 2025 OS 100035409
Reproduction in whole or in part is prohibited
without the prior permission of Ordnance Survey.