



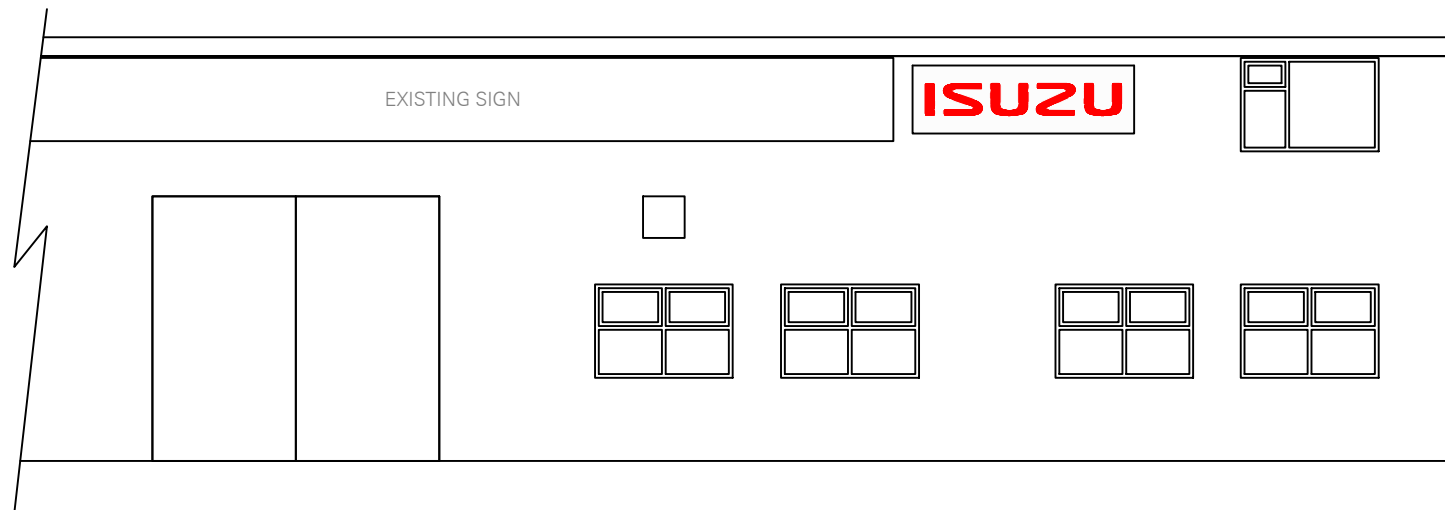

ASHBY ROAD ELEVATION

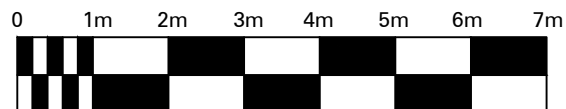

Tara Signs Ltd St Peters Place Western Road  
Lancing West Sussex BN15 8SB  
T: 0044 (0)1903 750710 [tarasigns.com](http://tarasigns.com)

© 2020 - Tara Signs Ltd

QSF001 ISSUE 2

Scale 1:100@A4

Tolerance ±

Drg No IM-716 EXISTING

Date 08/03/2024

Drawn By PDT

Checked By

Revisions

Date

Project

STARTIN TRACTORS

ASHBY ROAD

TWYCROSS

ATHERSTONE, WARWICKSHIRE

CV9 3PW

Title

EXISTING SIGNS