




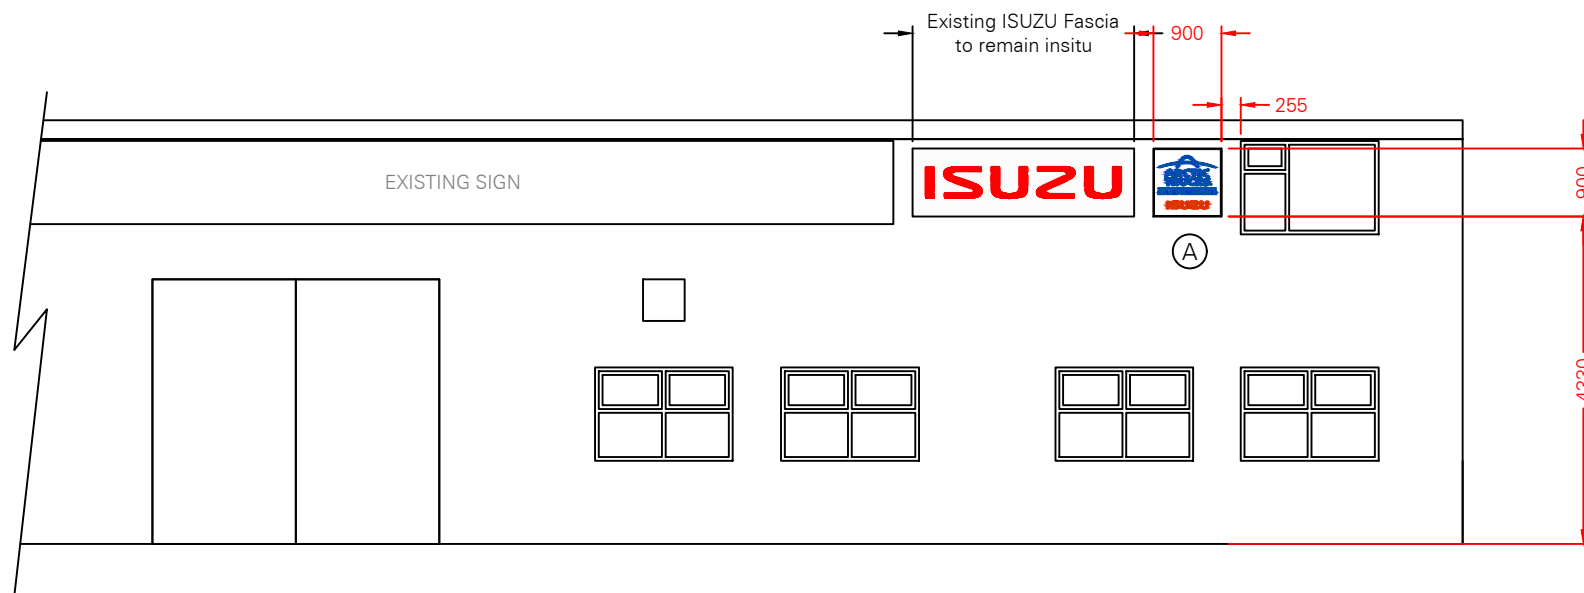

ASHBY ROAD ELEVATION

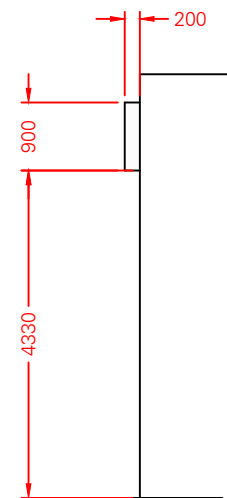

SIDE VIEW
SIGN A

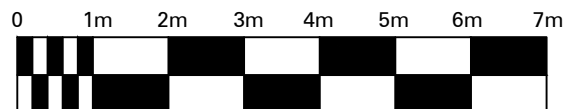

QSF001 ISSUE 2

Tara Signs Ltd St Peters Place Western Road
Lancing West Sussex BN15 8SB
T: 0044 (0)1903 750710 tarasigns.com

© 2020 - Tara Signs Ltd

Scale 1:100@A4

Tolerance ±

Drg No IM-716 PLANNING

Date 08/03/2024

Drawn By PDT

Checked By

Revisions

Date

Project
STARTIN TRACTORS
ASHBY ROAD
TWYXCROSS
ATHERSTONE, WARWICKSHIRE
CV9 3PW
Title
PLANNING PROPOSAL