


SITE LOCATION FOR:
STARTIN TRACTORS
ASHBY ROAD
TWYCROSS, ATHERSTONE

CV9 3PW

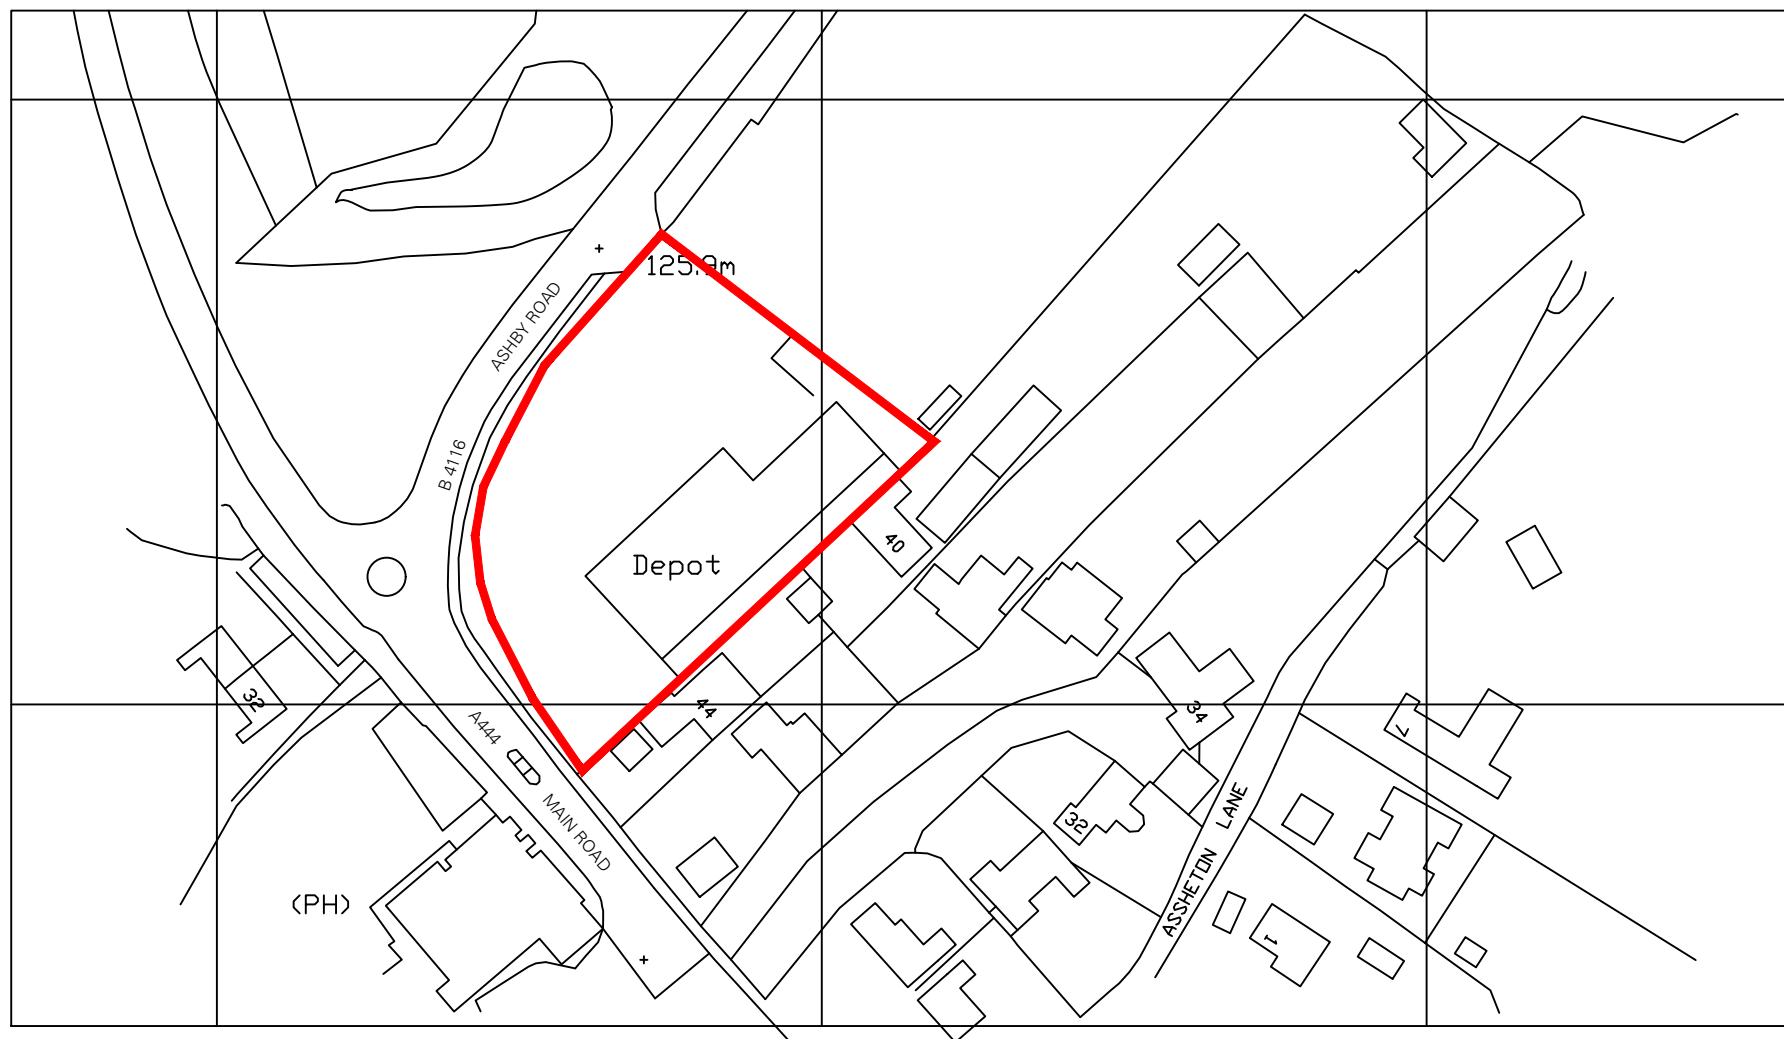

Reproduced by permission of Ordnance Survey on behalf of the Controller of Her Majesty's
Stationery Office at a scale of 1:1250@A4 Crown copyright 2008. All rights reserved.
Licence Number: AL 100036689

