


Key -

: Application Site Boundary

: Land controlled by applicant

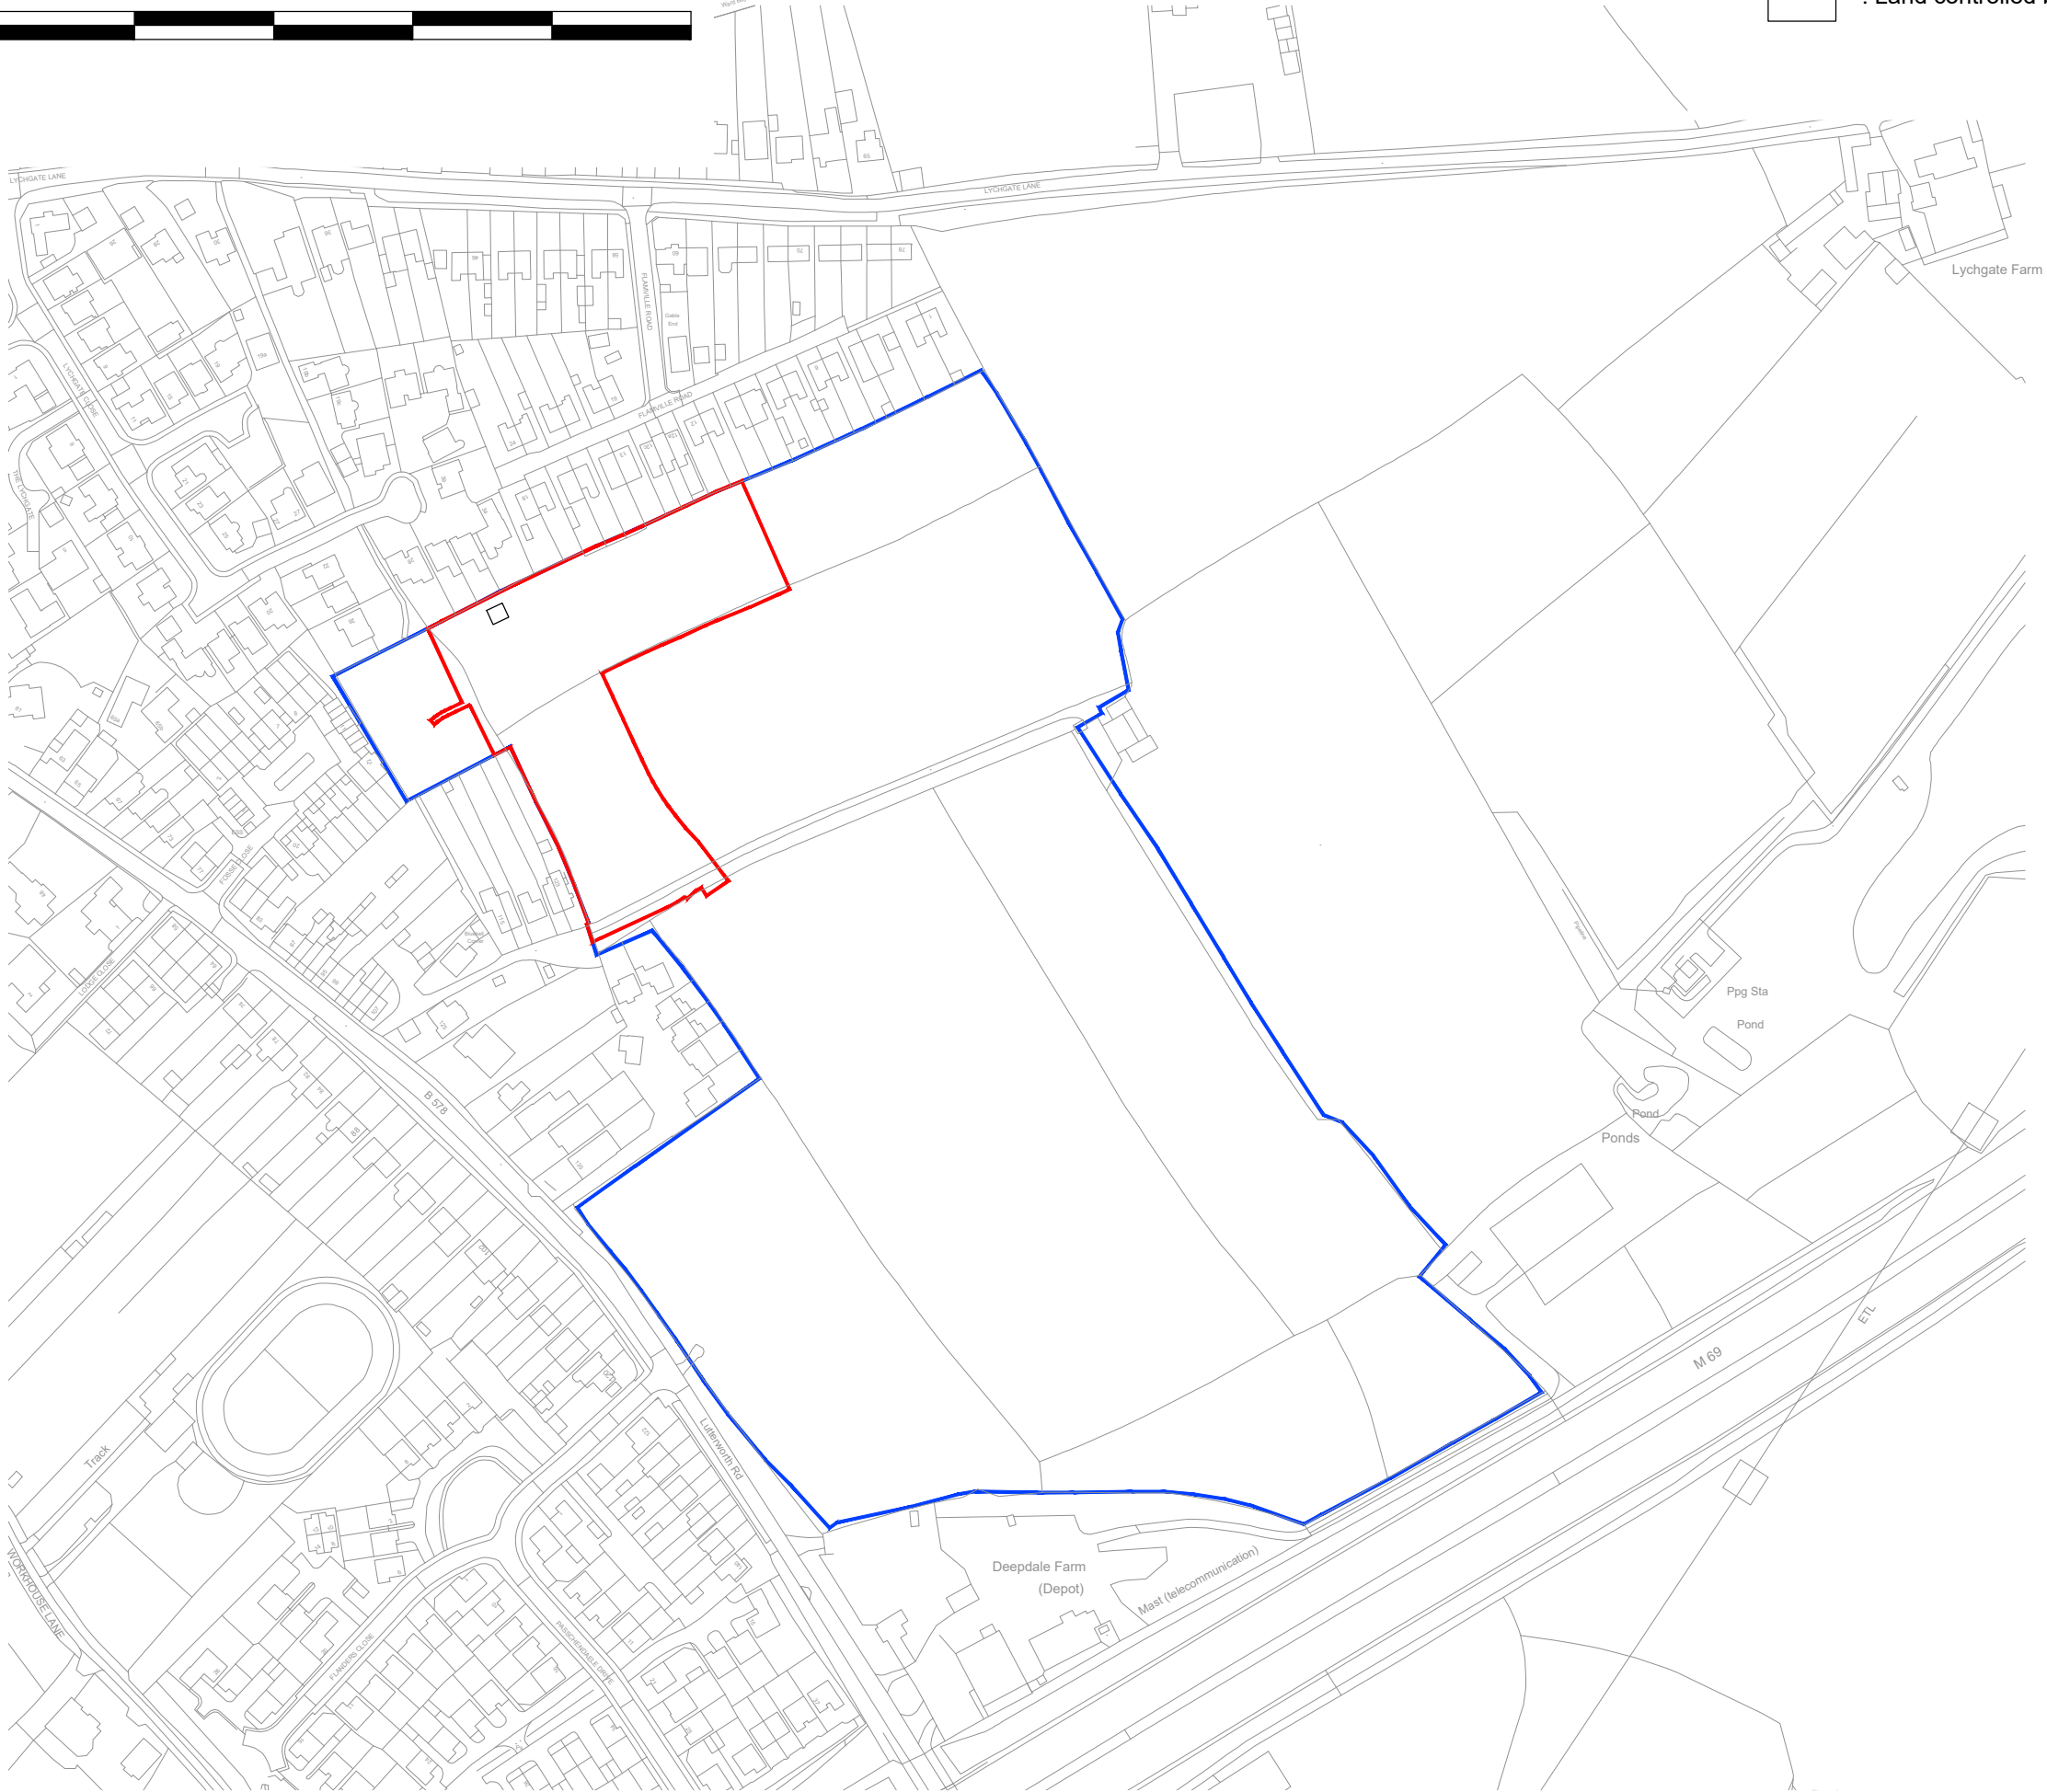

DAVIDSONS		Date: 16/06/22	
Description: Drawing Complete		Rev: P01	
Description: Location Plan Project: Land East of Lutterworth Road, Burbage, Phase 2 Dwg No: BURB_400 Scale: 1/2500 Date: 04.03.24 Drawn: HK Checked: PW			