


Location Plan

Site Address: 114, Teign Bank Road, Hinckley, LE10 0EE

Date Produced: 14-Mar-2024

Scale: 1:1250 @A4

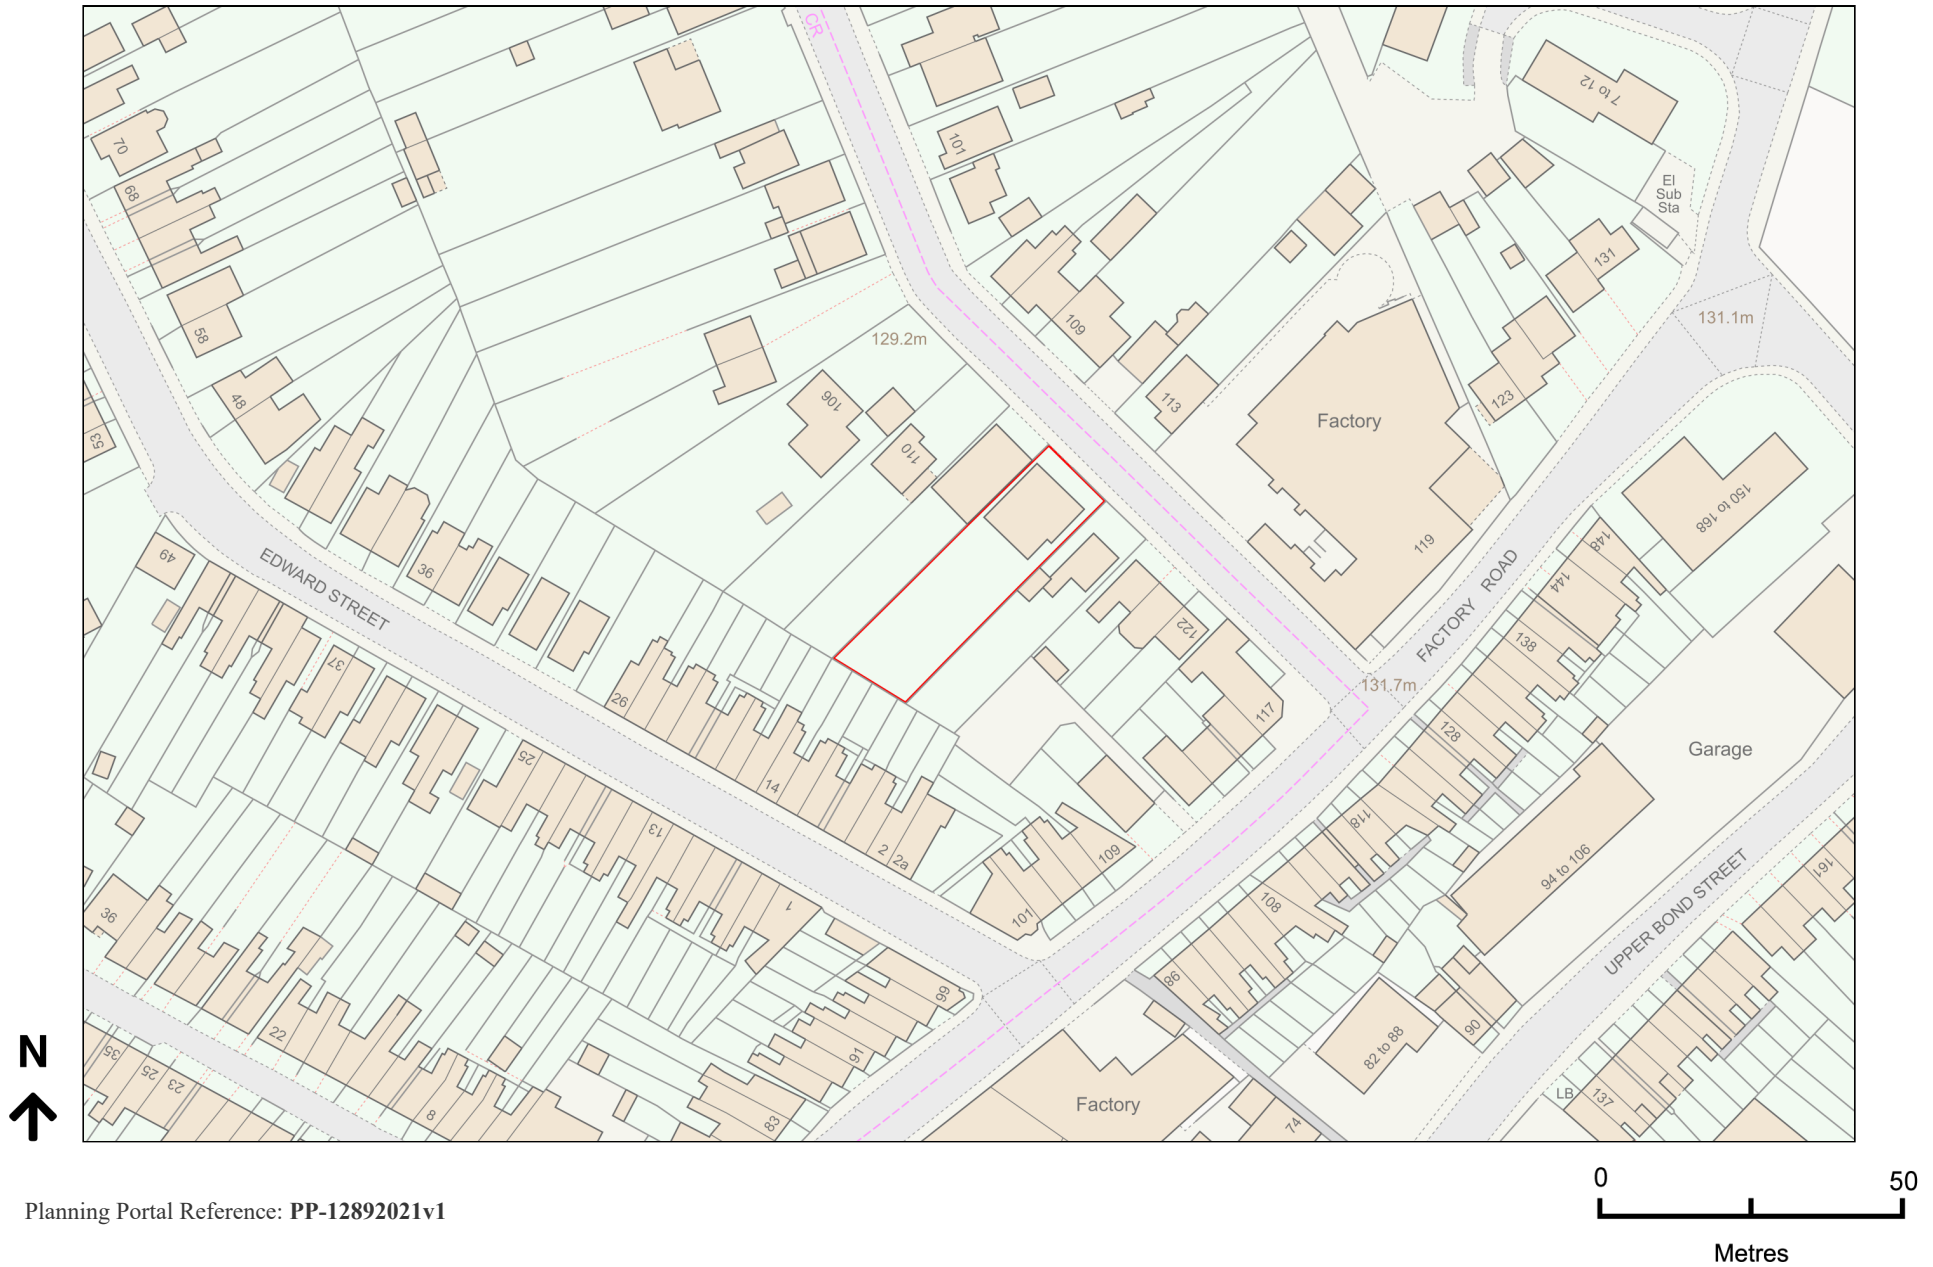

Planning Portal Reference: PP-12892021v1