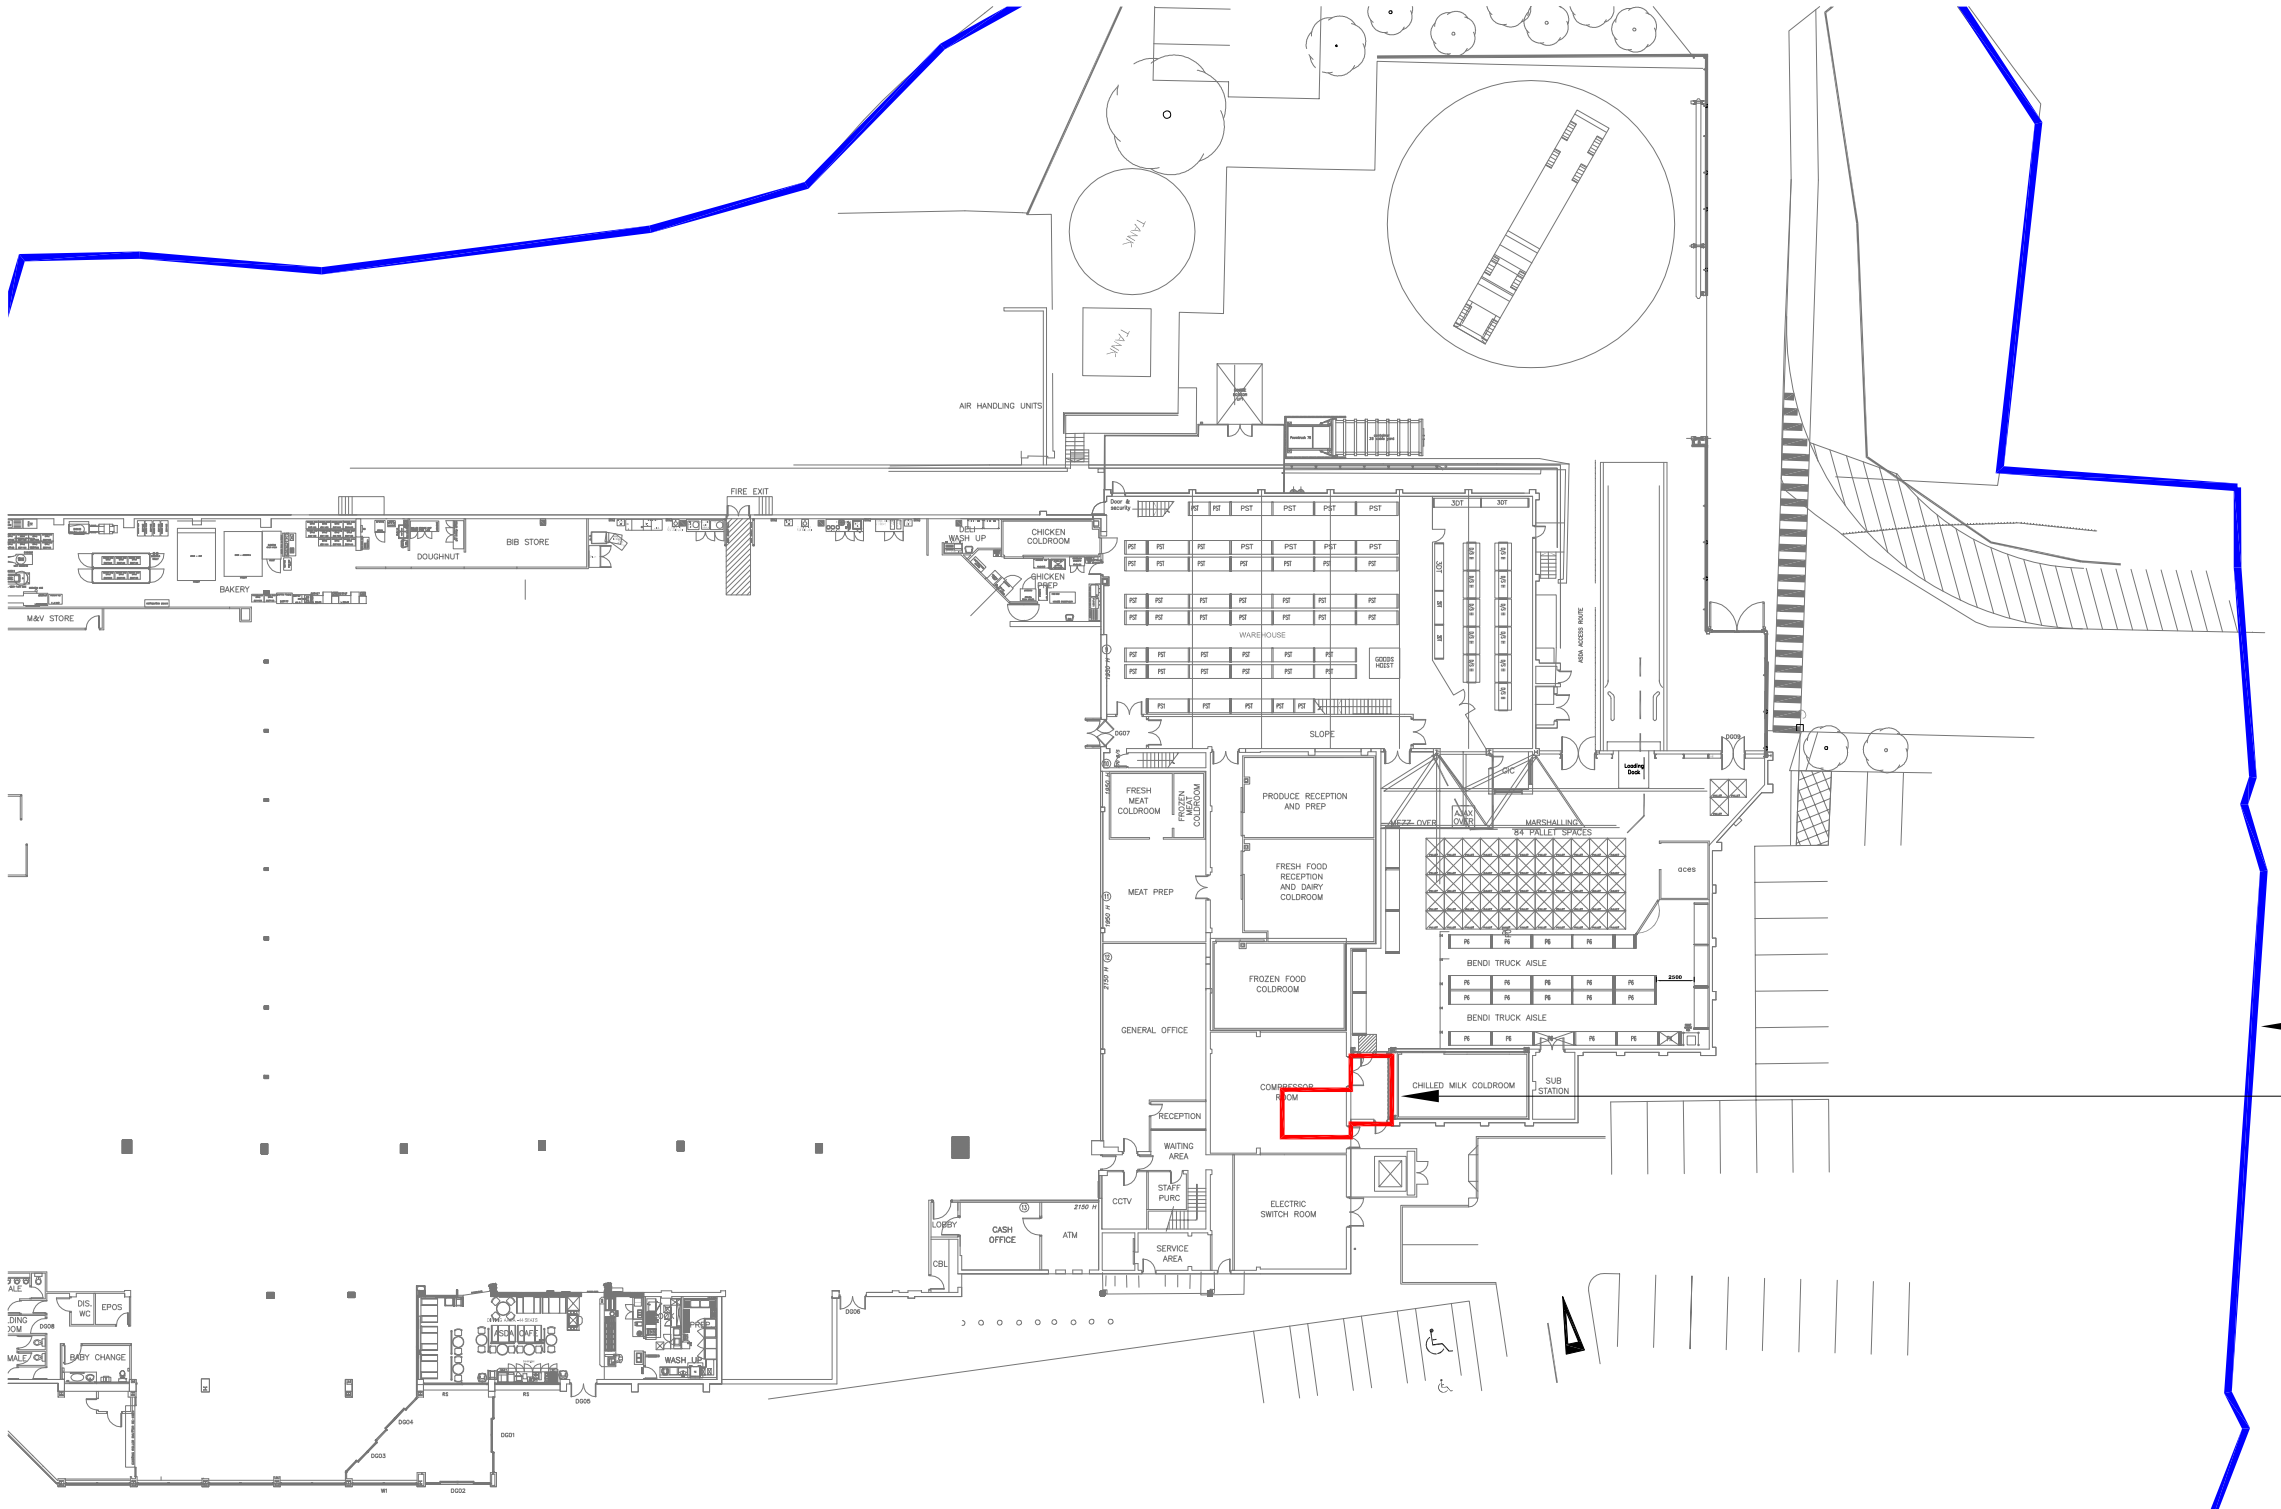


BLUE LINE DENOTES SITE BOUNDARY

RED LINE DENOTES AREA OF WORKS

SITE BLOCK PLAN

SCALE 1:500 @ A3

GENERAL

- DO NOT SCALE FROM THIS DRAWING.
- ALL DIMENSIONS ARE TO BE CHECKED ON SITE AND CONFIRMED TO AUTHOR.
- ALL FEASIBILITY STUDIES ARE SUBJECT TO FULL SITE SURVEY + LOCAL AUTHORITY APPROVALS.
- ANY DISCREPANCIES OR VARIATIONS SHALL BE NOTIFIED TO M ? BEFORE WORK ON THE RELEVANT SECTION COMMENCES.
- THIS DRAWING SHALL BE READ IN CONJUNCTION WITH ALL RELEVANT CONSULTANTS AND / OR SPECIALISTS DRAWINGS / DOCUMENTS.
- THE MATERIALS AND WORKMANSHIP OF ALL RELEVANT TRADES AND BUILDING OPERATIONS SHALL COMPLY WITH THE RECOMMENDATIONS OF CURRENT BRITISH STANDARDS AND CODES OF PRACTICE.

NOTES

REV	DATE	DR	APP	NOTES

Management Cubed, The Iron Works, 153 Effingham Road, Sheffield, S4 7XU
EMAIL: people@m3ltd.com TELEPHONE / FAX: 0114 2728484 / 0114 2730538

STATUS PLANNING

SCALE	DRAWN	APPROVED	DATE
1:500 @ A3	TE		AUG' 11

JOB No.	DWG No.	REVISION
J11139-AN	10-01	-

PROJECT

ASDA STORES LTD
BARWELL LANE
HINCKLEY
LE10 1SS

CLIENT

ASDA
part of the WAL*MART family

TITLE

SITE BLOCK PLAN