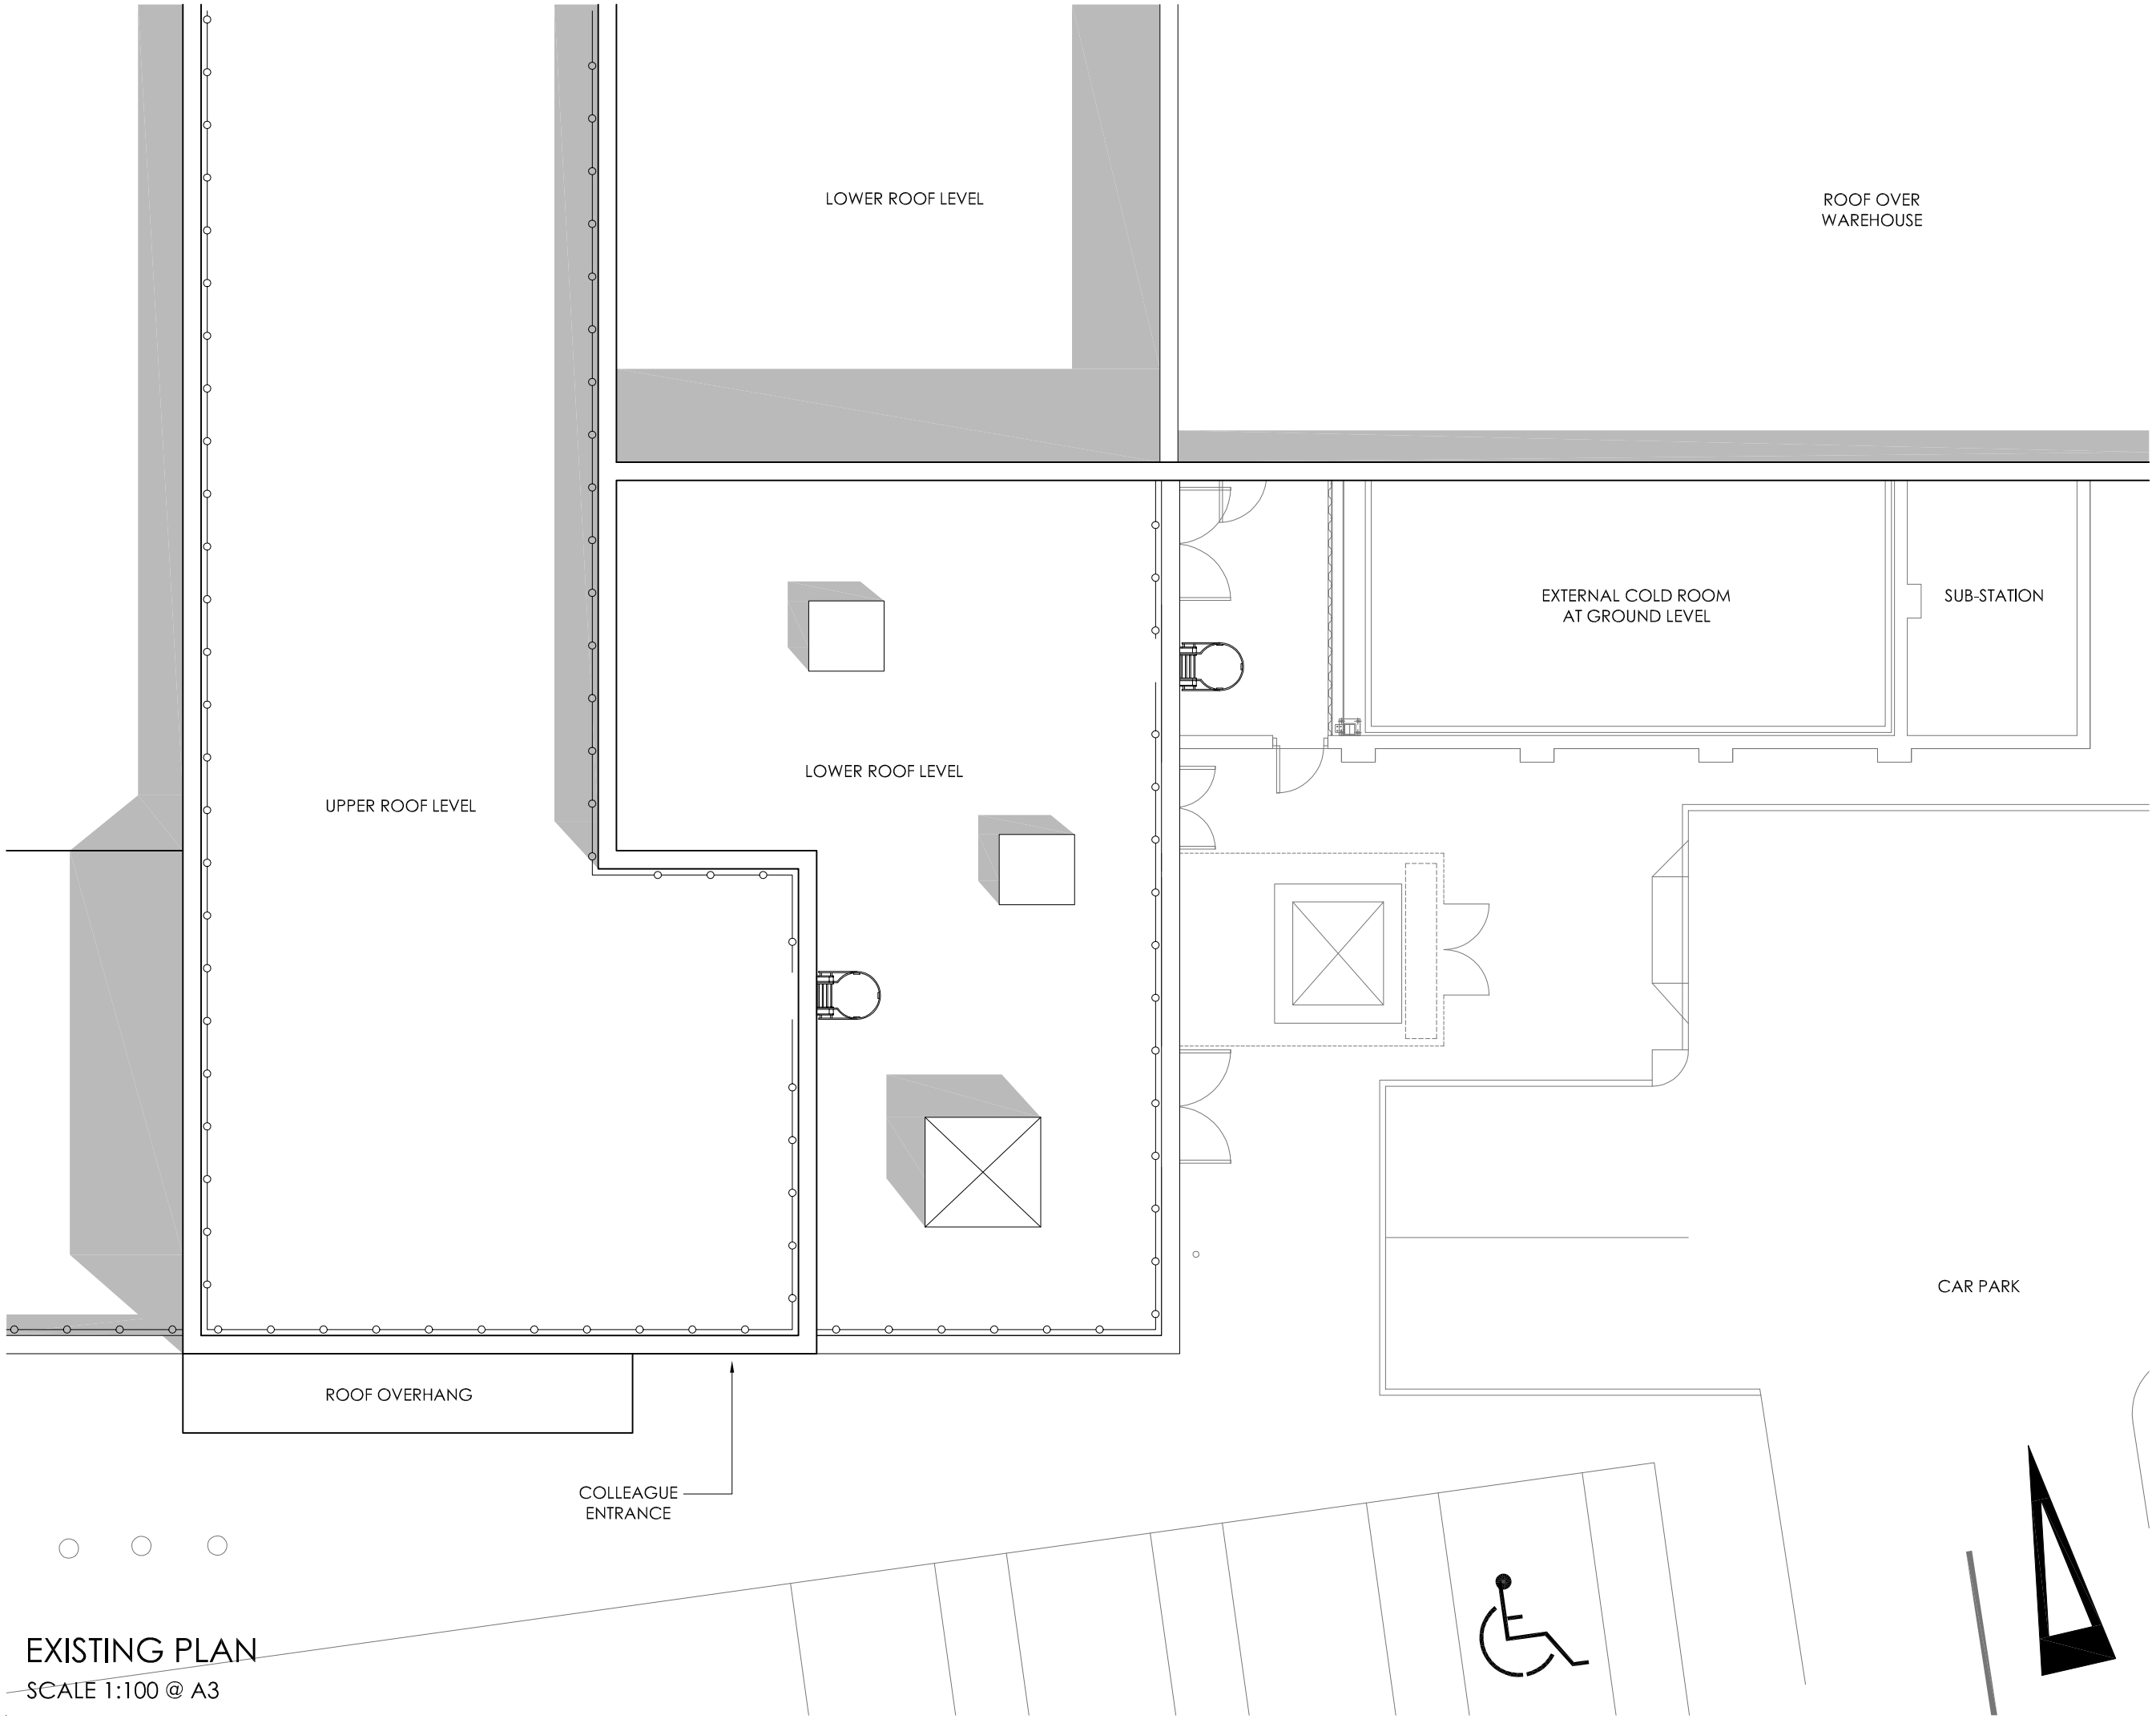


GENERAL

- DO NOT SCALE FROM THE DRAWING.
- ALL DIMENSIONS ARE TO BE CHECKED ON SITE AND CONFIRMED TO AUTHOR.
- ALL FEASIBILITY STUDIES ARE SUBJECT TO FULL SITE SURVEY + LOCAL AUTHORITY APPROVALS.
- ANY DISCREPANCIES OR VARIATIONS SHALL BE NOTIFIED TO M ³ BEFORE WORK ON THE RELEVANT SECTION COMMENCES.
- THIS DRAWING SHALL BE READ IN CONJUNCTION WITH ALL RELEVANT CONSULTANTS AND / OR SPECIALISTS DRAWINGS / DOCUMENTS.
- THE MATERIALS AND WORKMANSHIP OF ALL RELEVANT TRADES AND BUILDING OPERATIONS SHALL COMPLY WITH THE RECOMMENDATIONS OF CURRENT BRITISH STANDARDS AND CODES OF PRACTICE.

NOTES

EXISTING PLAN

SCALE 1:100 @ A3

REV	DATE	DR	APP	NOTES

Management Cubed, The Iron Works, 153 Effingham Road, Sheffield, S4 7XU
EMAIL: people@m3ltd.com TELEPHONE / FAX: 0114 2728484 / 0114 2730538

STATUS PLANNING

SCALE	DRAWN	APPROVED	DATE
1:100 @ A3	TE		AUG' 11

JOB No.	DWG No.	REVISION
J11139-AN	10-02	-

PROJECT

ASDA STORES LTD
BARWELL LANE
HINCKLEY
LE10 1SS

CLIENT

ASDA
part of the WAL★MART family

TITLE

EXISTING PLAN