



PROPOSED SIDE ELEVATION

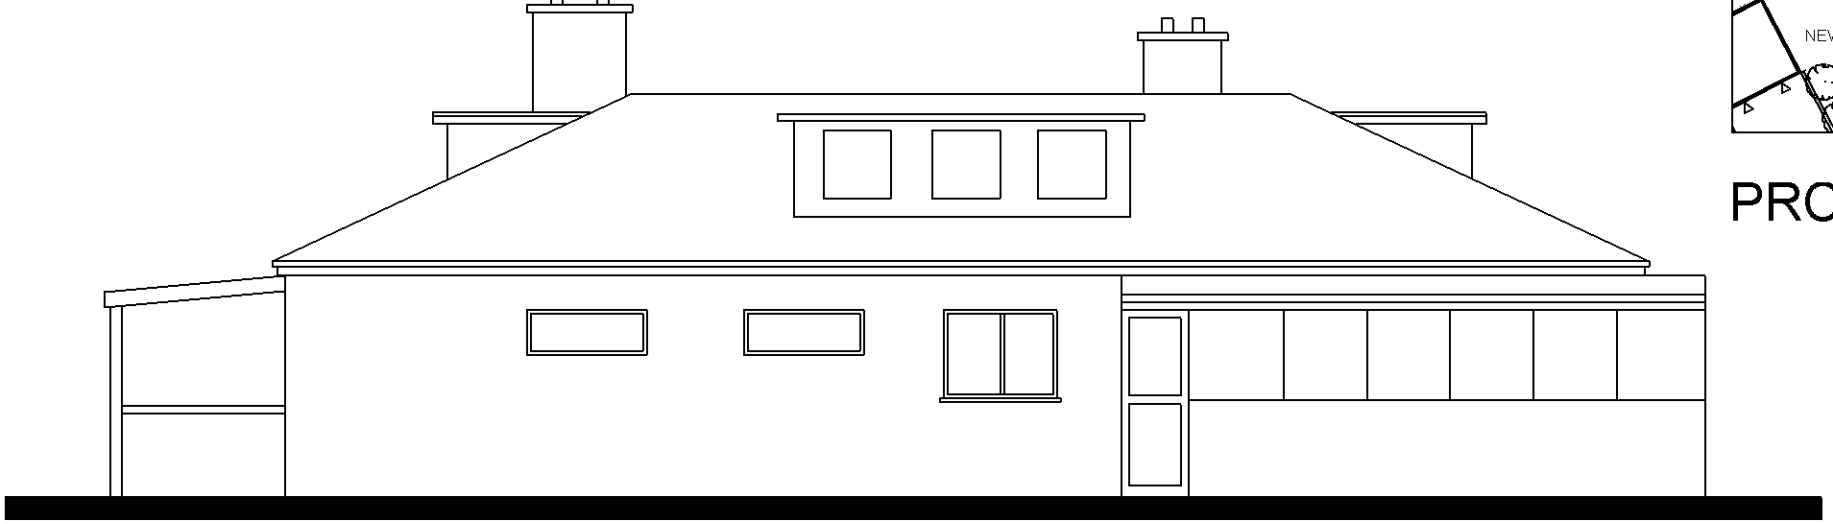

PROPOSED REAR ELEVATION

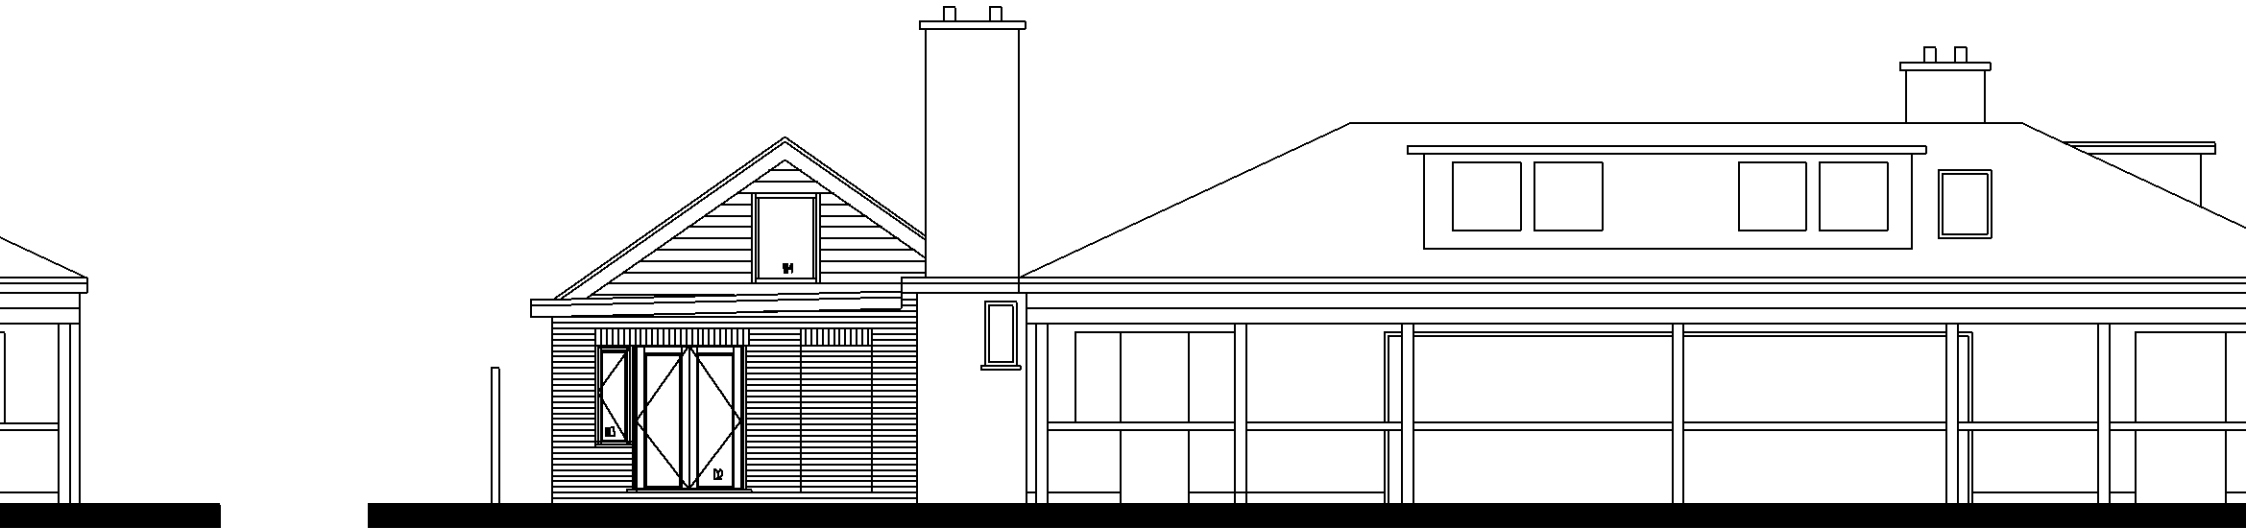