




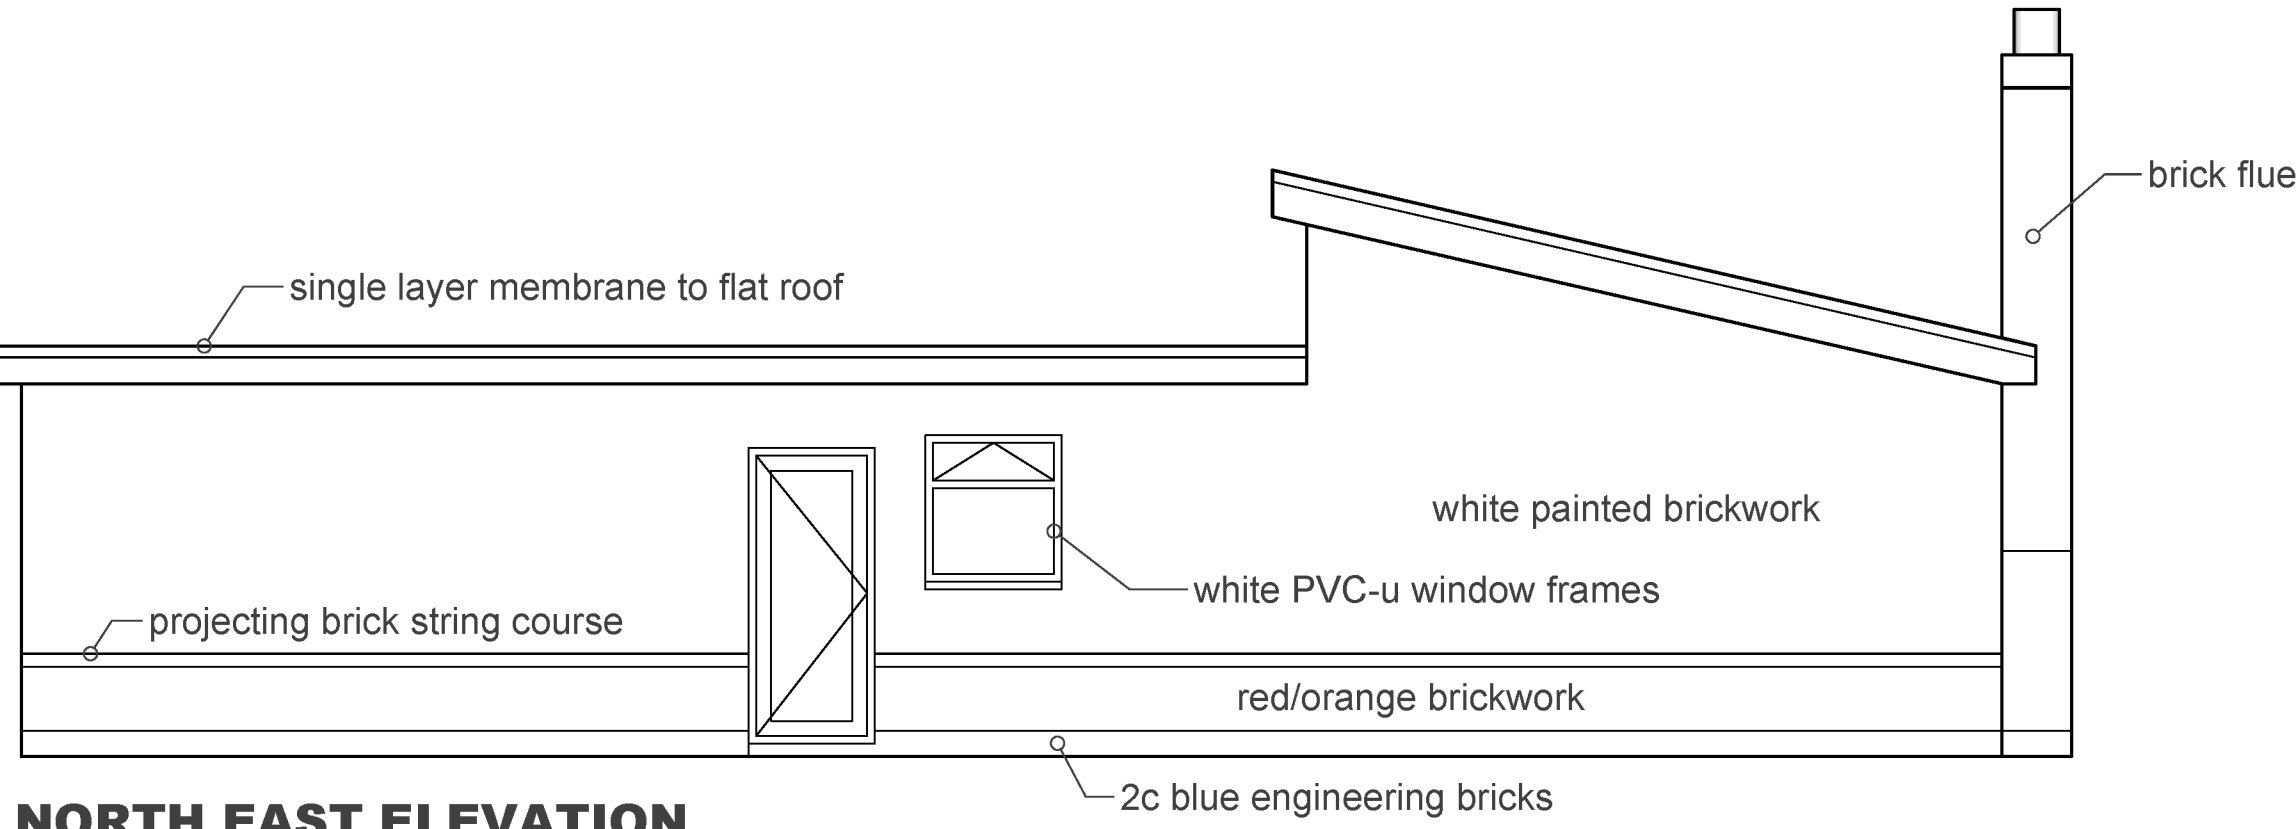


NORTH EAST ELEVATION

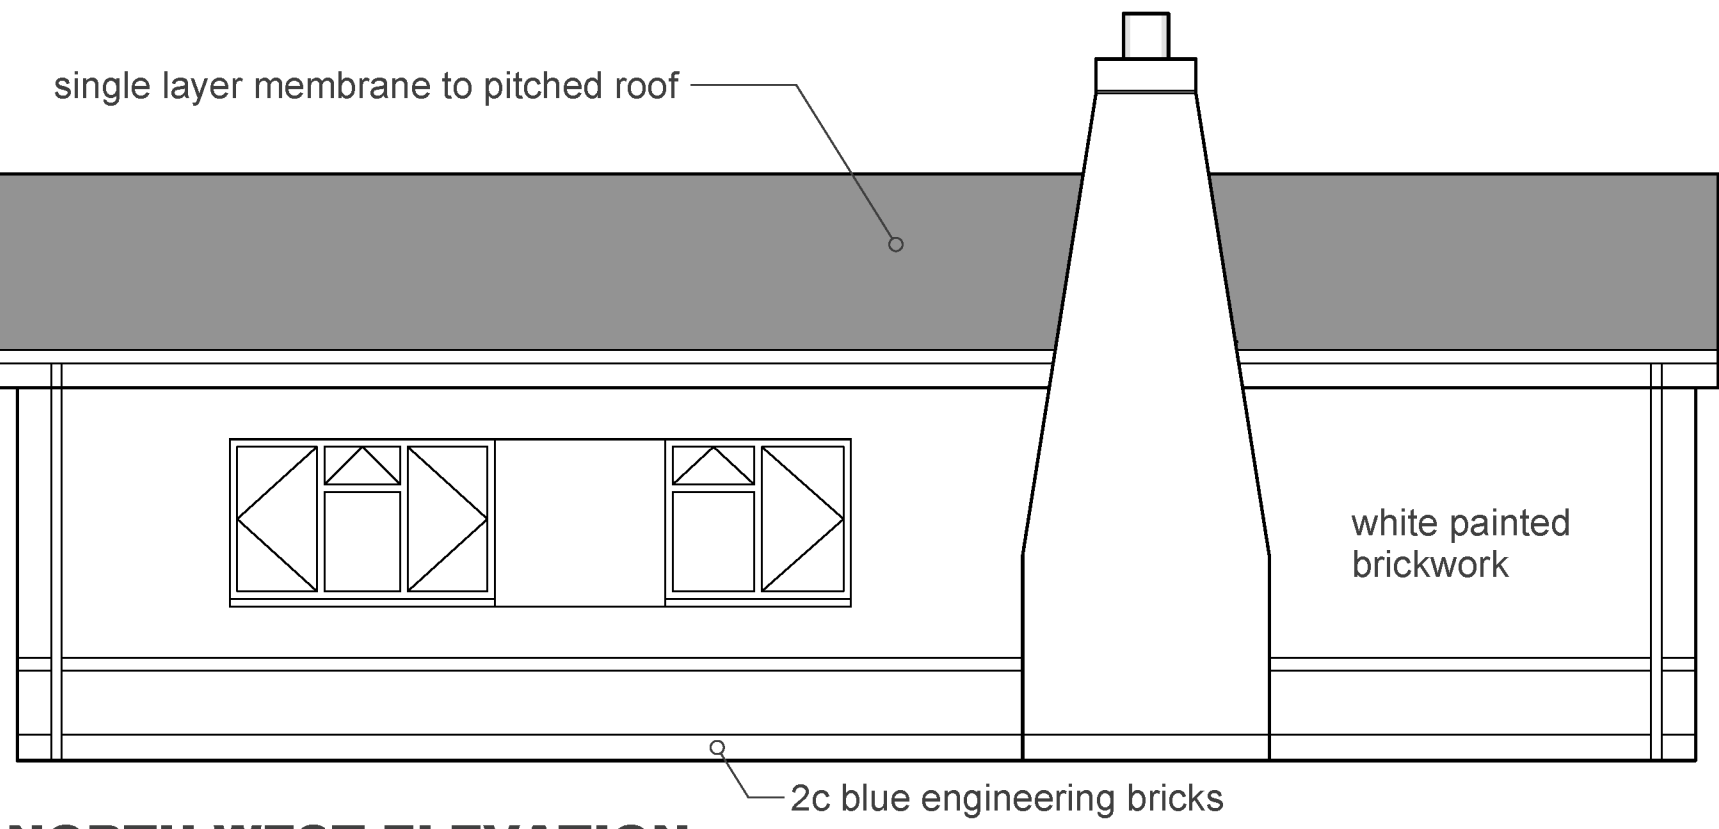


NORTH WEST ELEVATION

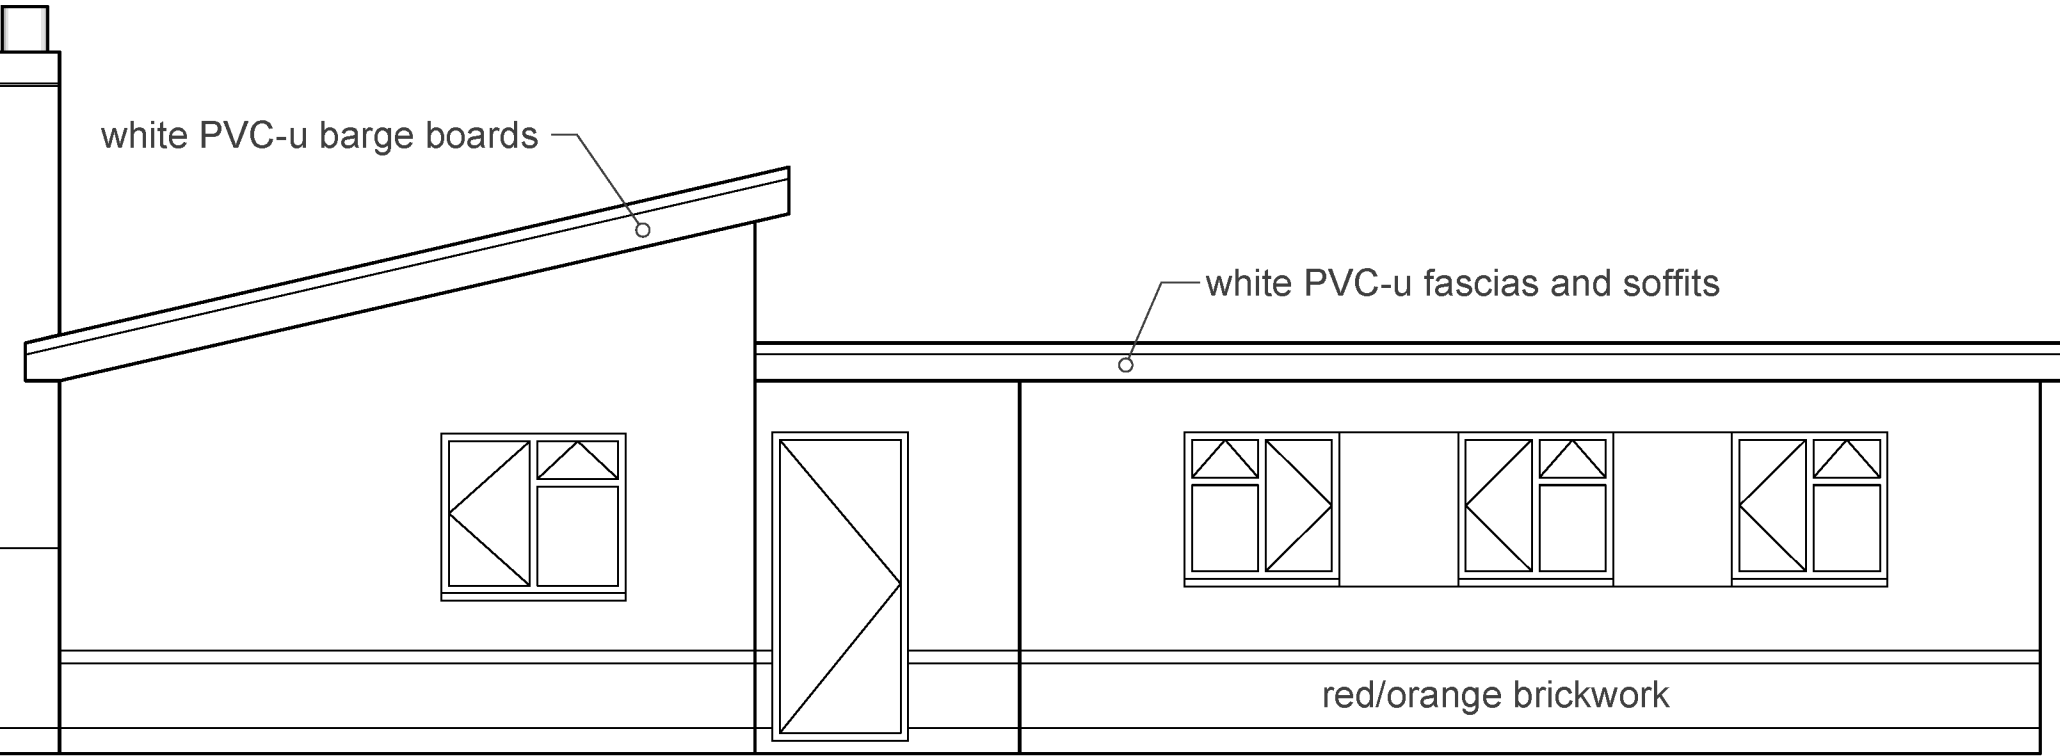


SOUTH WEST ELEVATION

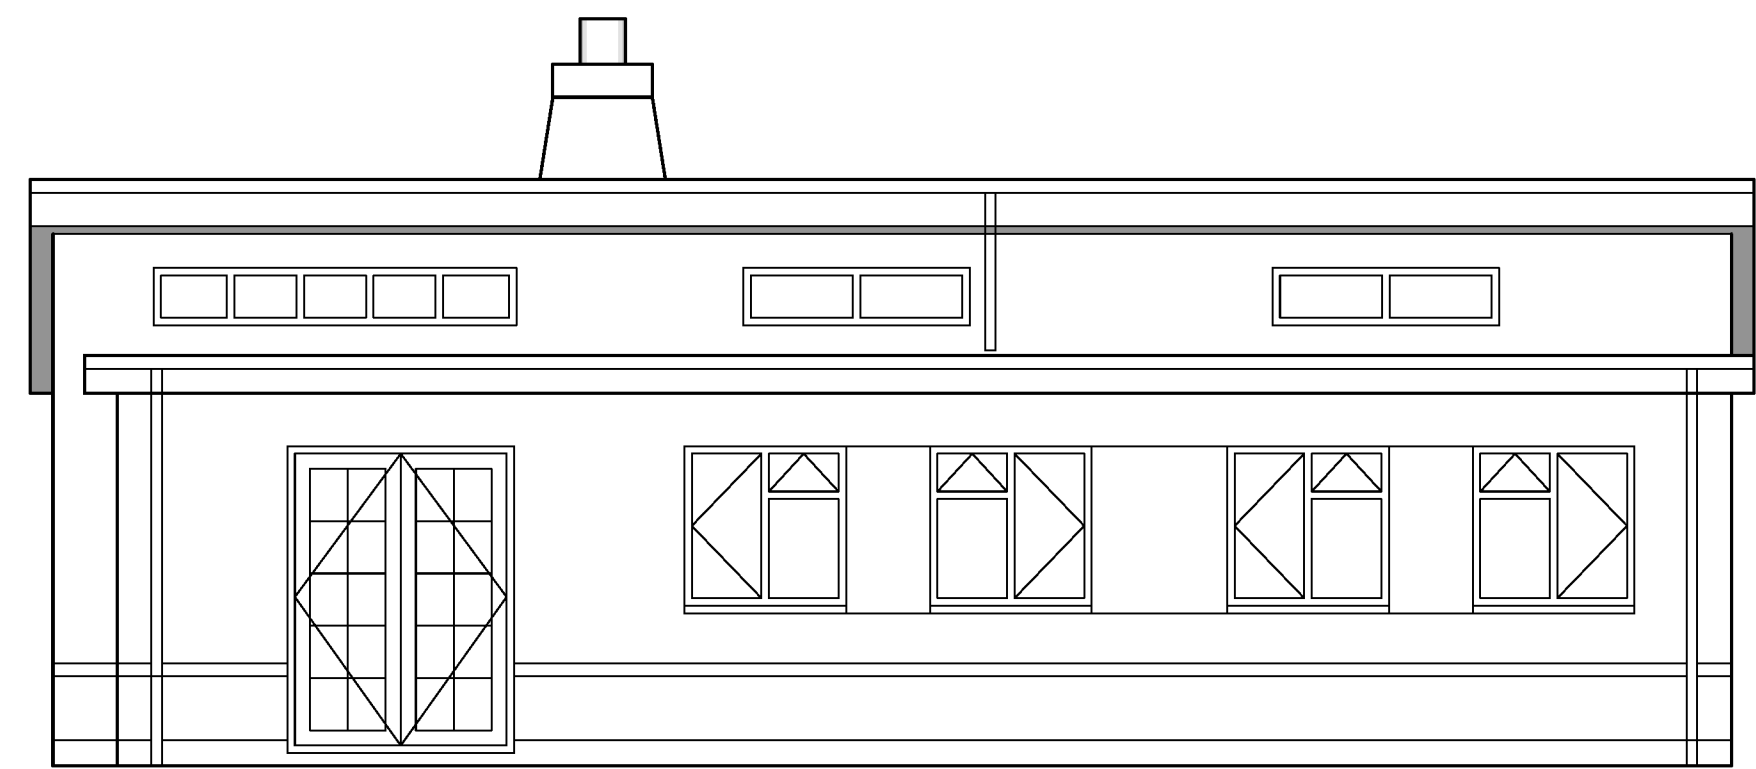


SOUTH EAST ELEVATION

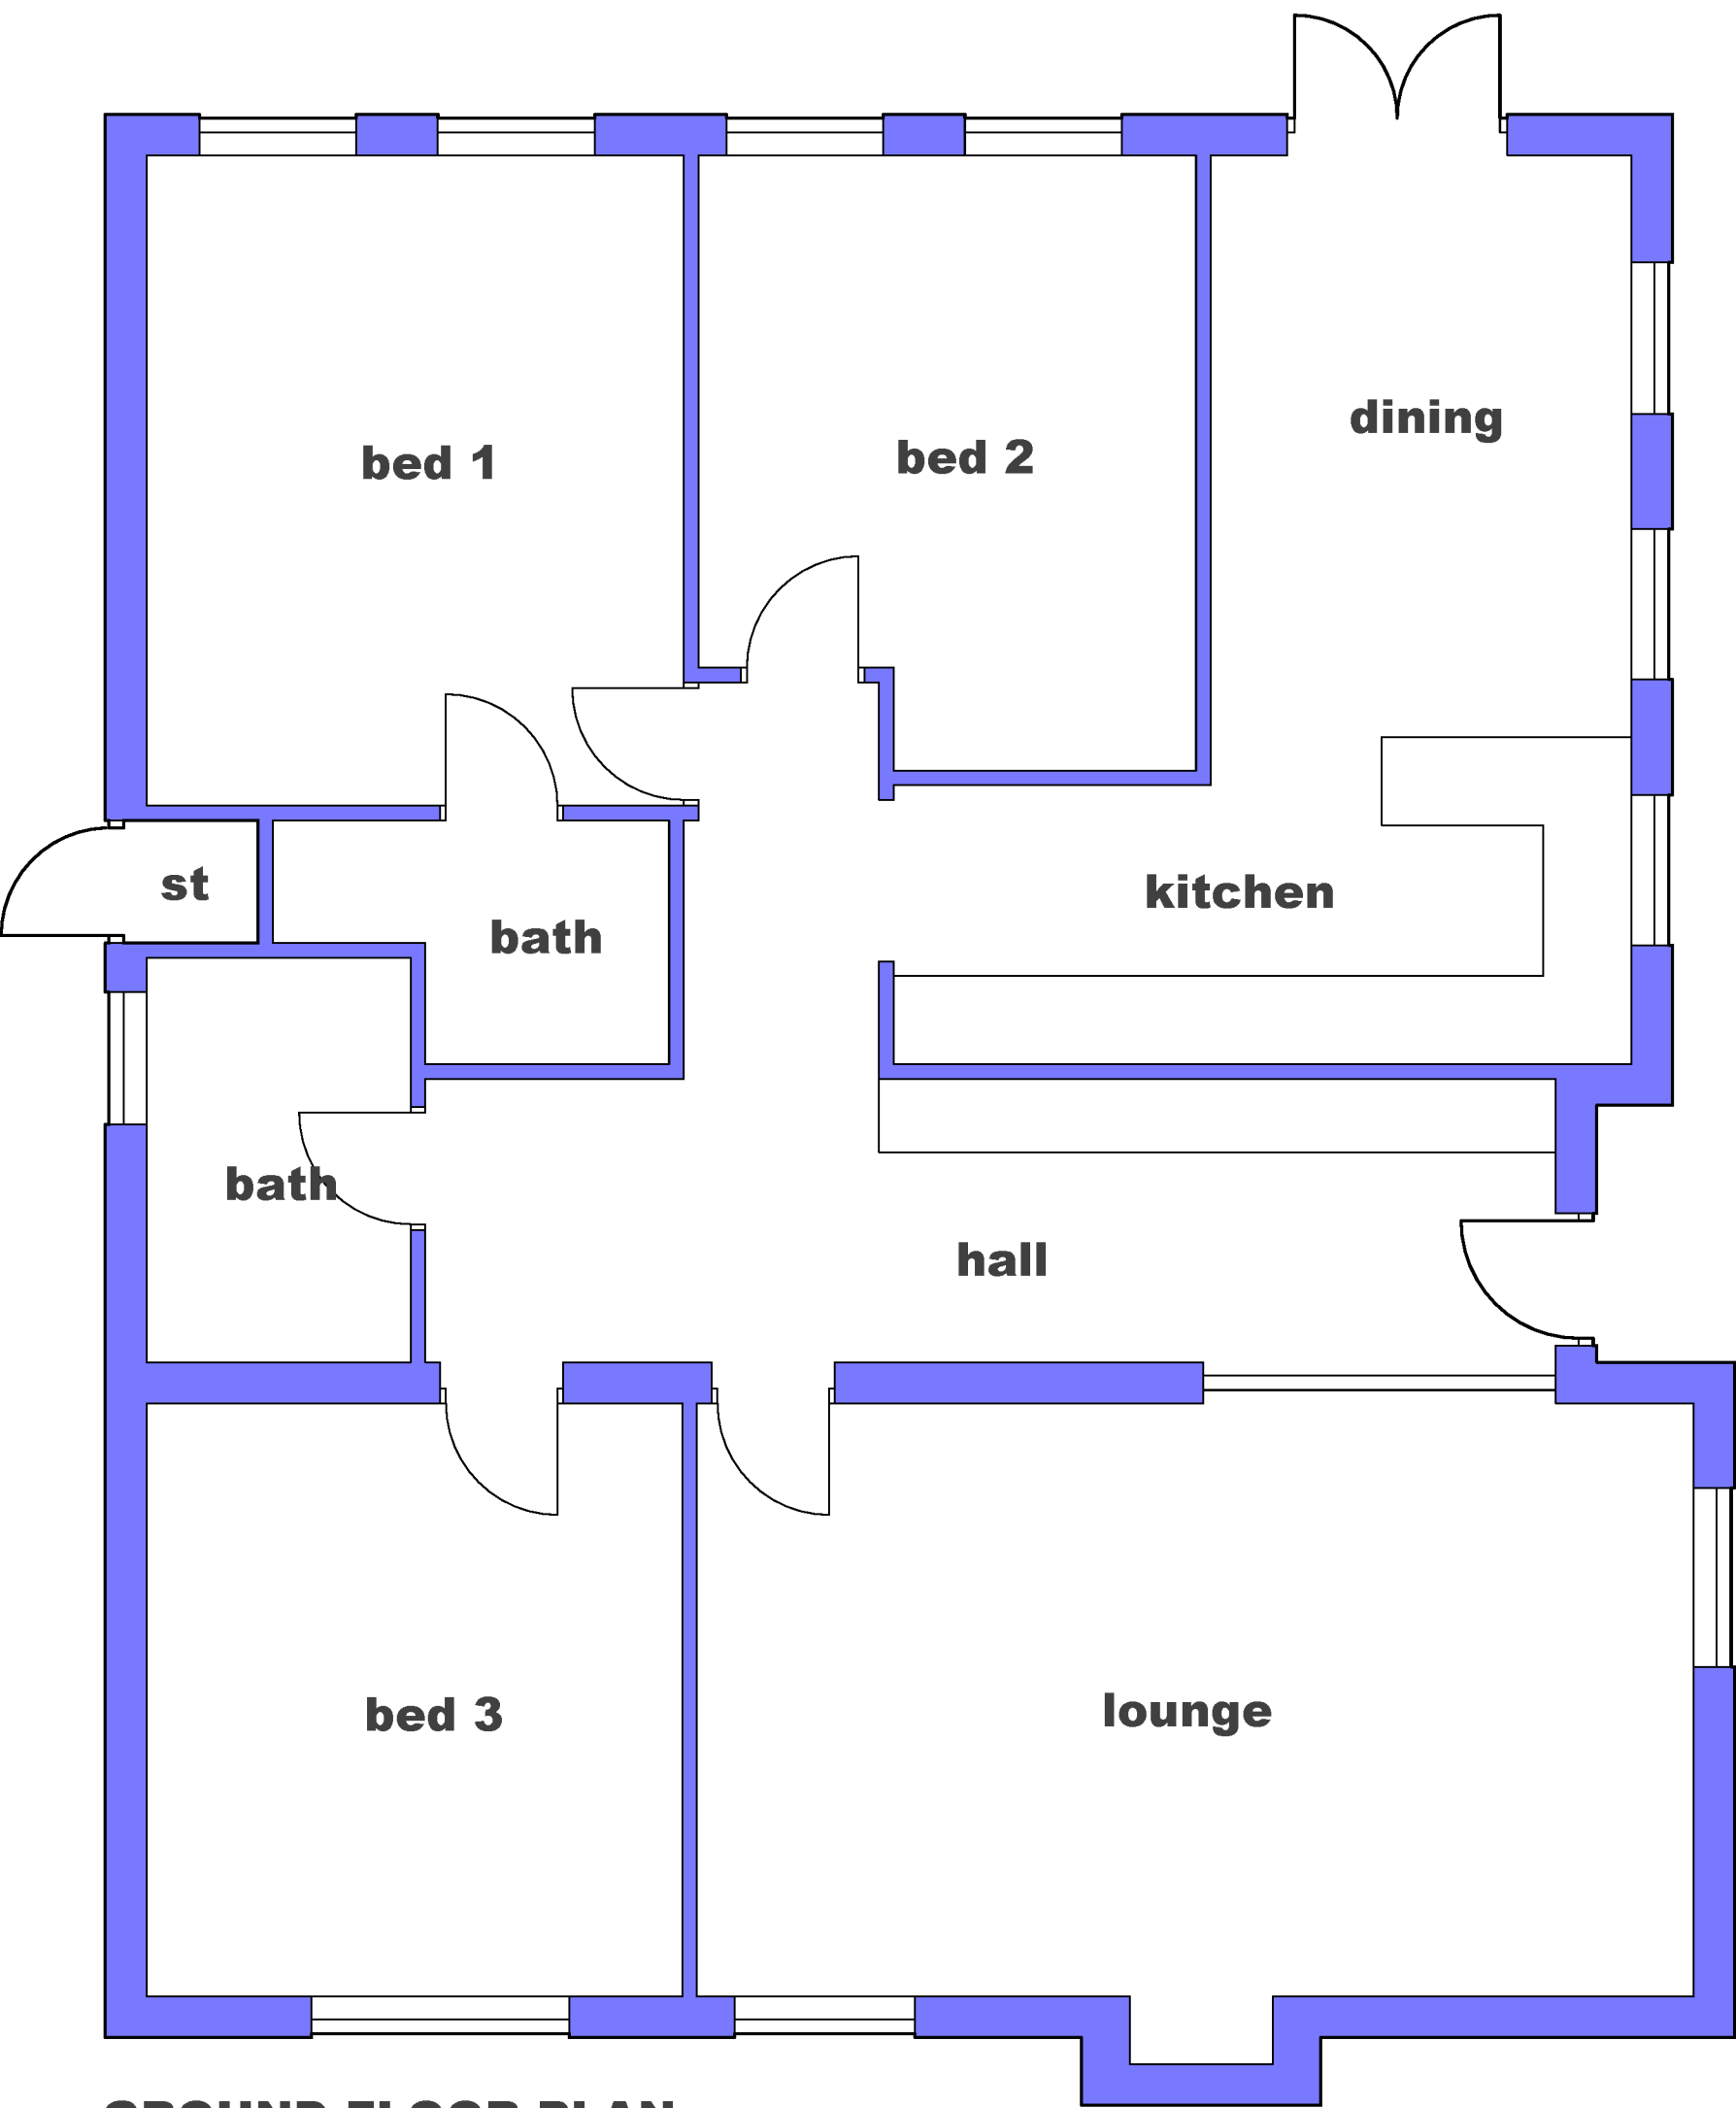

GROUND FLOOR PLAN

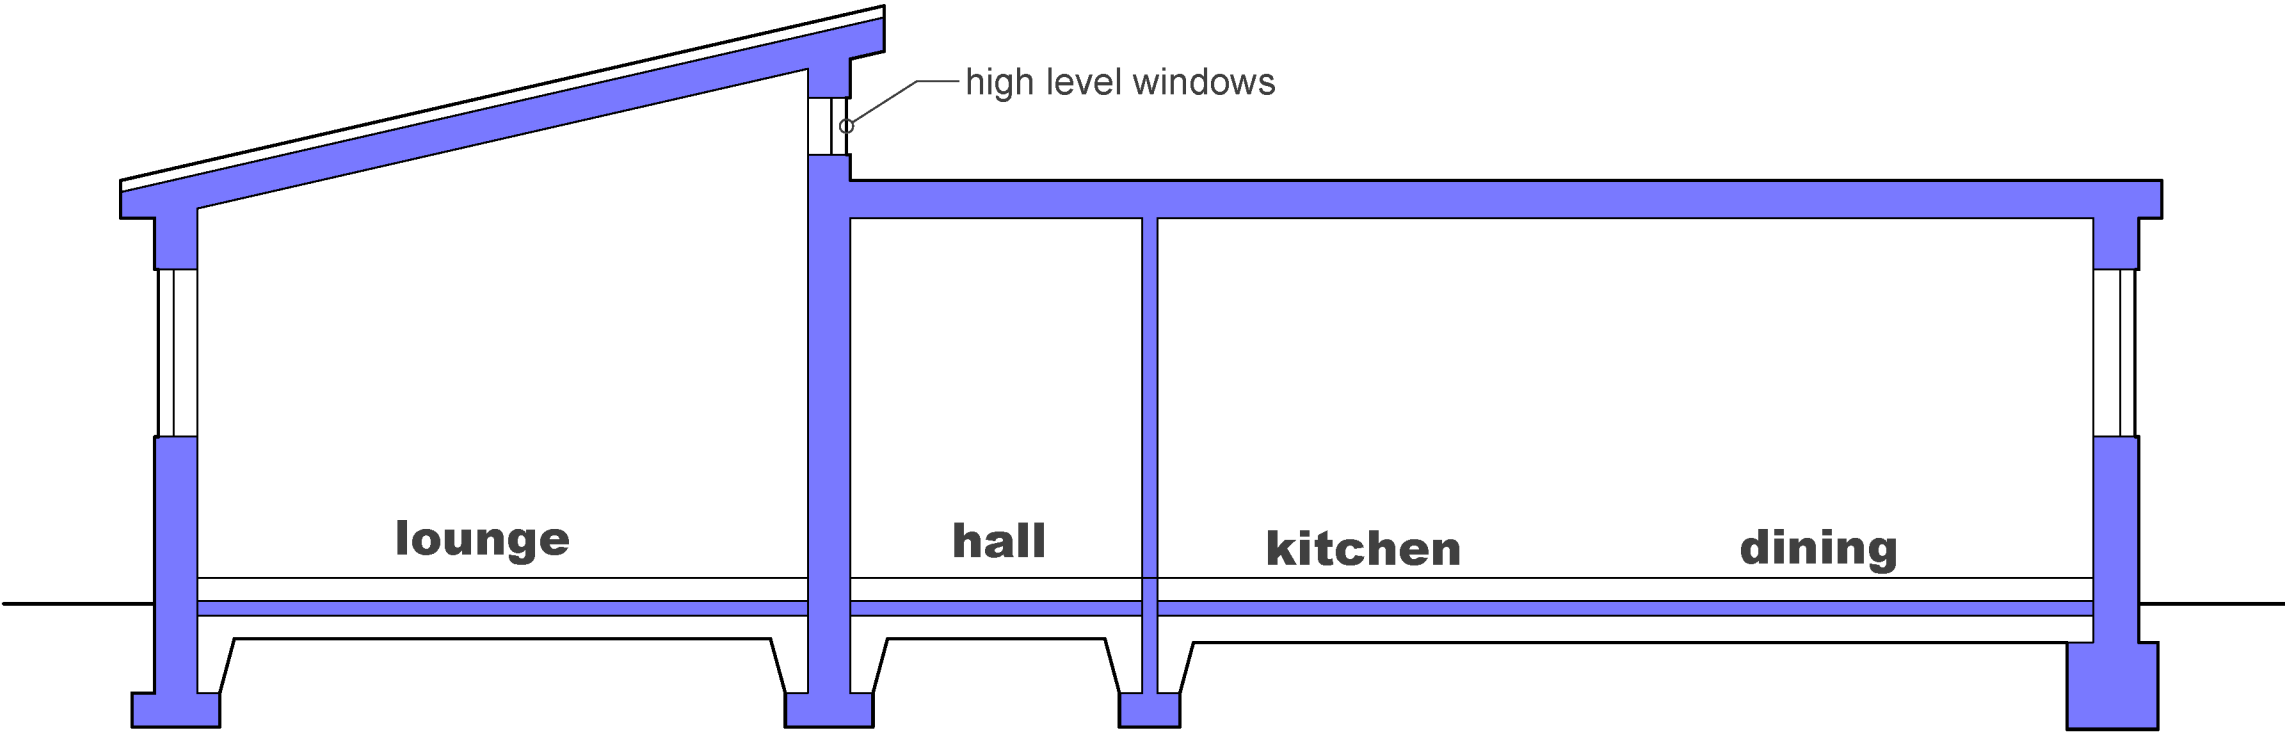

SECTION X-X

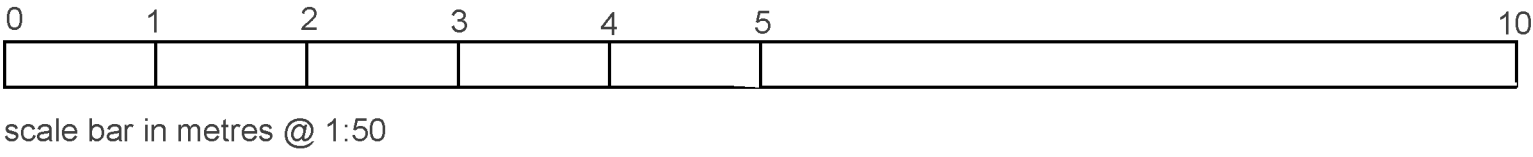

NOTES

REVISIONS

A	Minor corrections	9 3 26
B	External finishes added	18 3 26
C	Scale bar added	21 3 26

NEW REPLACEMENT ROOF AT
30 STATION ROAD DESFORD

PLAN & ELEVATIONS AS EXISTING

1:50 @ A1 6 3 26

db
David F Barnes Dip Arch RIBA
14 Pyeharps Road Burbage LE10 2JE
Telephone [REDACTED]

B26 03 E01C