




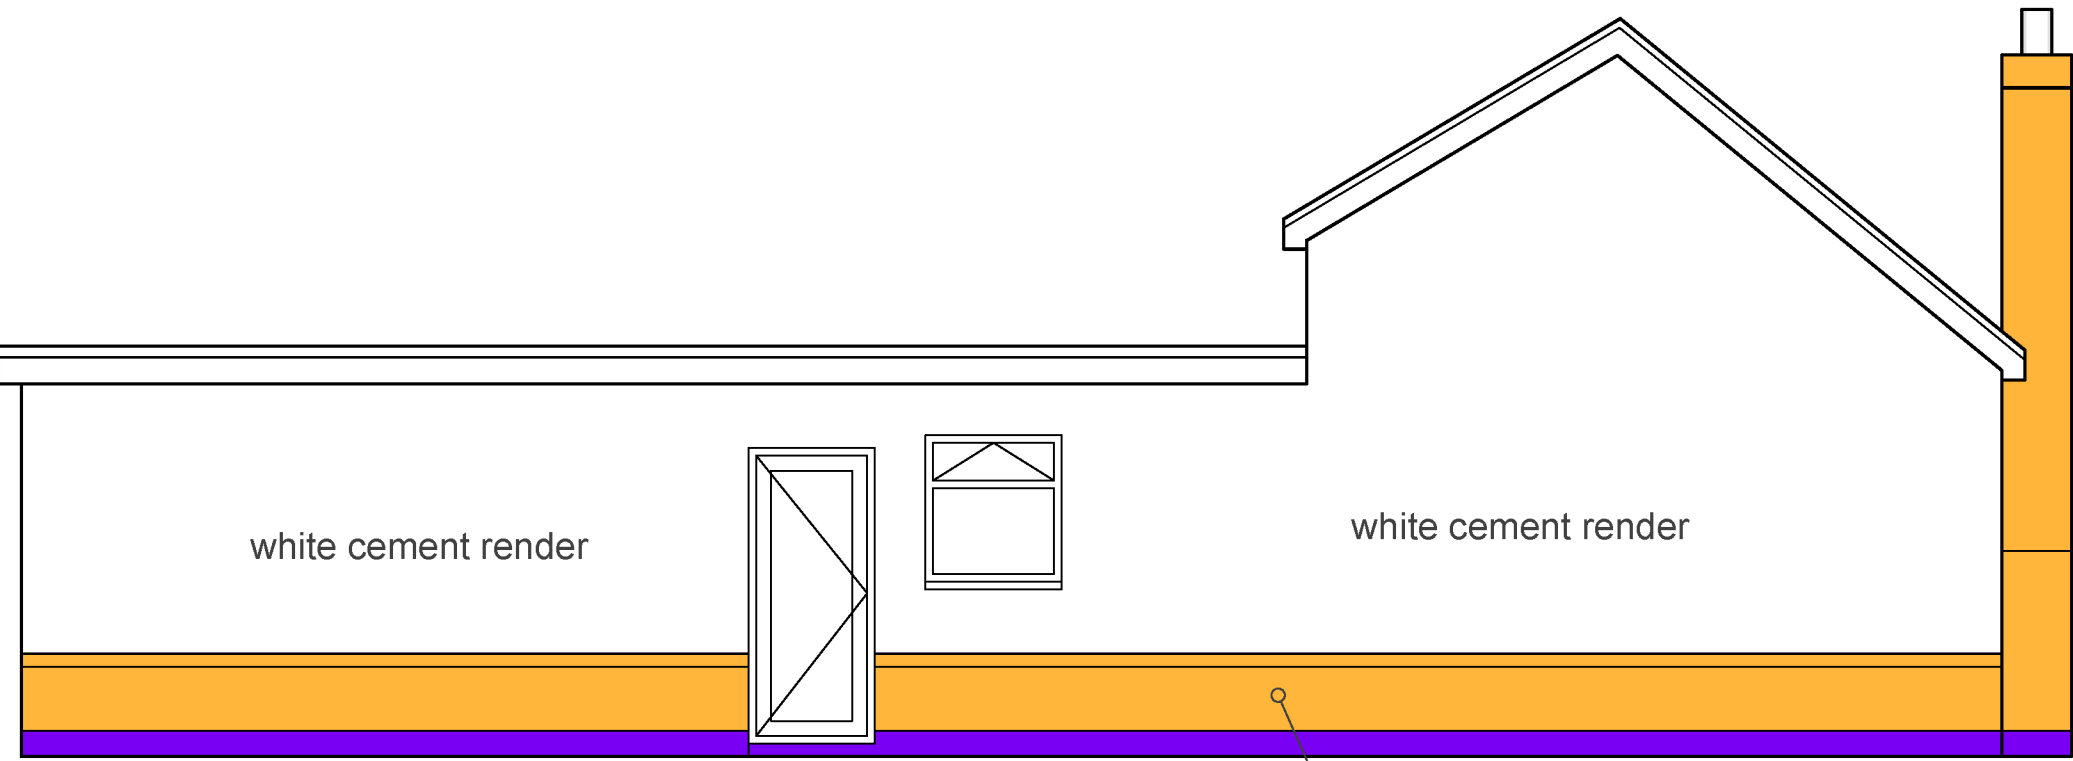


NORTH EAST ELEVATION

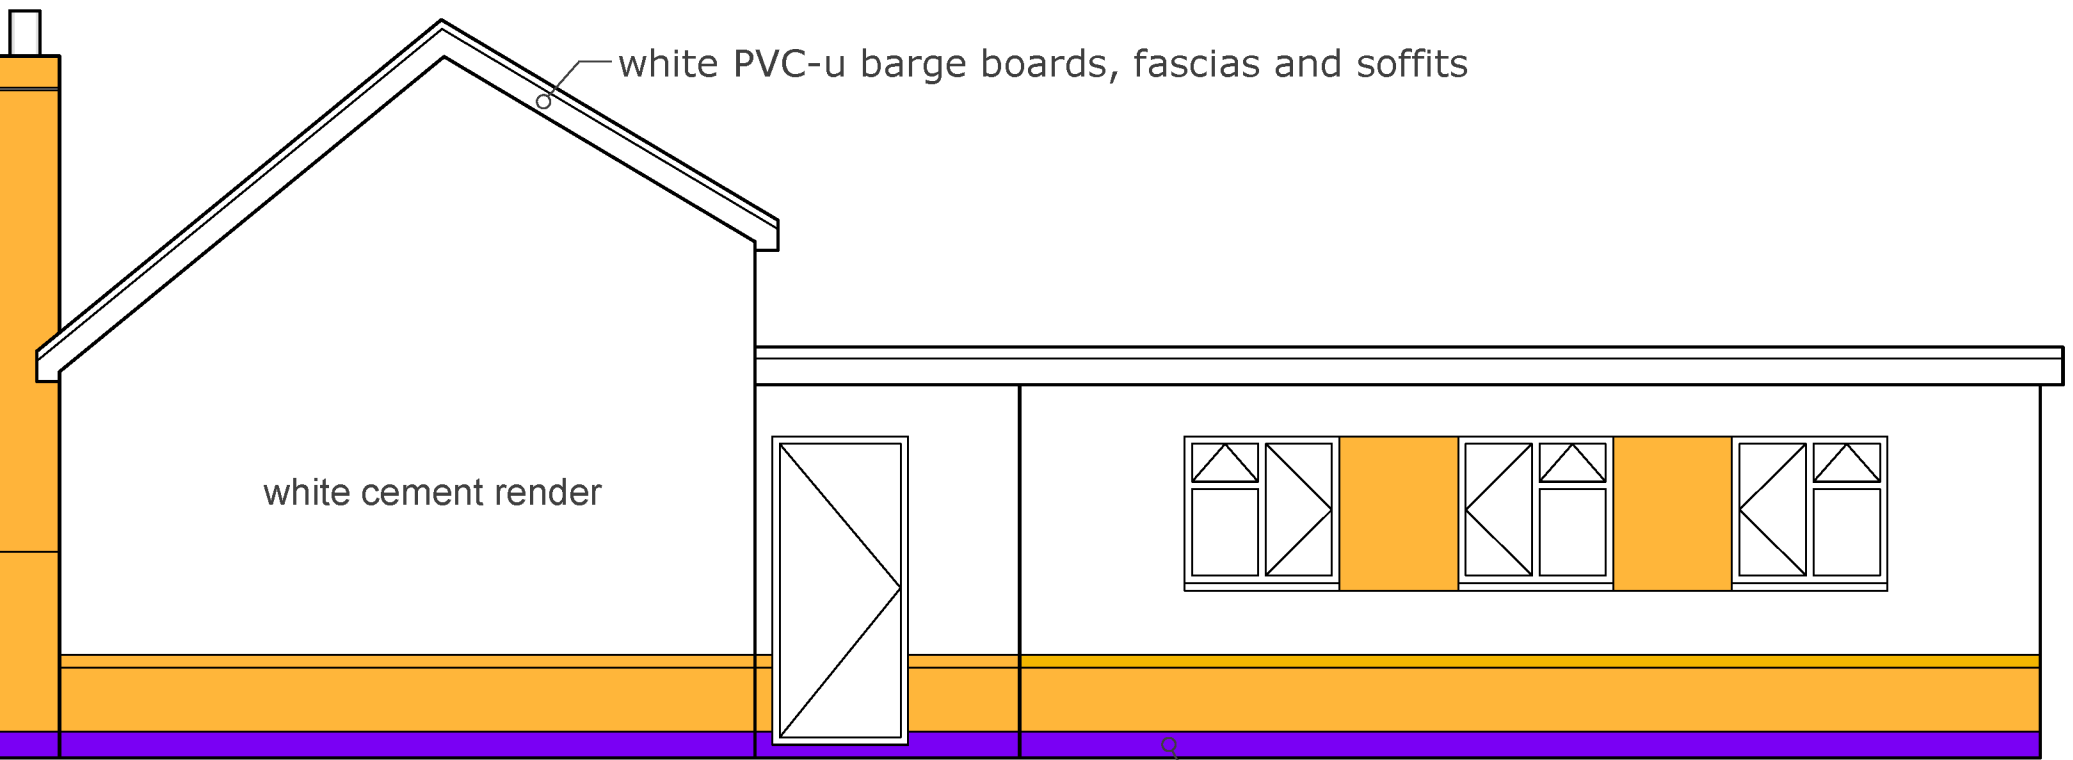


SOUTH WEST ELEVATION

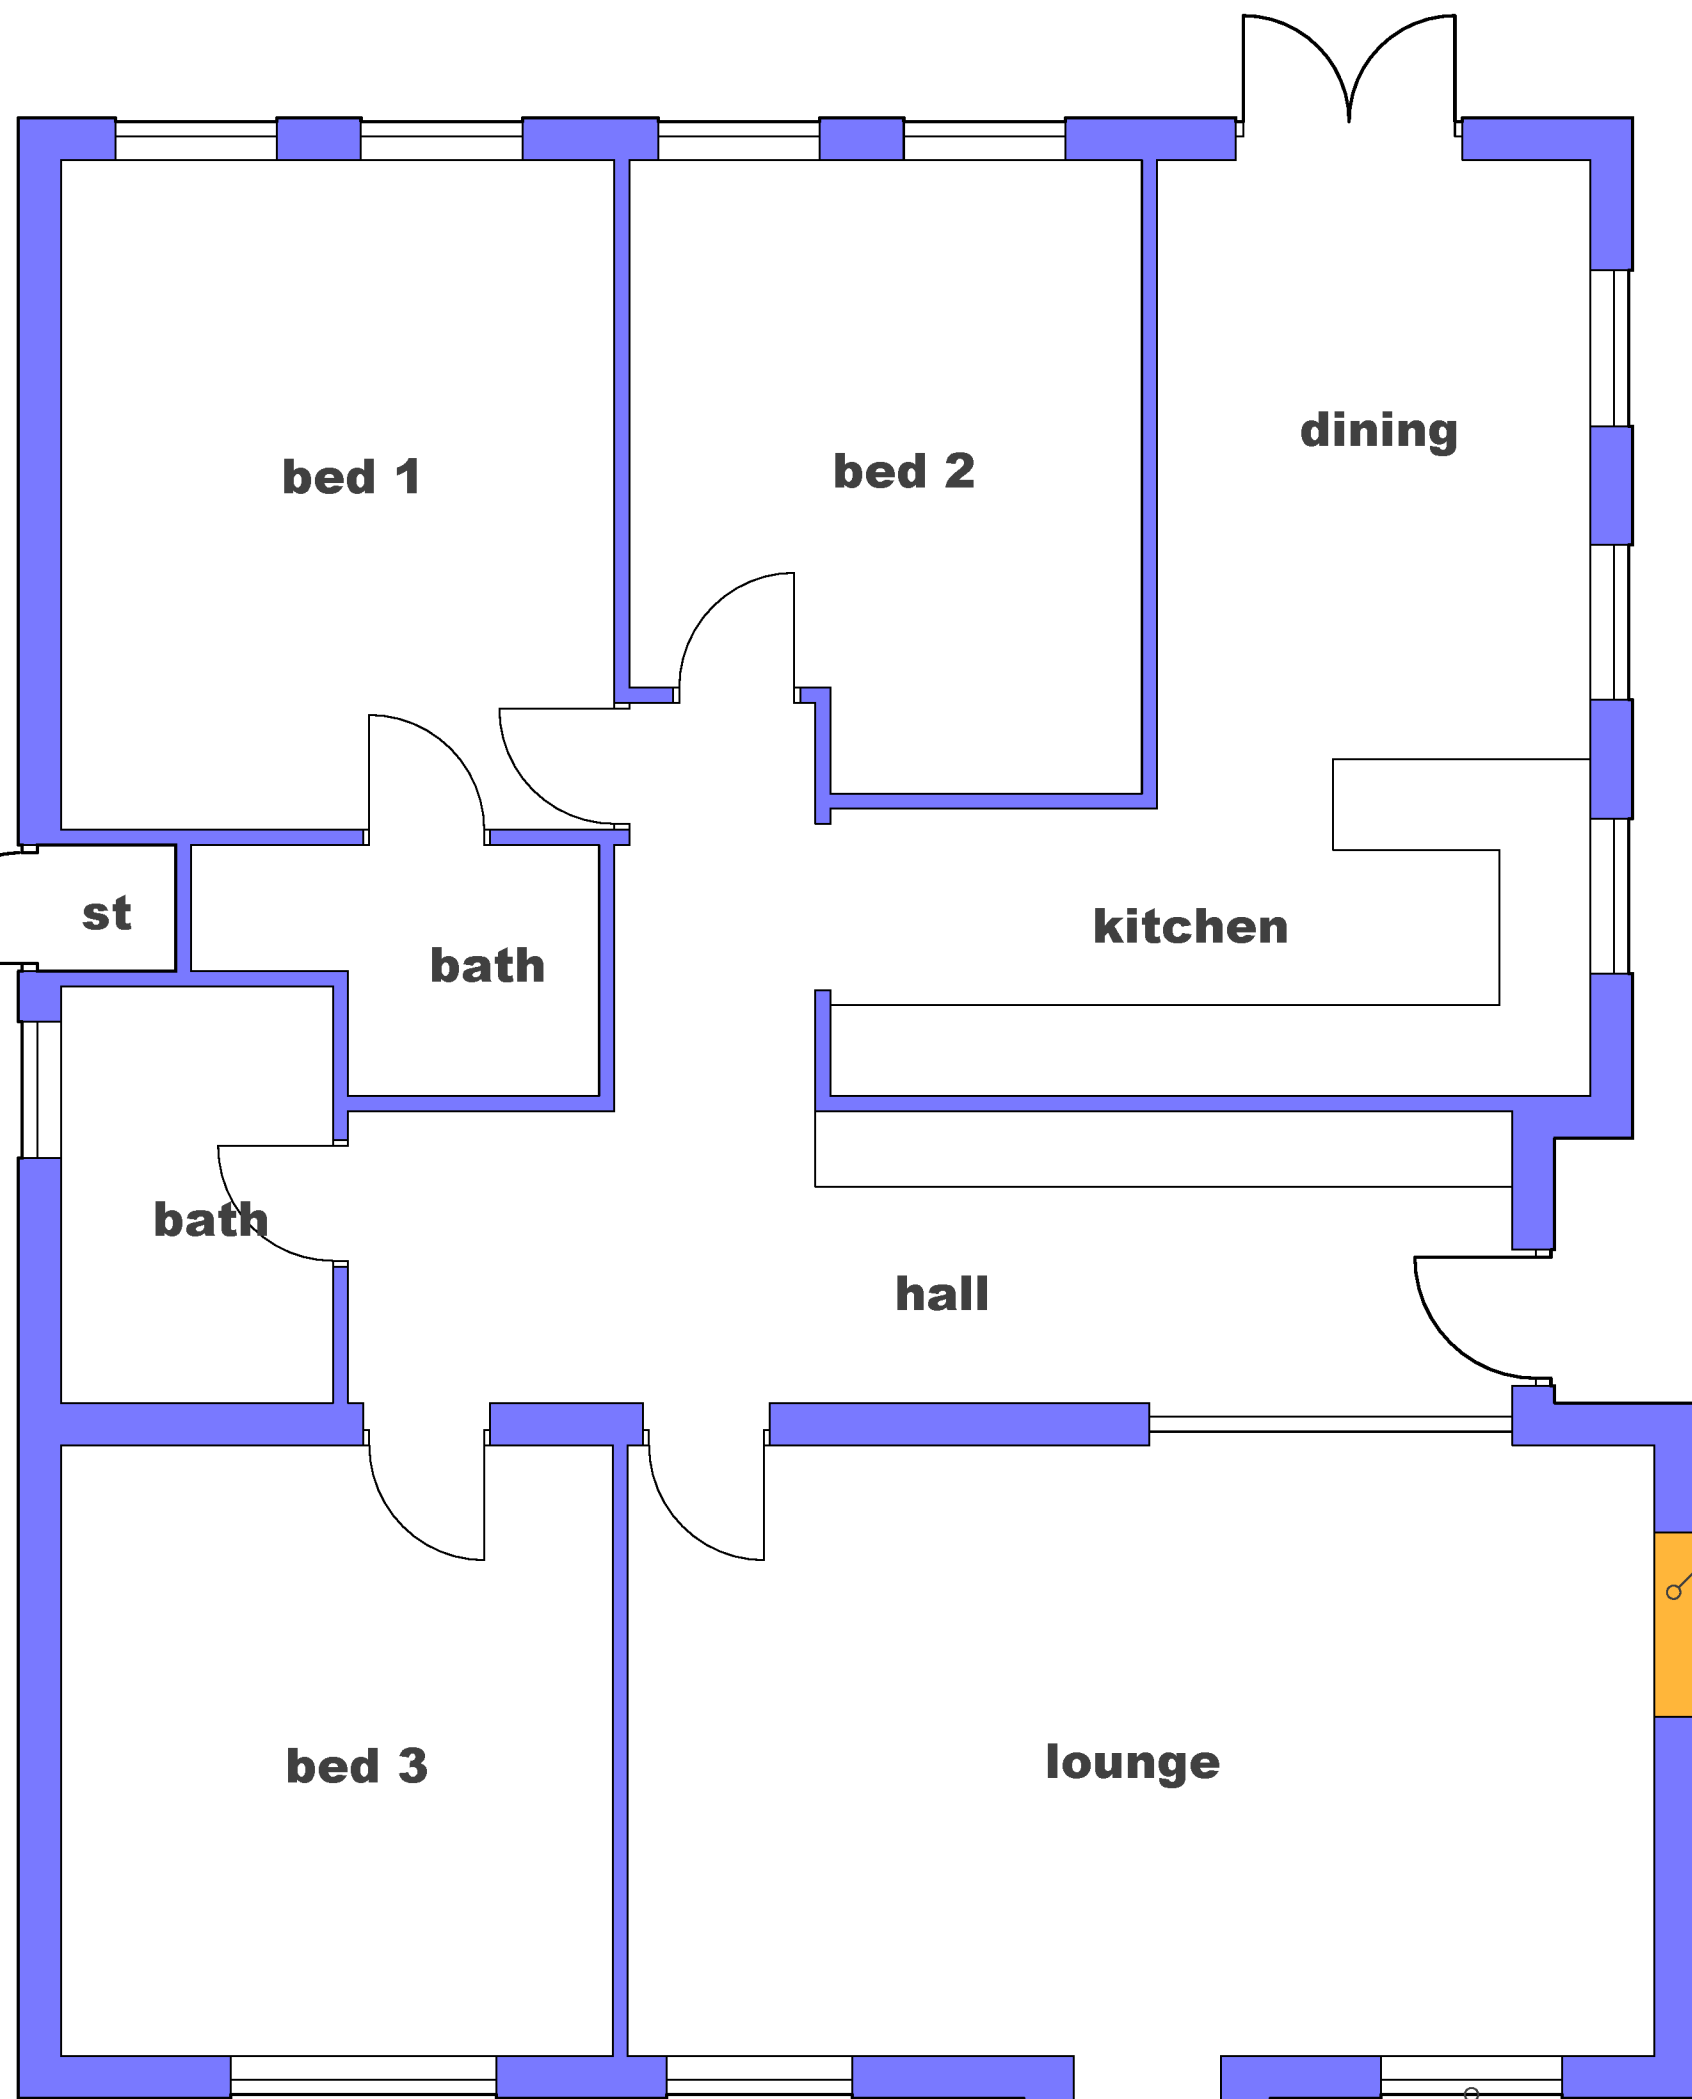


GROUND FLOOR PLAN

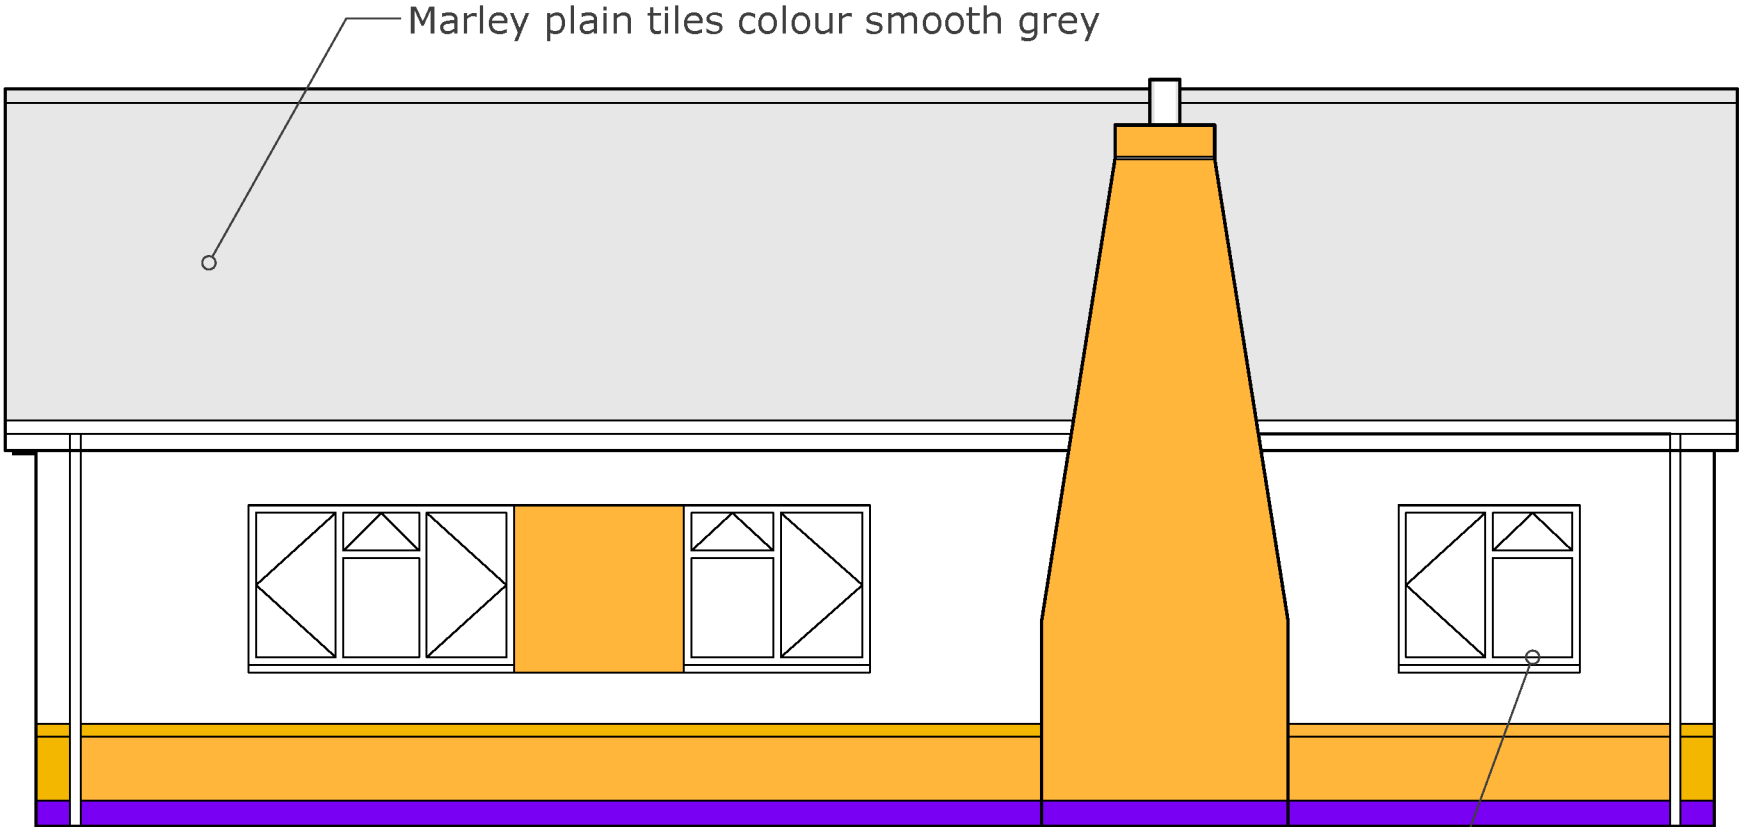


NORTH WEST ELEVATION

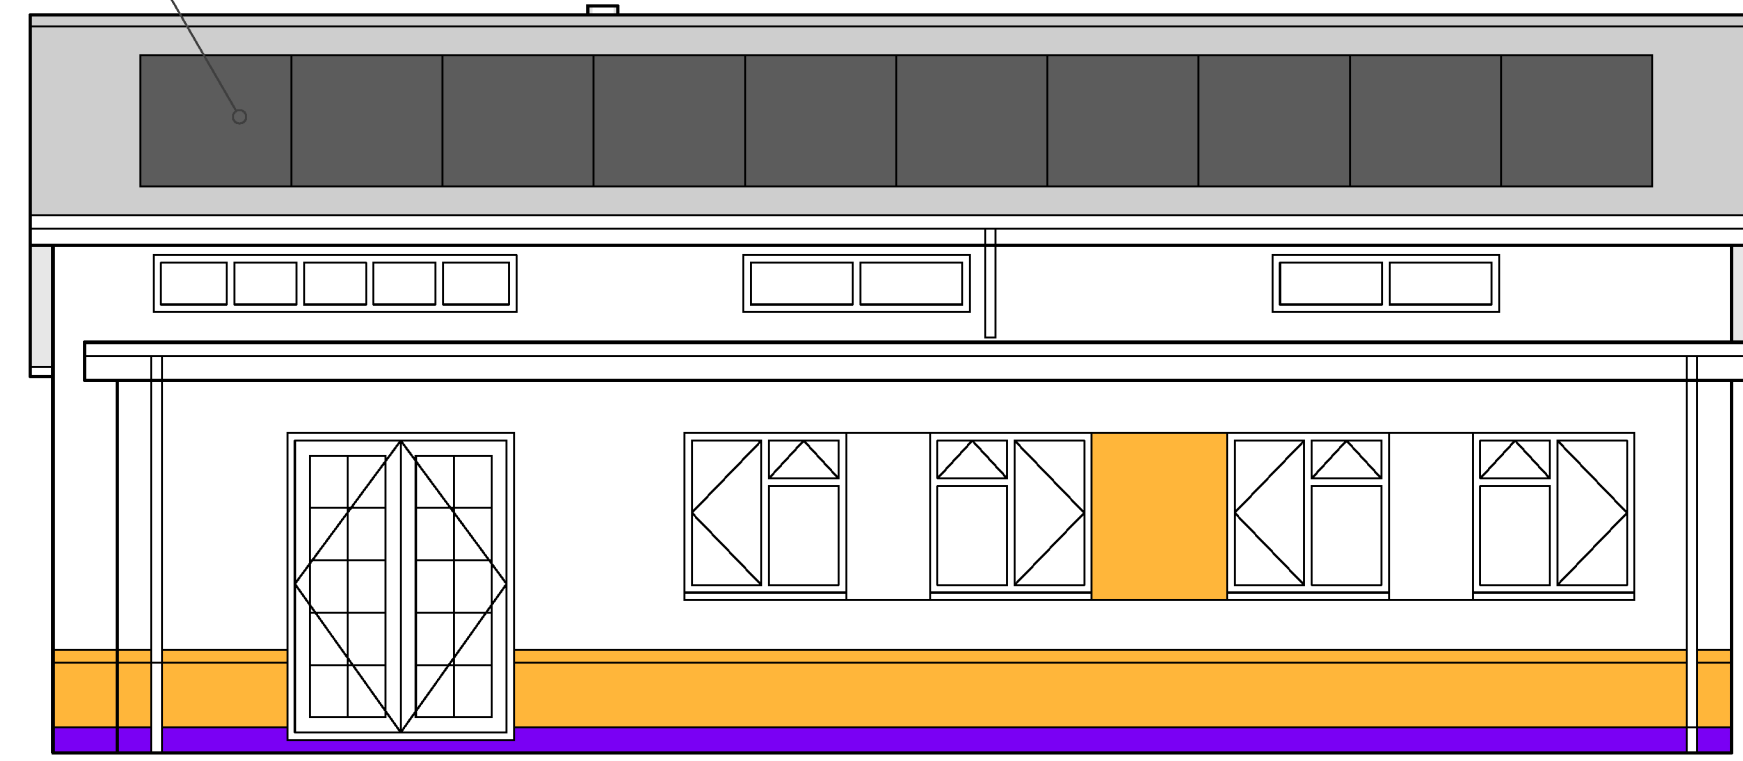


SOUTH EAST ELEVATION

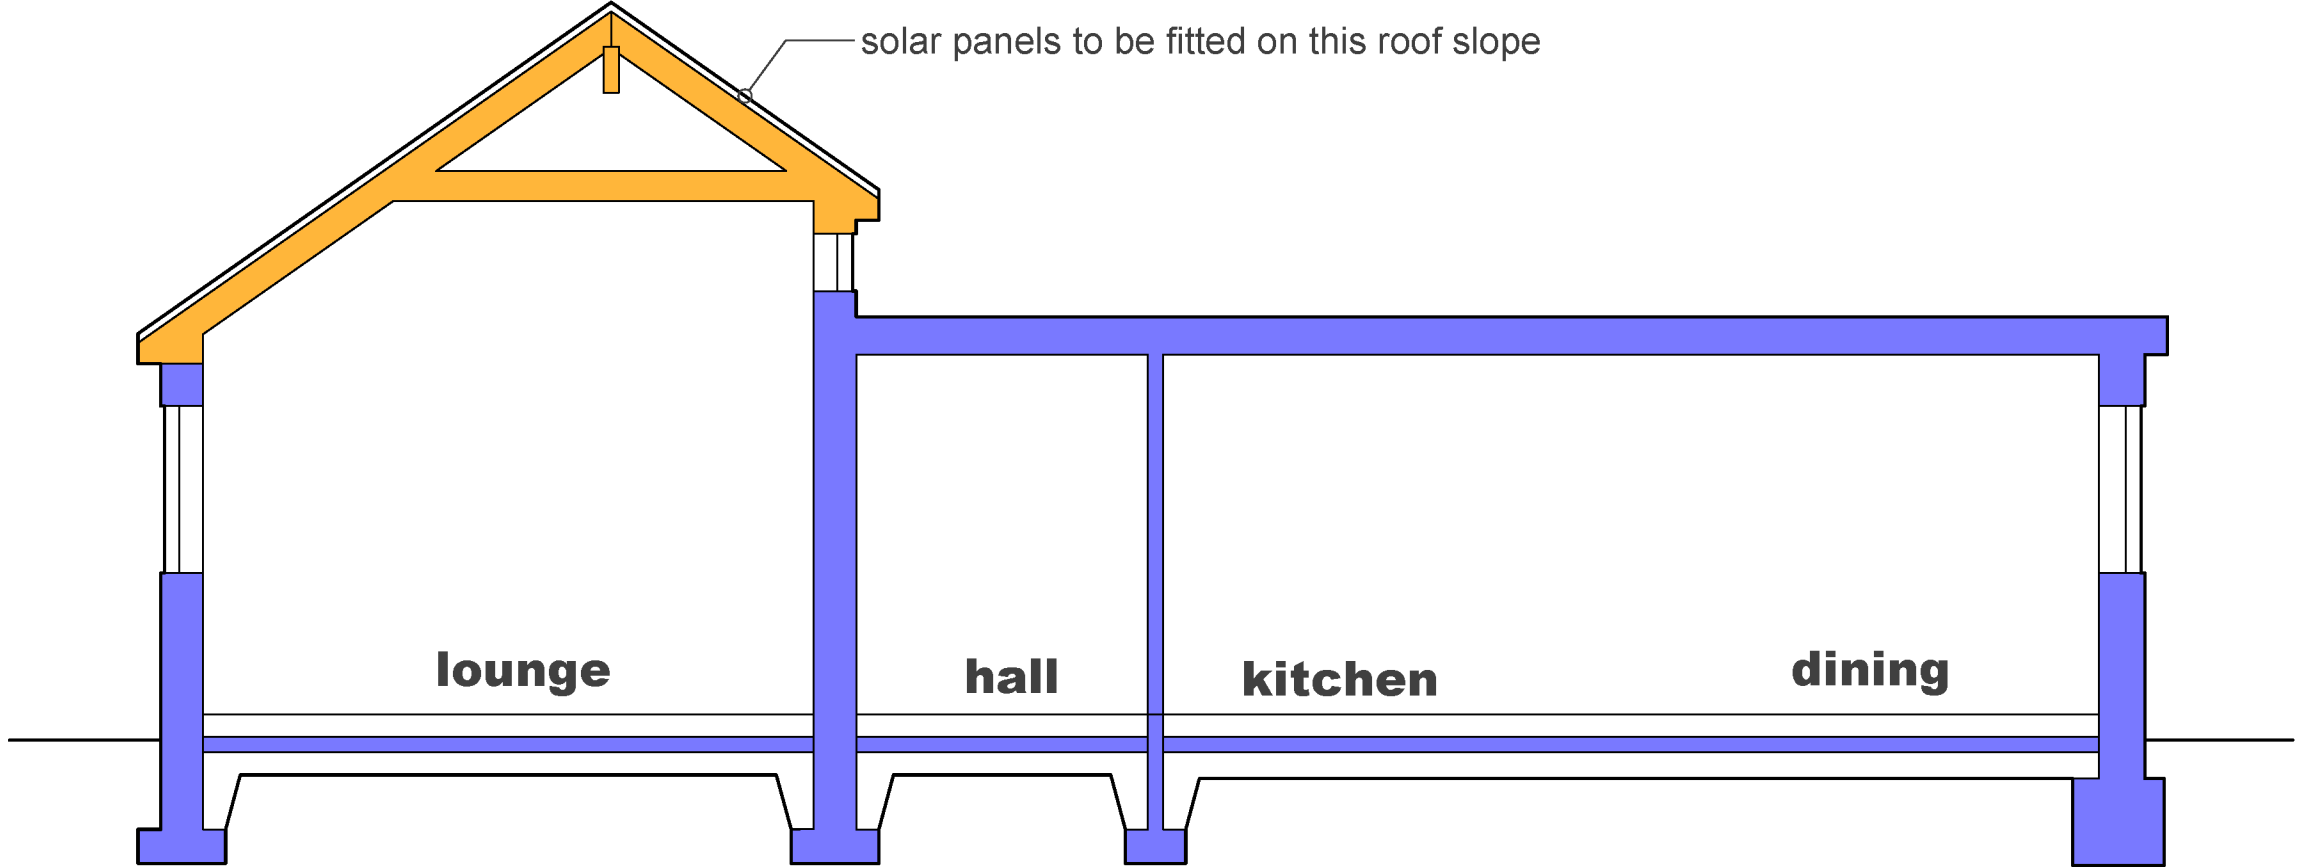

SECTION A-A

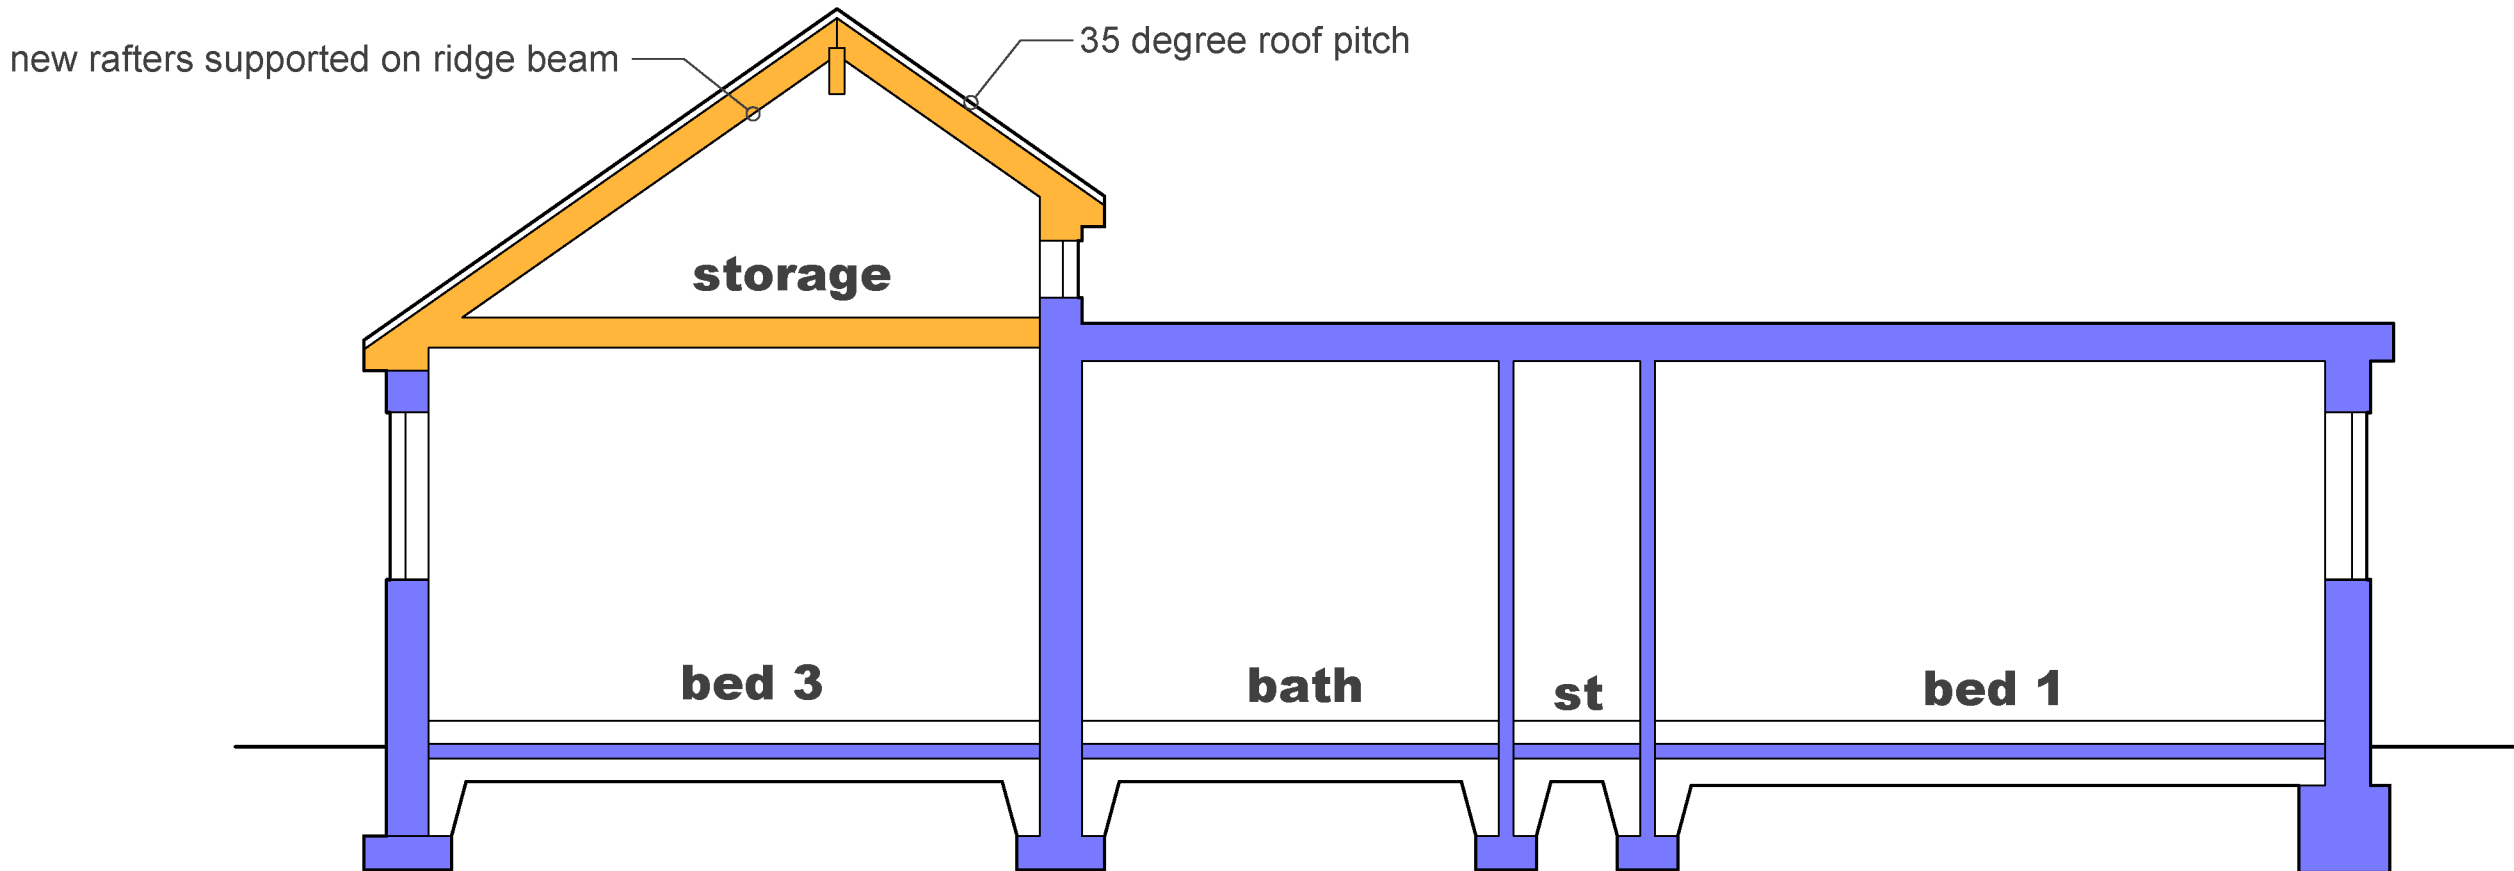

SECTION B-B

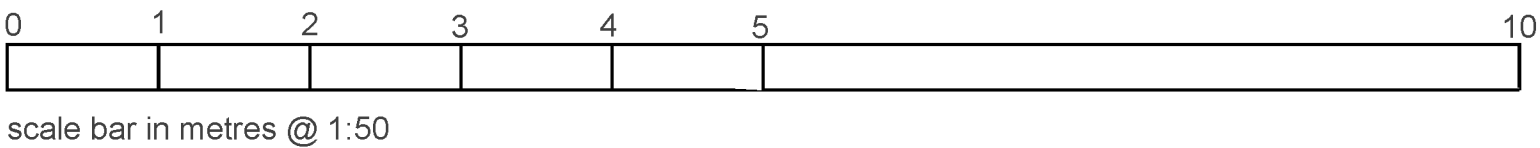

NOTES

REVISIONS

A	Minor corrections	9 3 26
B	Solar panels indicated	17 3 26
C	Size of solar panels revised	18 3 26
D	Scale bar added	21 3 26

NEW REPLACEMENT ROOF AT
30 STATION ROAD DESFORD

PLAN & ELEVATIONS AS PROPOSED

1:50 @ A1 6 3 26

db
David F Barnes Dip Arch RIBA
14 Pyeharps Road Burbage LE10 2JE
Telephone [REDACTED]

B26 03 P01D