



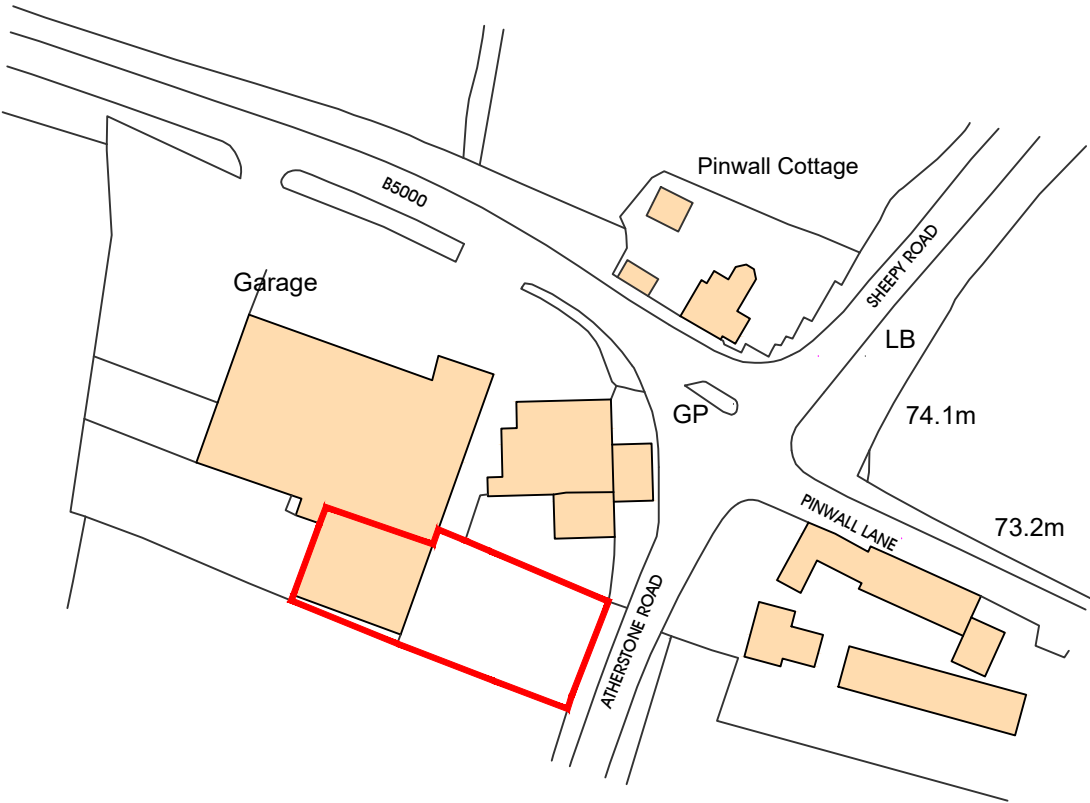

© Urban Designs Ltd.

PLANNING APPLICATION

Key:
Site Boundary
Ownership Boundary

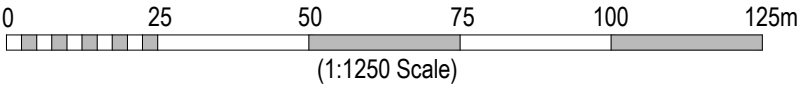

Ordnance Survey, (c) Crown Copyright 2024. All rights reserved. Licence number 100022432

Rev	Description	Date	DB
-----	-------------	------	----

STAR Veterinary Clinic
Relocation of Veterinary Practice to
Pinwall
Leicestershire

Site Location Plan

Scale: 1:1250 @ A3
Date: February 2024
Drawn By: CP Checked By:
Drawing No. 2024-798-00



urban designs limited
suite 6 | anson court
horninglow street
burton upon trent
staffordshire
de14 1ng
t: 01283 763763
e: info@urban-designs.co.uk
w: www.urban-designs.co.uk