
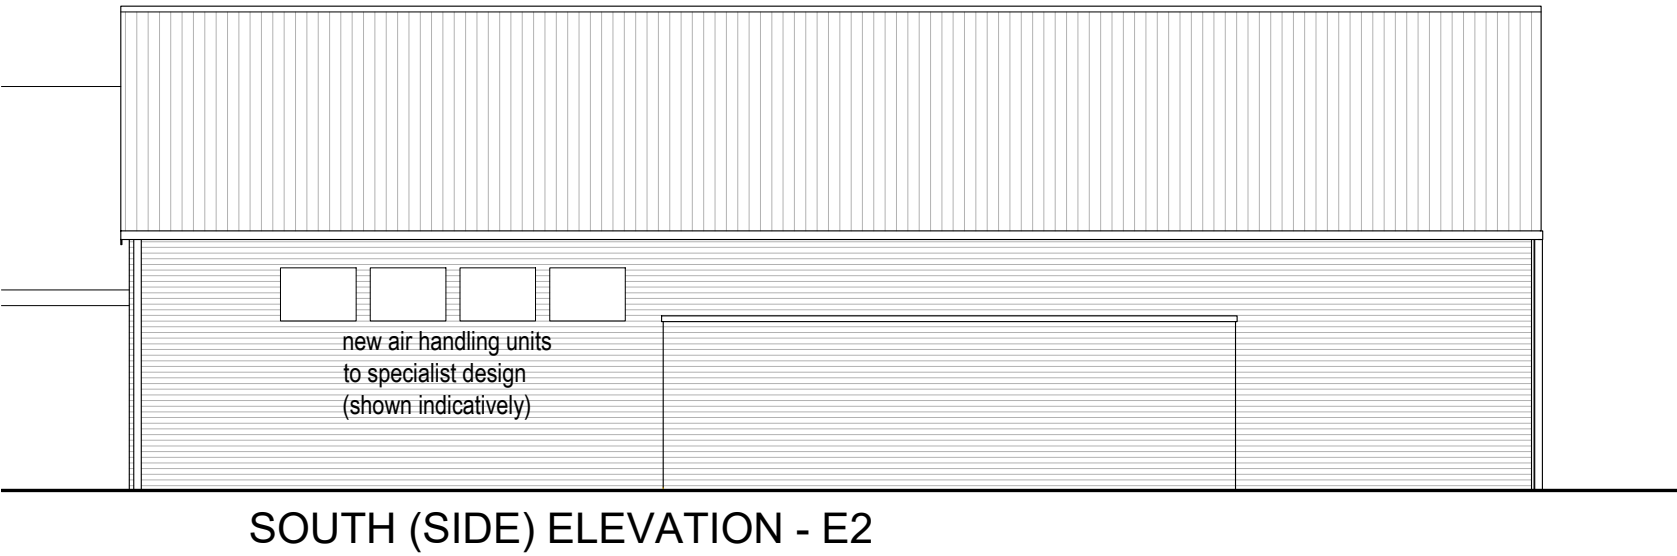


PLANNING
APPLICATION

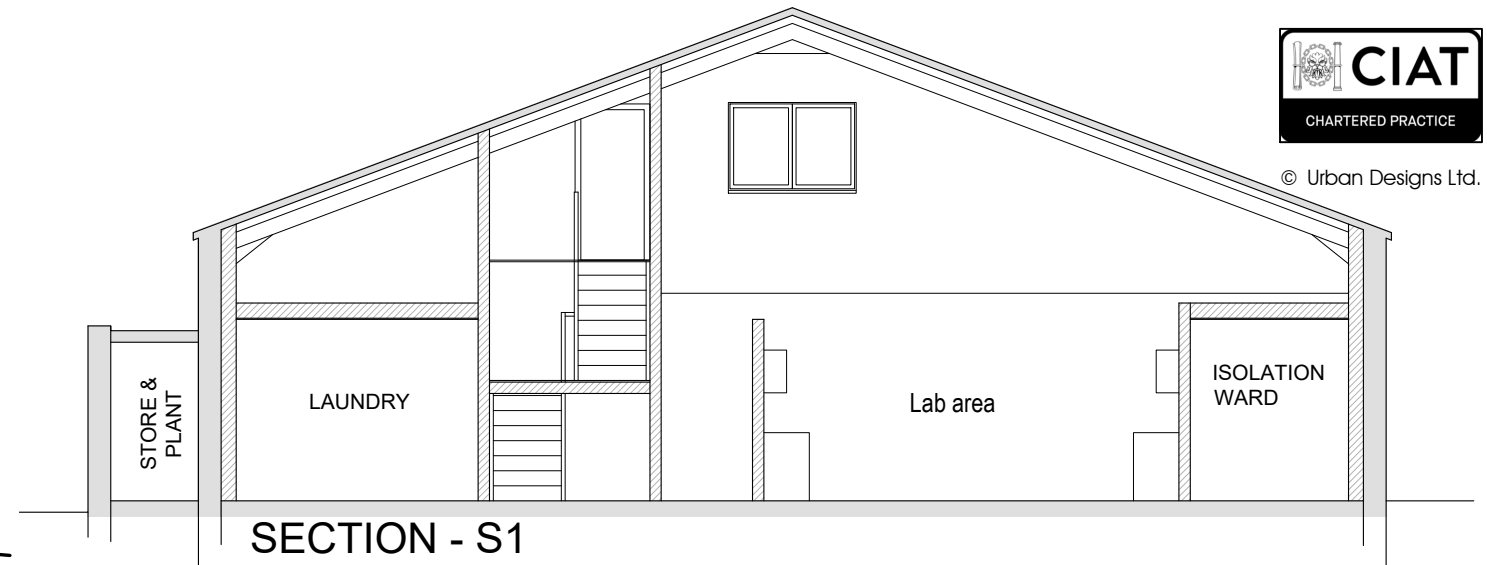

Rev	Description	Date	DB

STAR Veterinary Clinic
Relocation of Veterinary Practice to
Pinwall
Leicestershire

Proposed Elevations and Section

Scale: 1:100 @ A3
Date: February 2024
Drawn By: CP Checked By:
Drawing No. 2024-798-07



urban designs limited
suite 6 | anson court
horninglow street
burton upon trent
staffordshire
de14 1ng
t: 01283 763763
e: info@urban-designs.co.uk
w: www.urban-designs.co.uk